




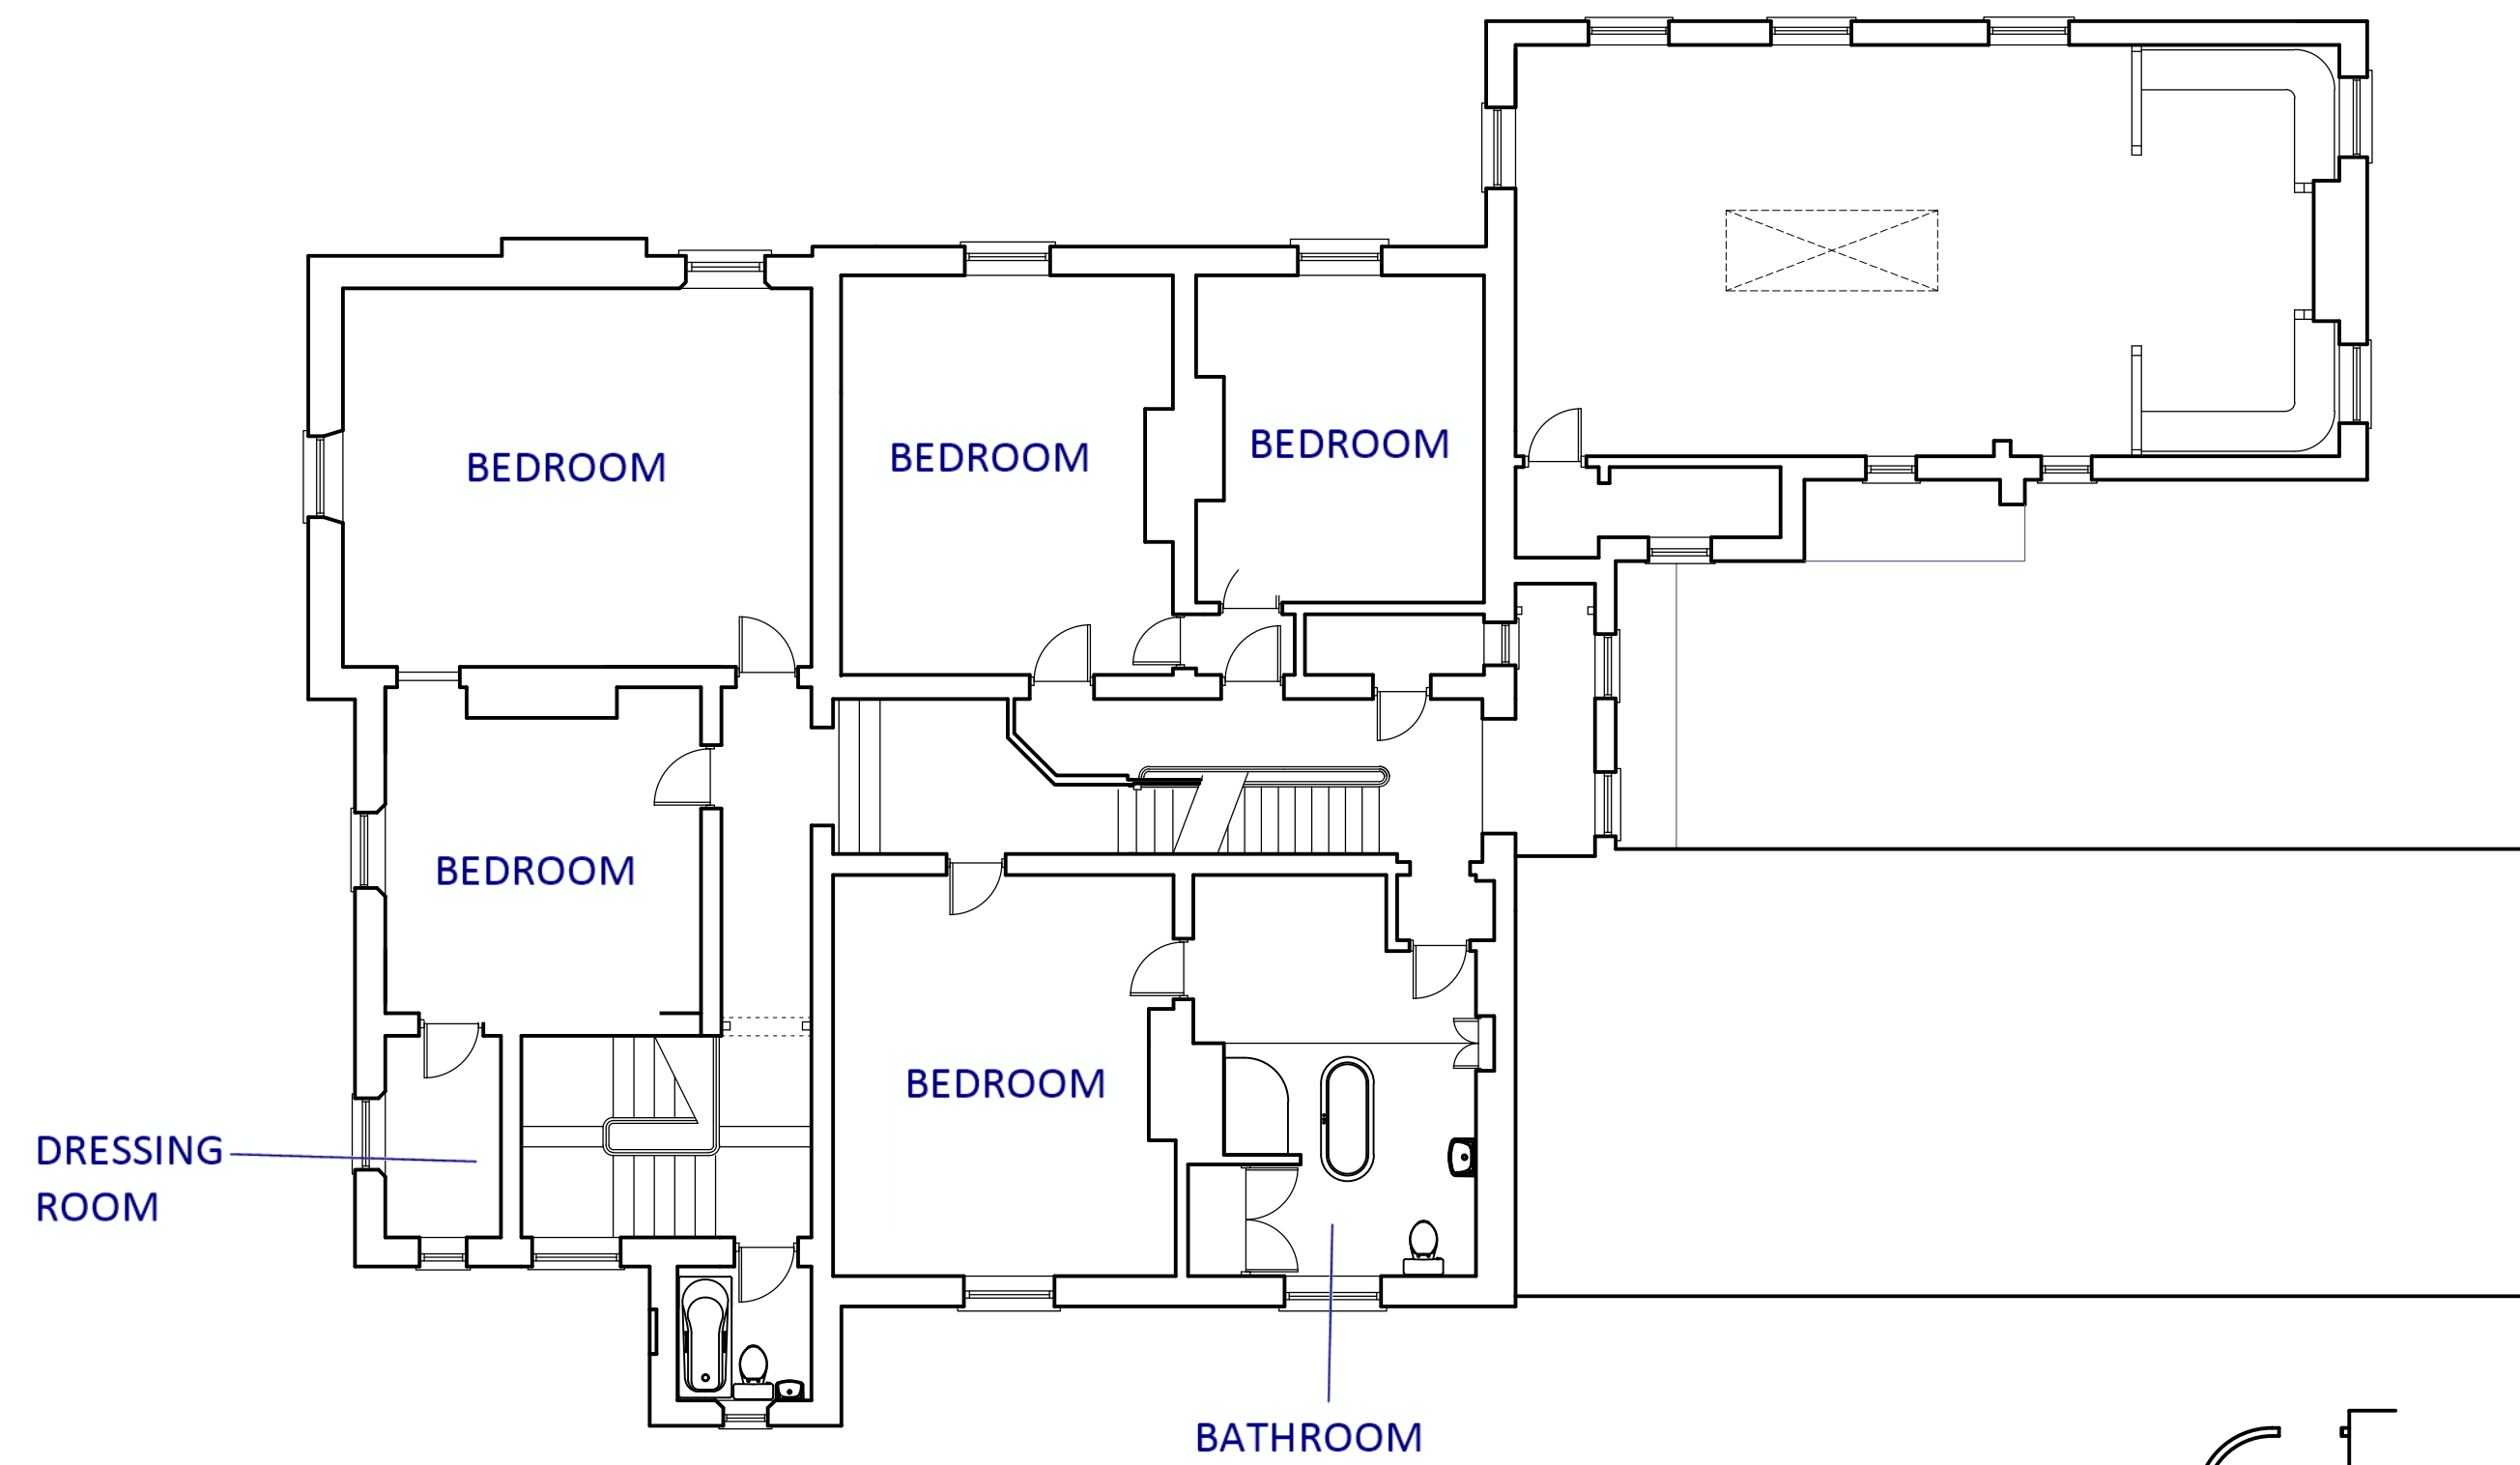

FIRST FLOOR PLAN

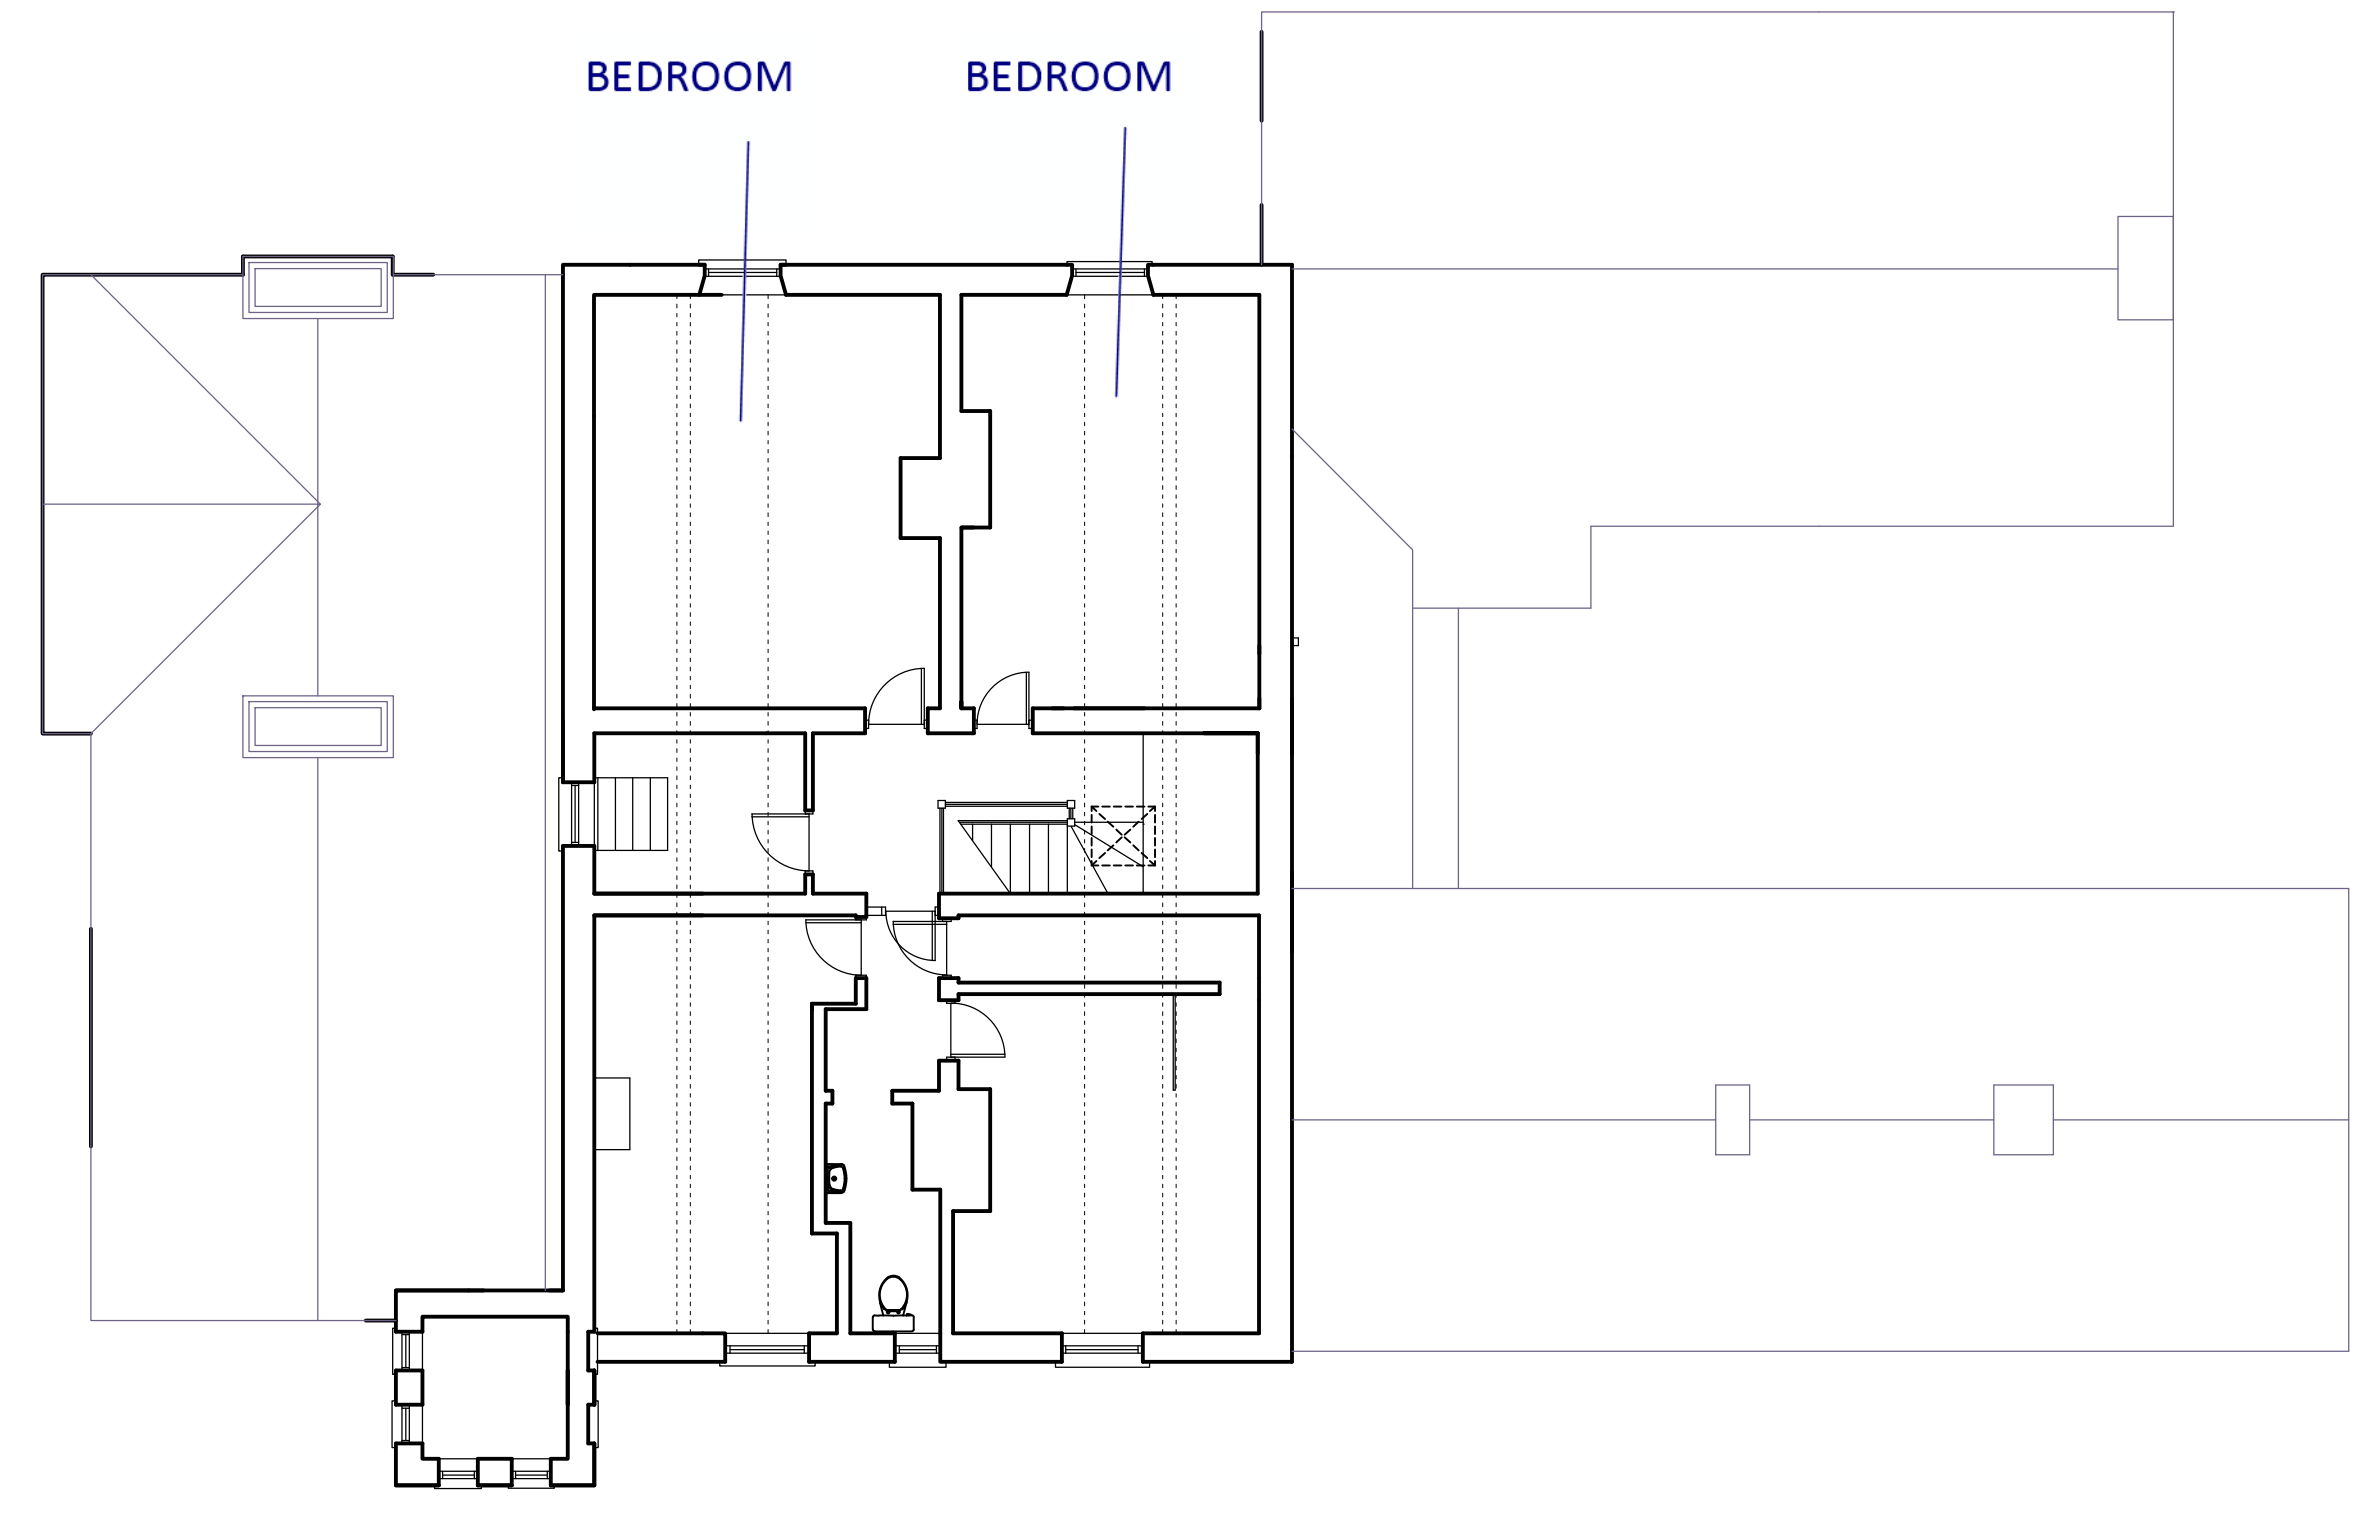

SECOND FLOOR PLAN

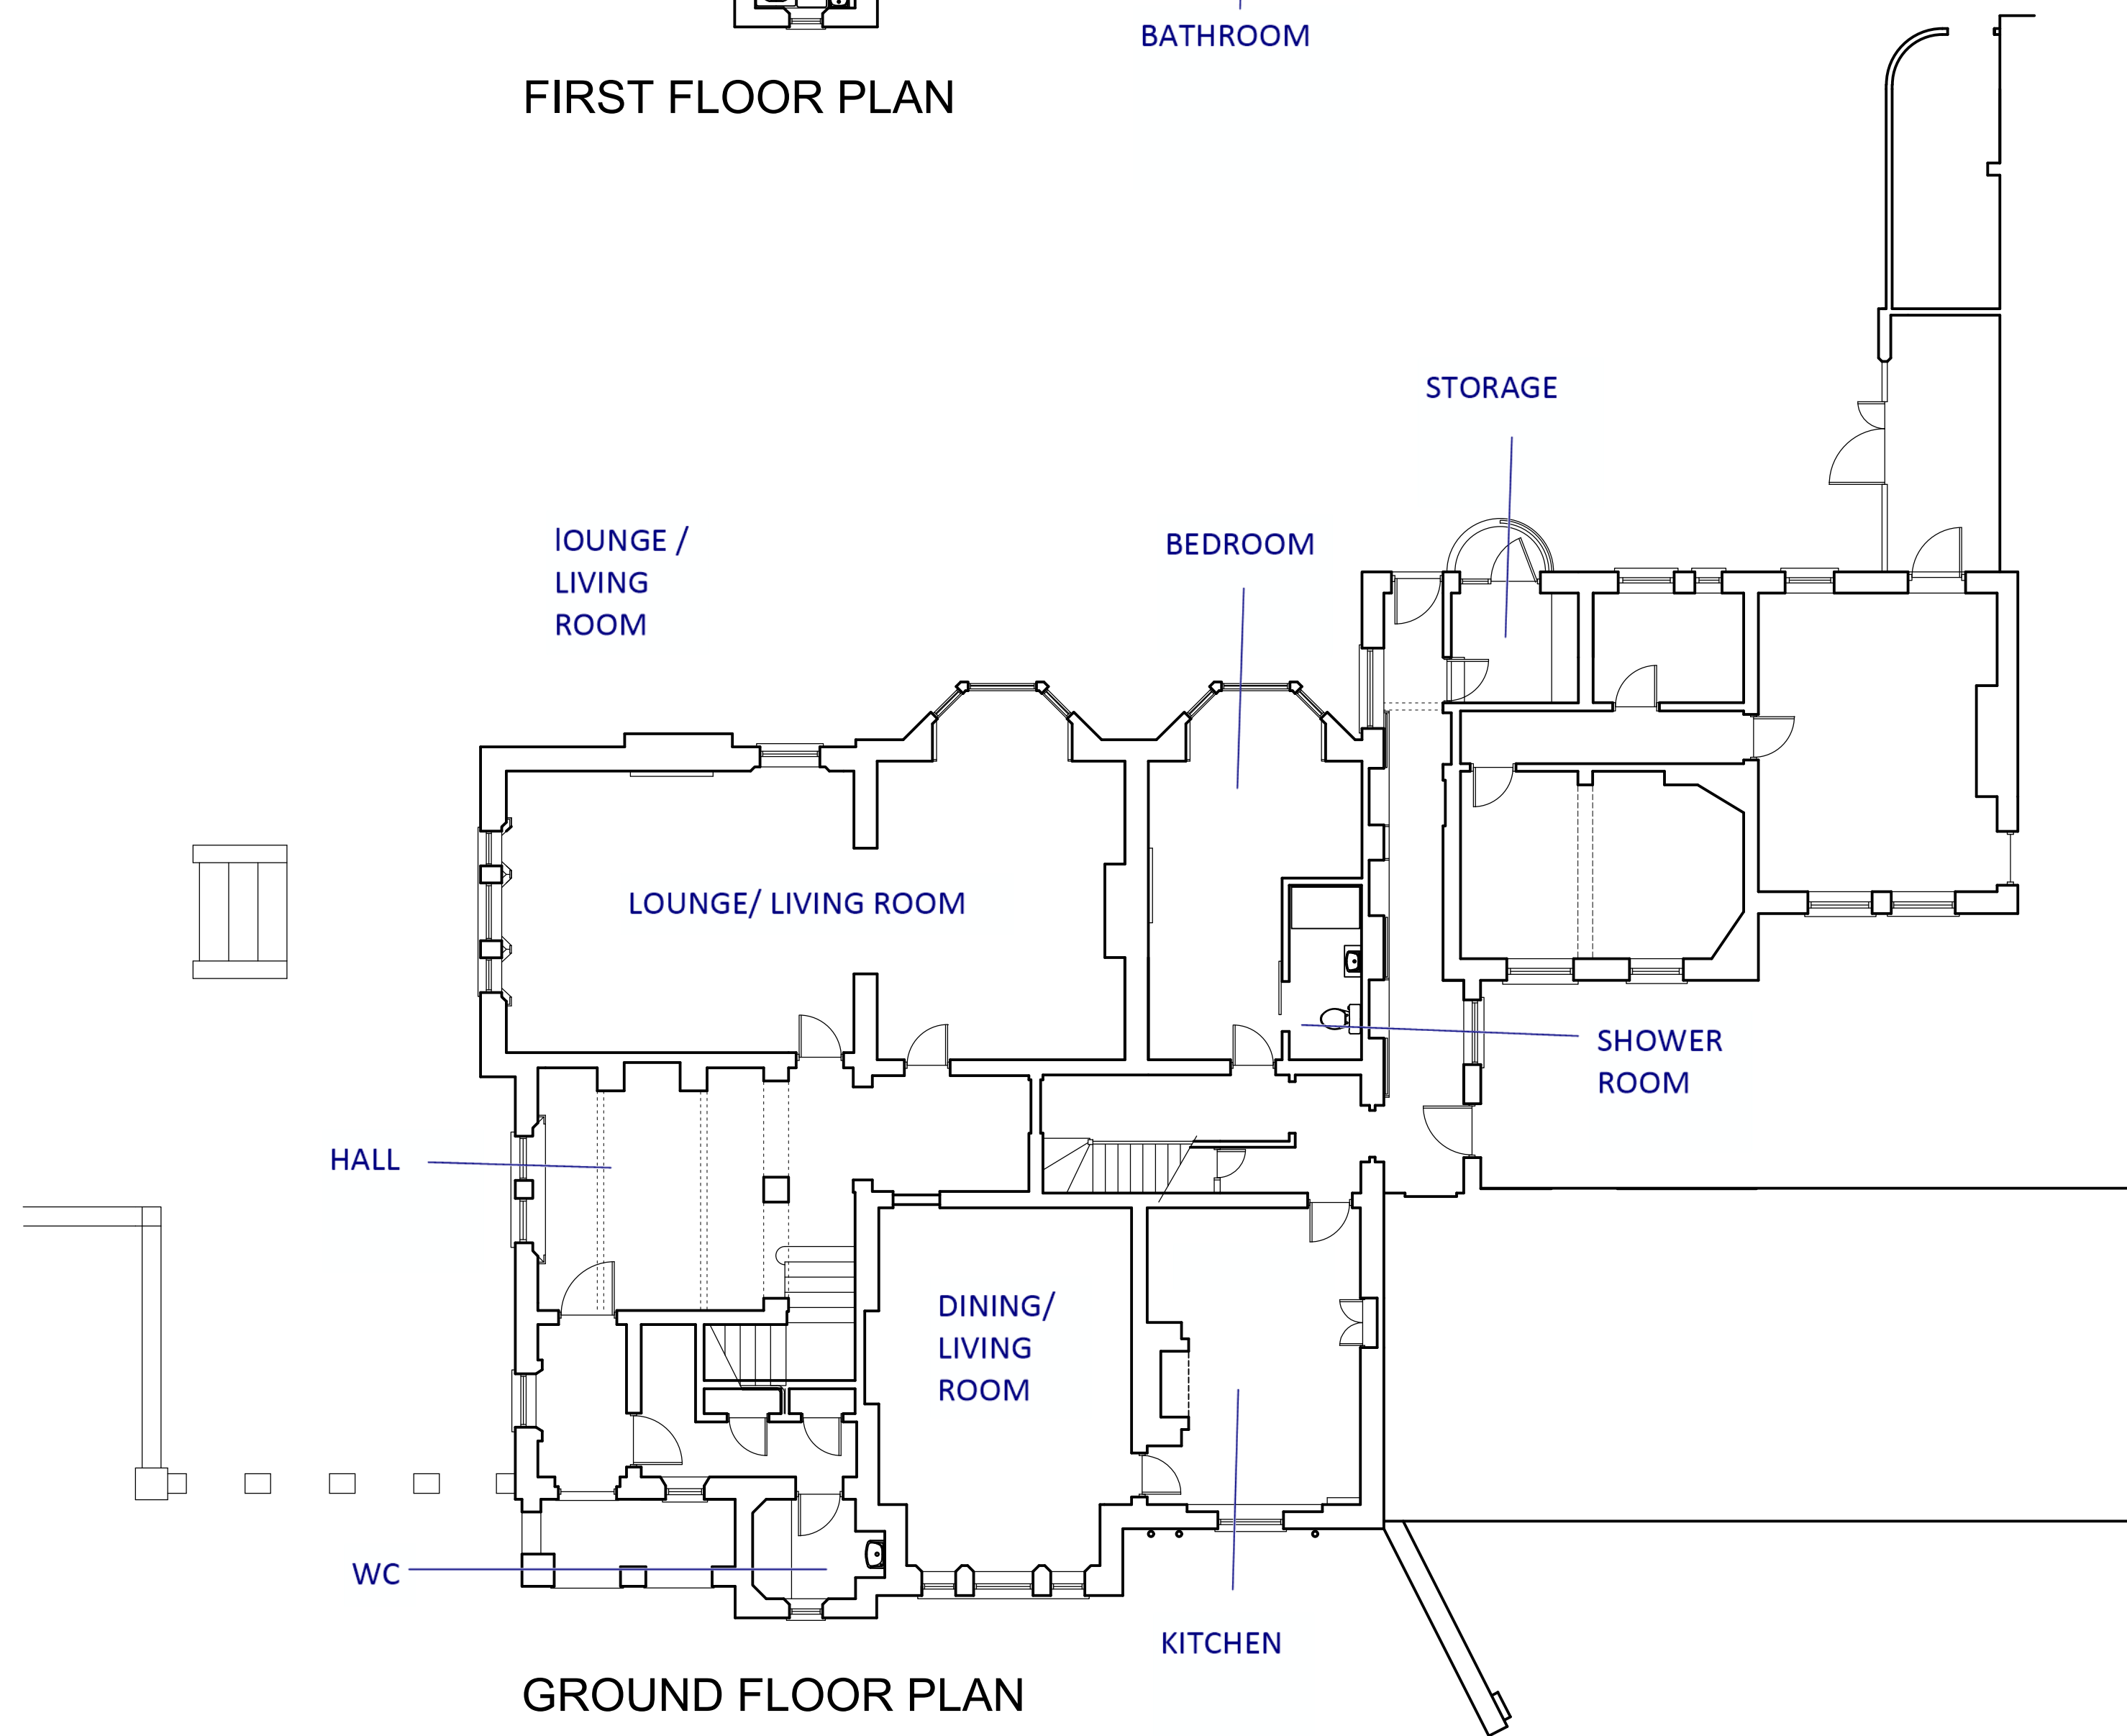

GROUND FLOOR PLAN



Client:
Mr & Mrs Dan Woodall

Job Description:
Existing Floor Plans

Location:
Whitewell Lodge
Whitewell
Whitchurch, SY13 3AL

Scale:
1:100

Date:
4 October, 2019

Drawing Number:
W.1464 / 1

Revision: