


PROPOSED CONVERSION OF FARM BUILDINGS TO FORM DWELLINGS at Lower Farm Bowling Bank Wrexham LL13 9RY
Scale 1:100 at A3

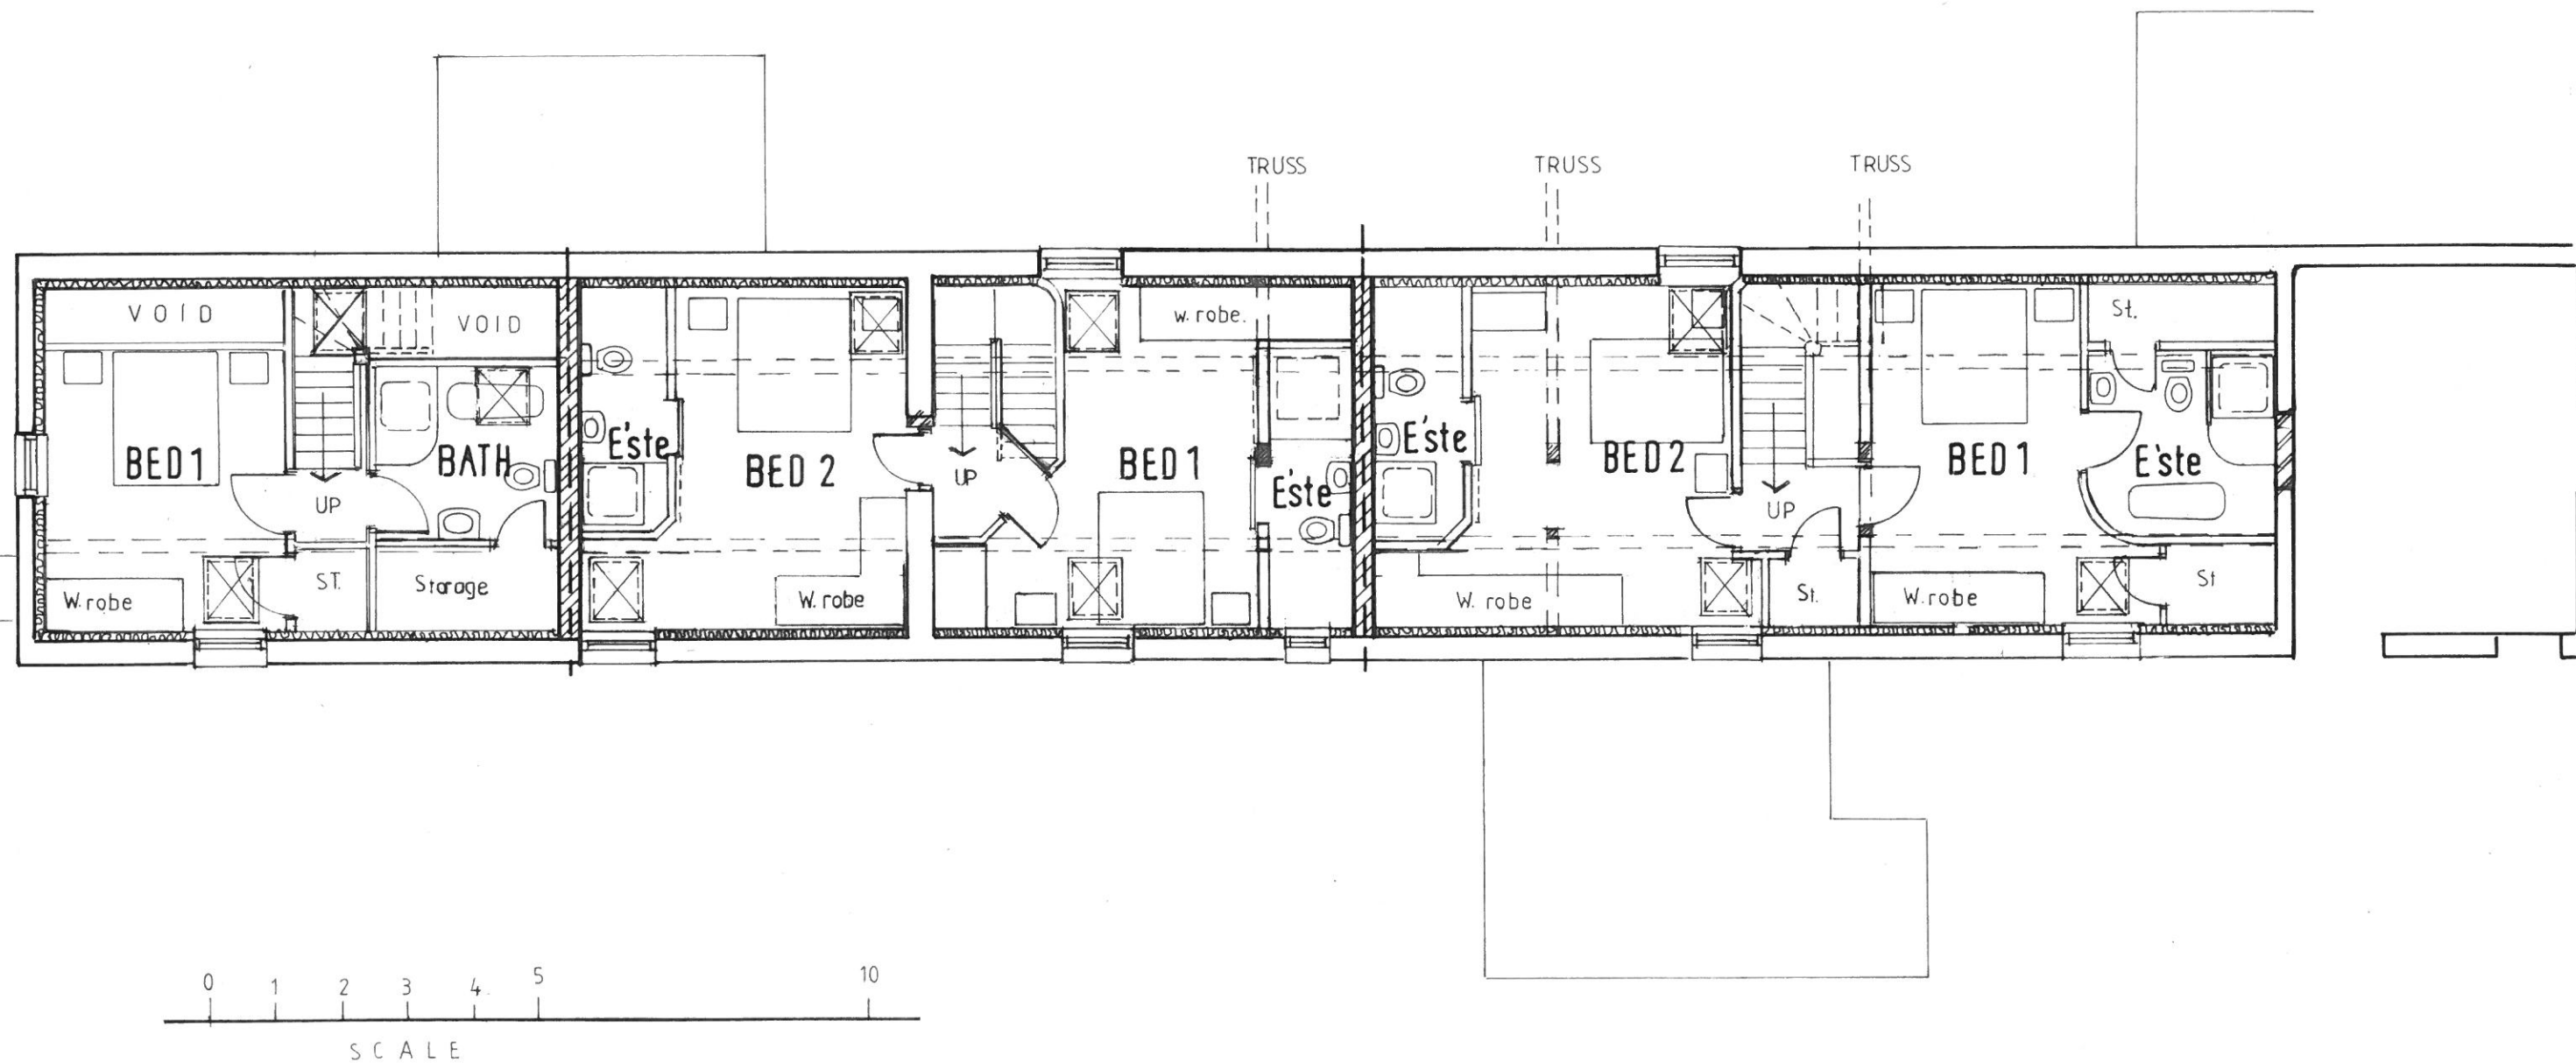


Design and Planning of Residential and Commercial Properties in Rural Areas. Detailed Schemes for Listed Buildings and Change of Use Proposals.
Sandra Murray & Associates
CHARTERED ARCHITECTS LAND SURVEYORS
Cross Cottage, Castle Street, Holt-on-Dee, WREXHAM, LL13 9YL - Tel: 01829 270658 Fax: 01829 270658

First Floor Plan Dwellings 3, 4 and 5
AS PROPOSED
Drg no. 04 A


REV A 27/11/19 Rooflights removed/resited

PROPOSED CONVERSION OF FARM BUILDINGS TO FORM DWELLINGS at Lower Farm Bowling Bank Wrexham LL13 9RY


Scale 1:100 at A3

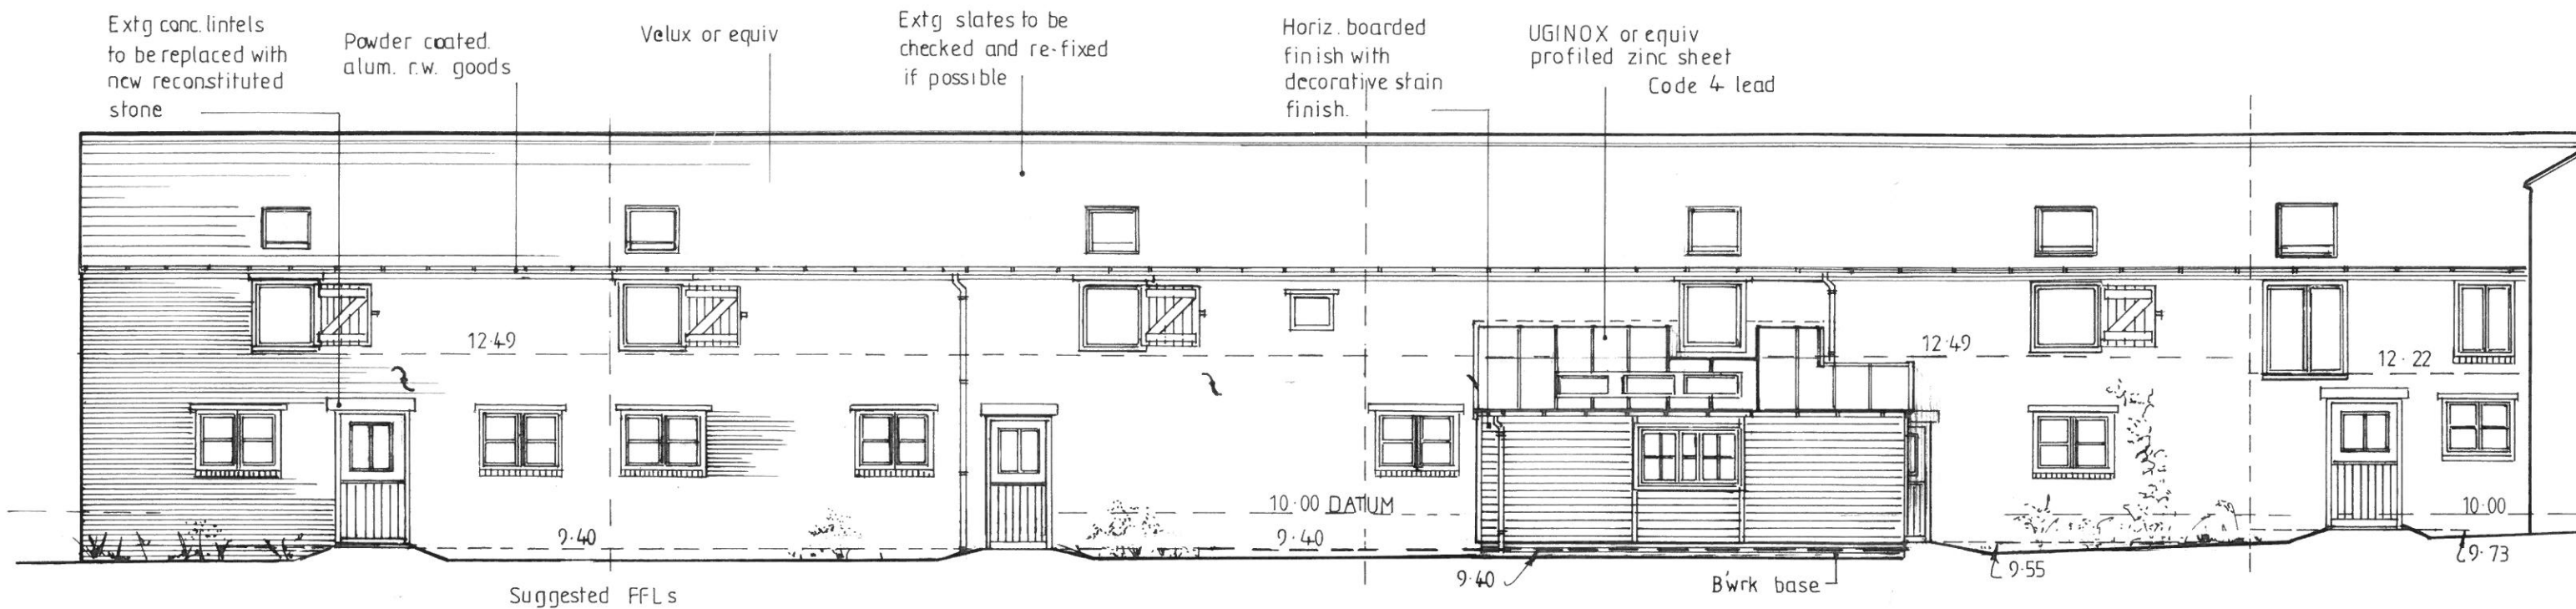

EAST ELEVATION

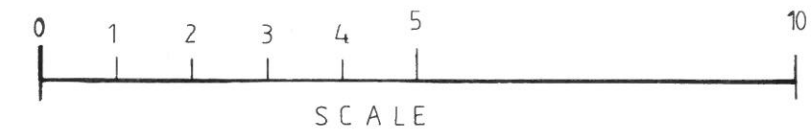

Proposed Elevations Dwellings 2,3,4 and 5

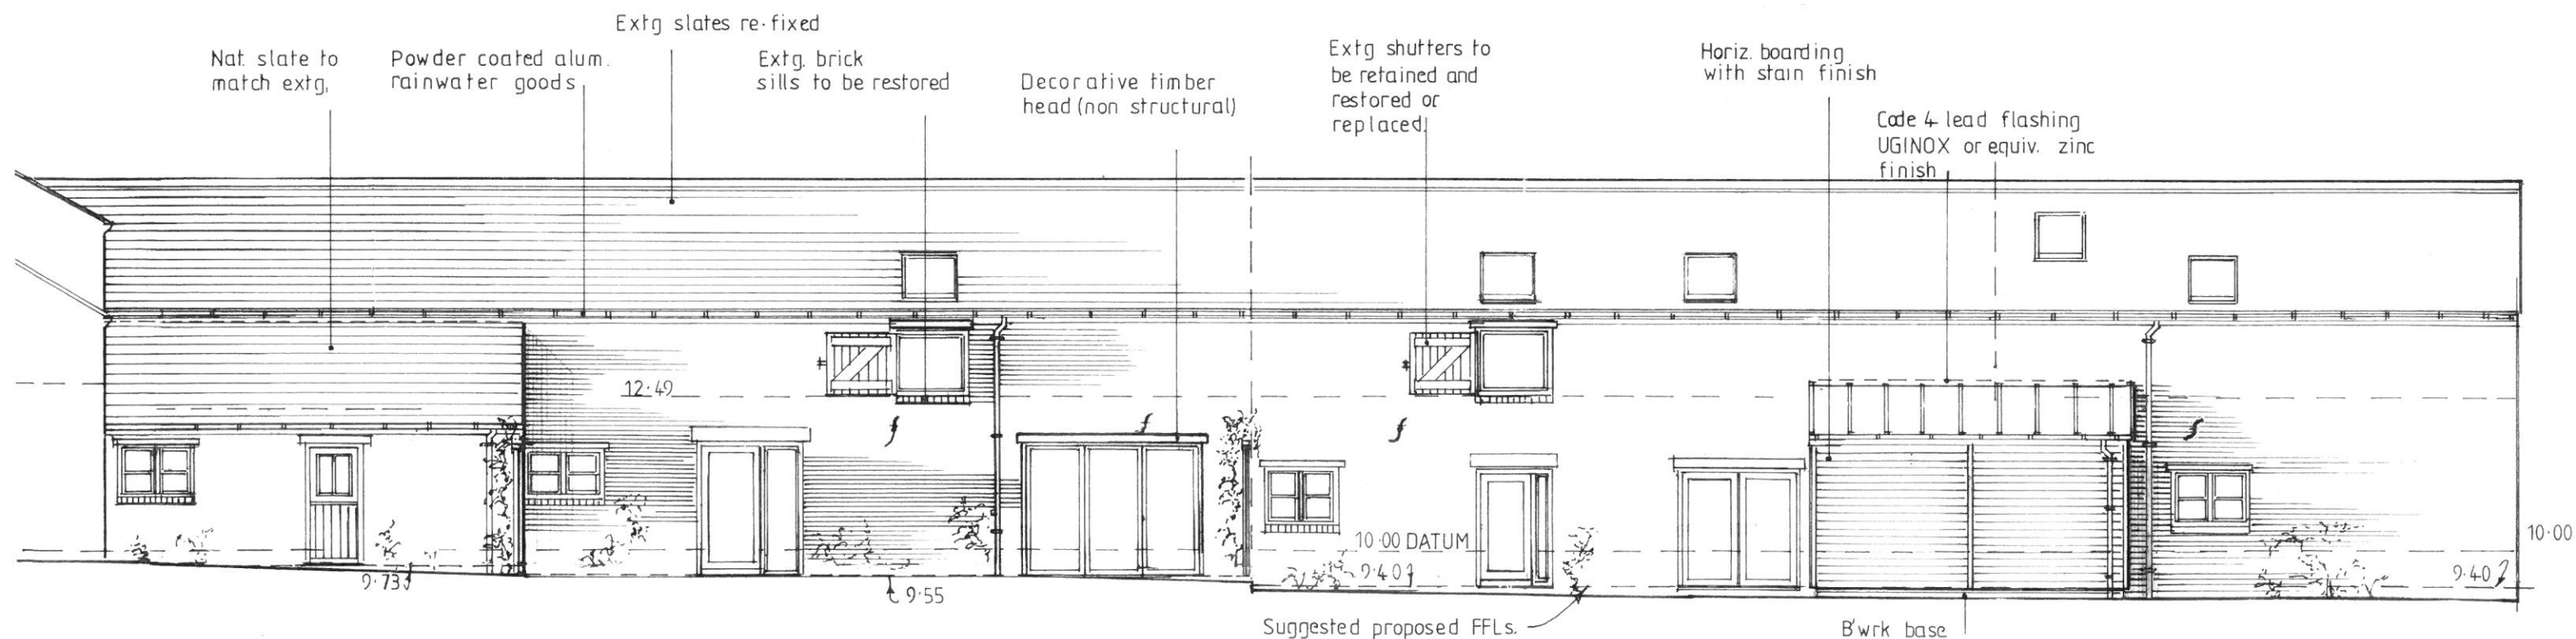

WEST ELEVATION

REV A 27/11/19 Rooflights removed/resited

Drg no.07A