
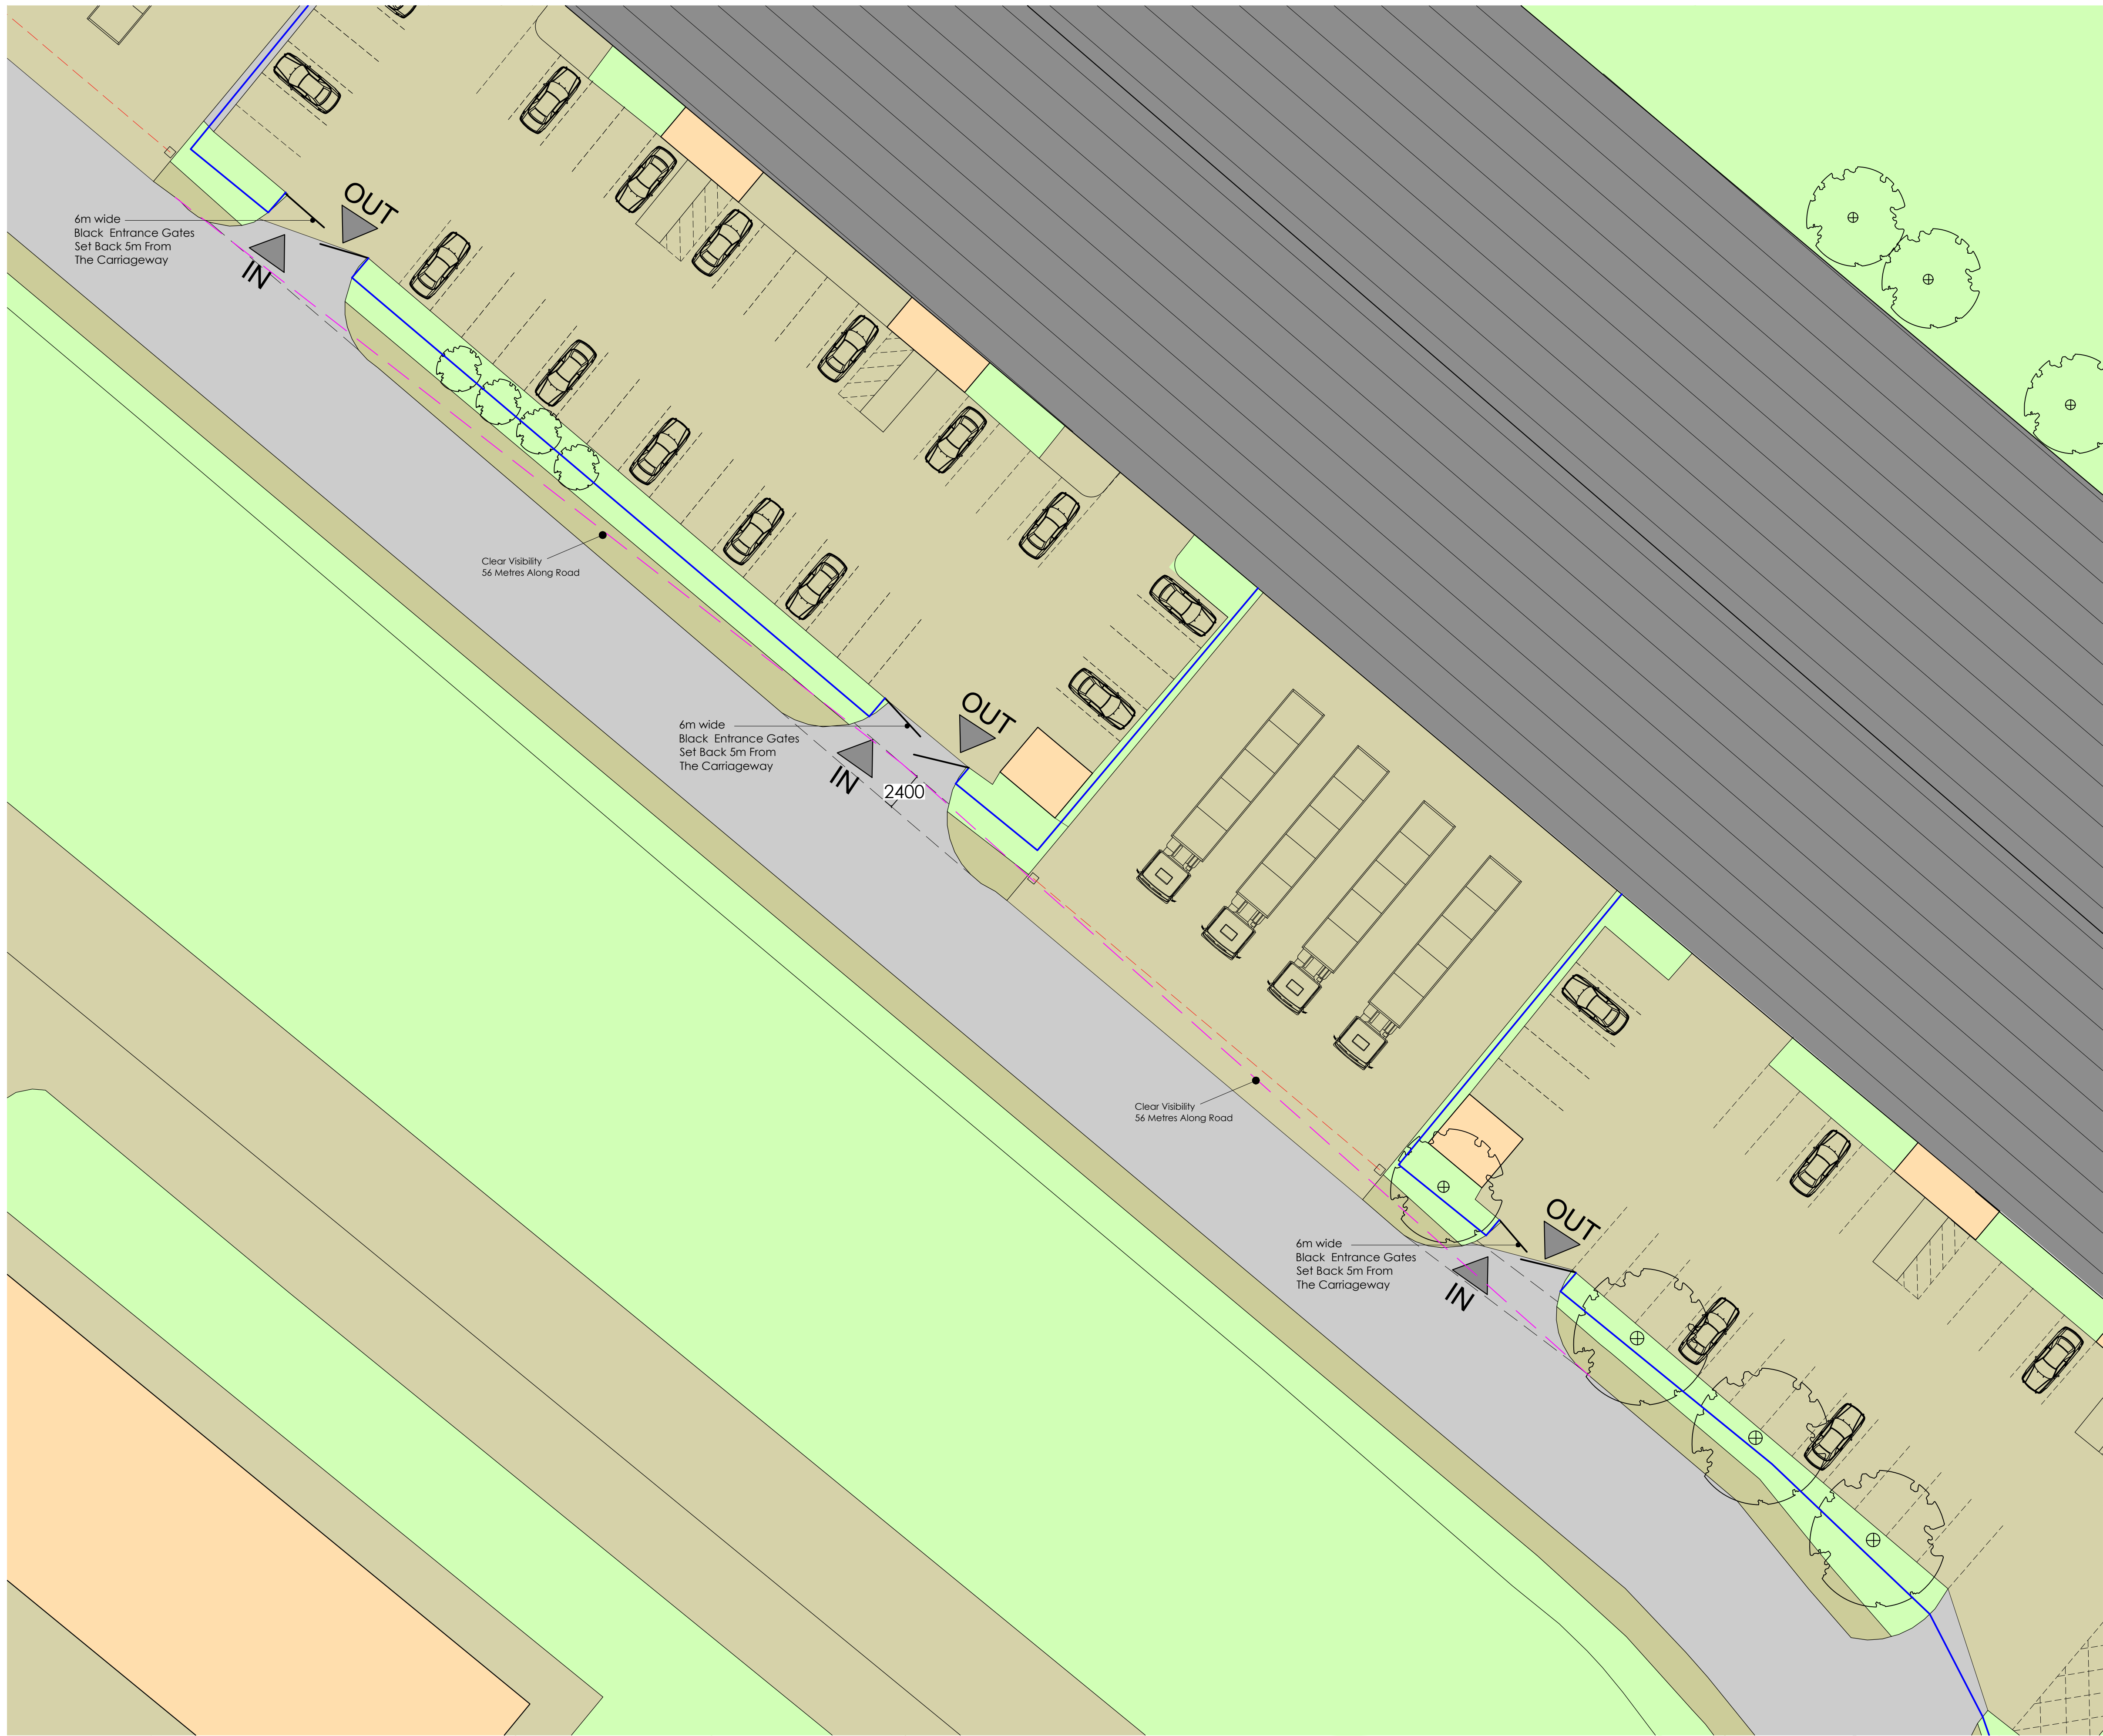


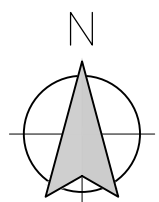

PROPOSED SITE PLAN
Scale 1:200

1:200 Scale 0 5 10 15m

Client
Refresco Ltd

Job Title
Proposed Boundary
Treatment Alterations
To Refresco Ltd
Spectrum Business Park
Wrexham
LL13 9QA

Drawing Title
Proposed Part Site Plan
Visibility Splay 02

Scale
1:200 @ A1

Date
Nov 2019

Drawn
Paul Gudgeon

spa
ARCHITECTS

SUNDERLAND PEACOCK & ASSOCIATES LTD.
HAZELMEERE, PIMLICO ROAD, CLITHEROE
LANCASHIRE, BB7 2AG
T 01200 423178 F 01200 427328
E info@sunderlandpeacock.com
www.sunderlandpeacock.com

5944 - 04