
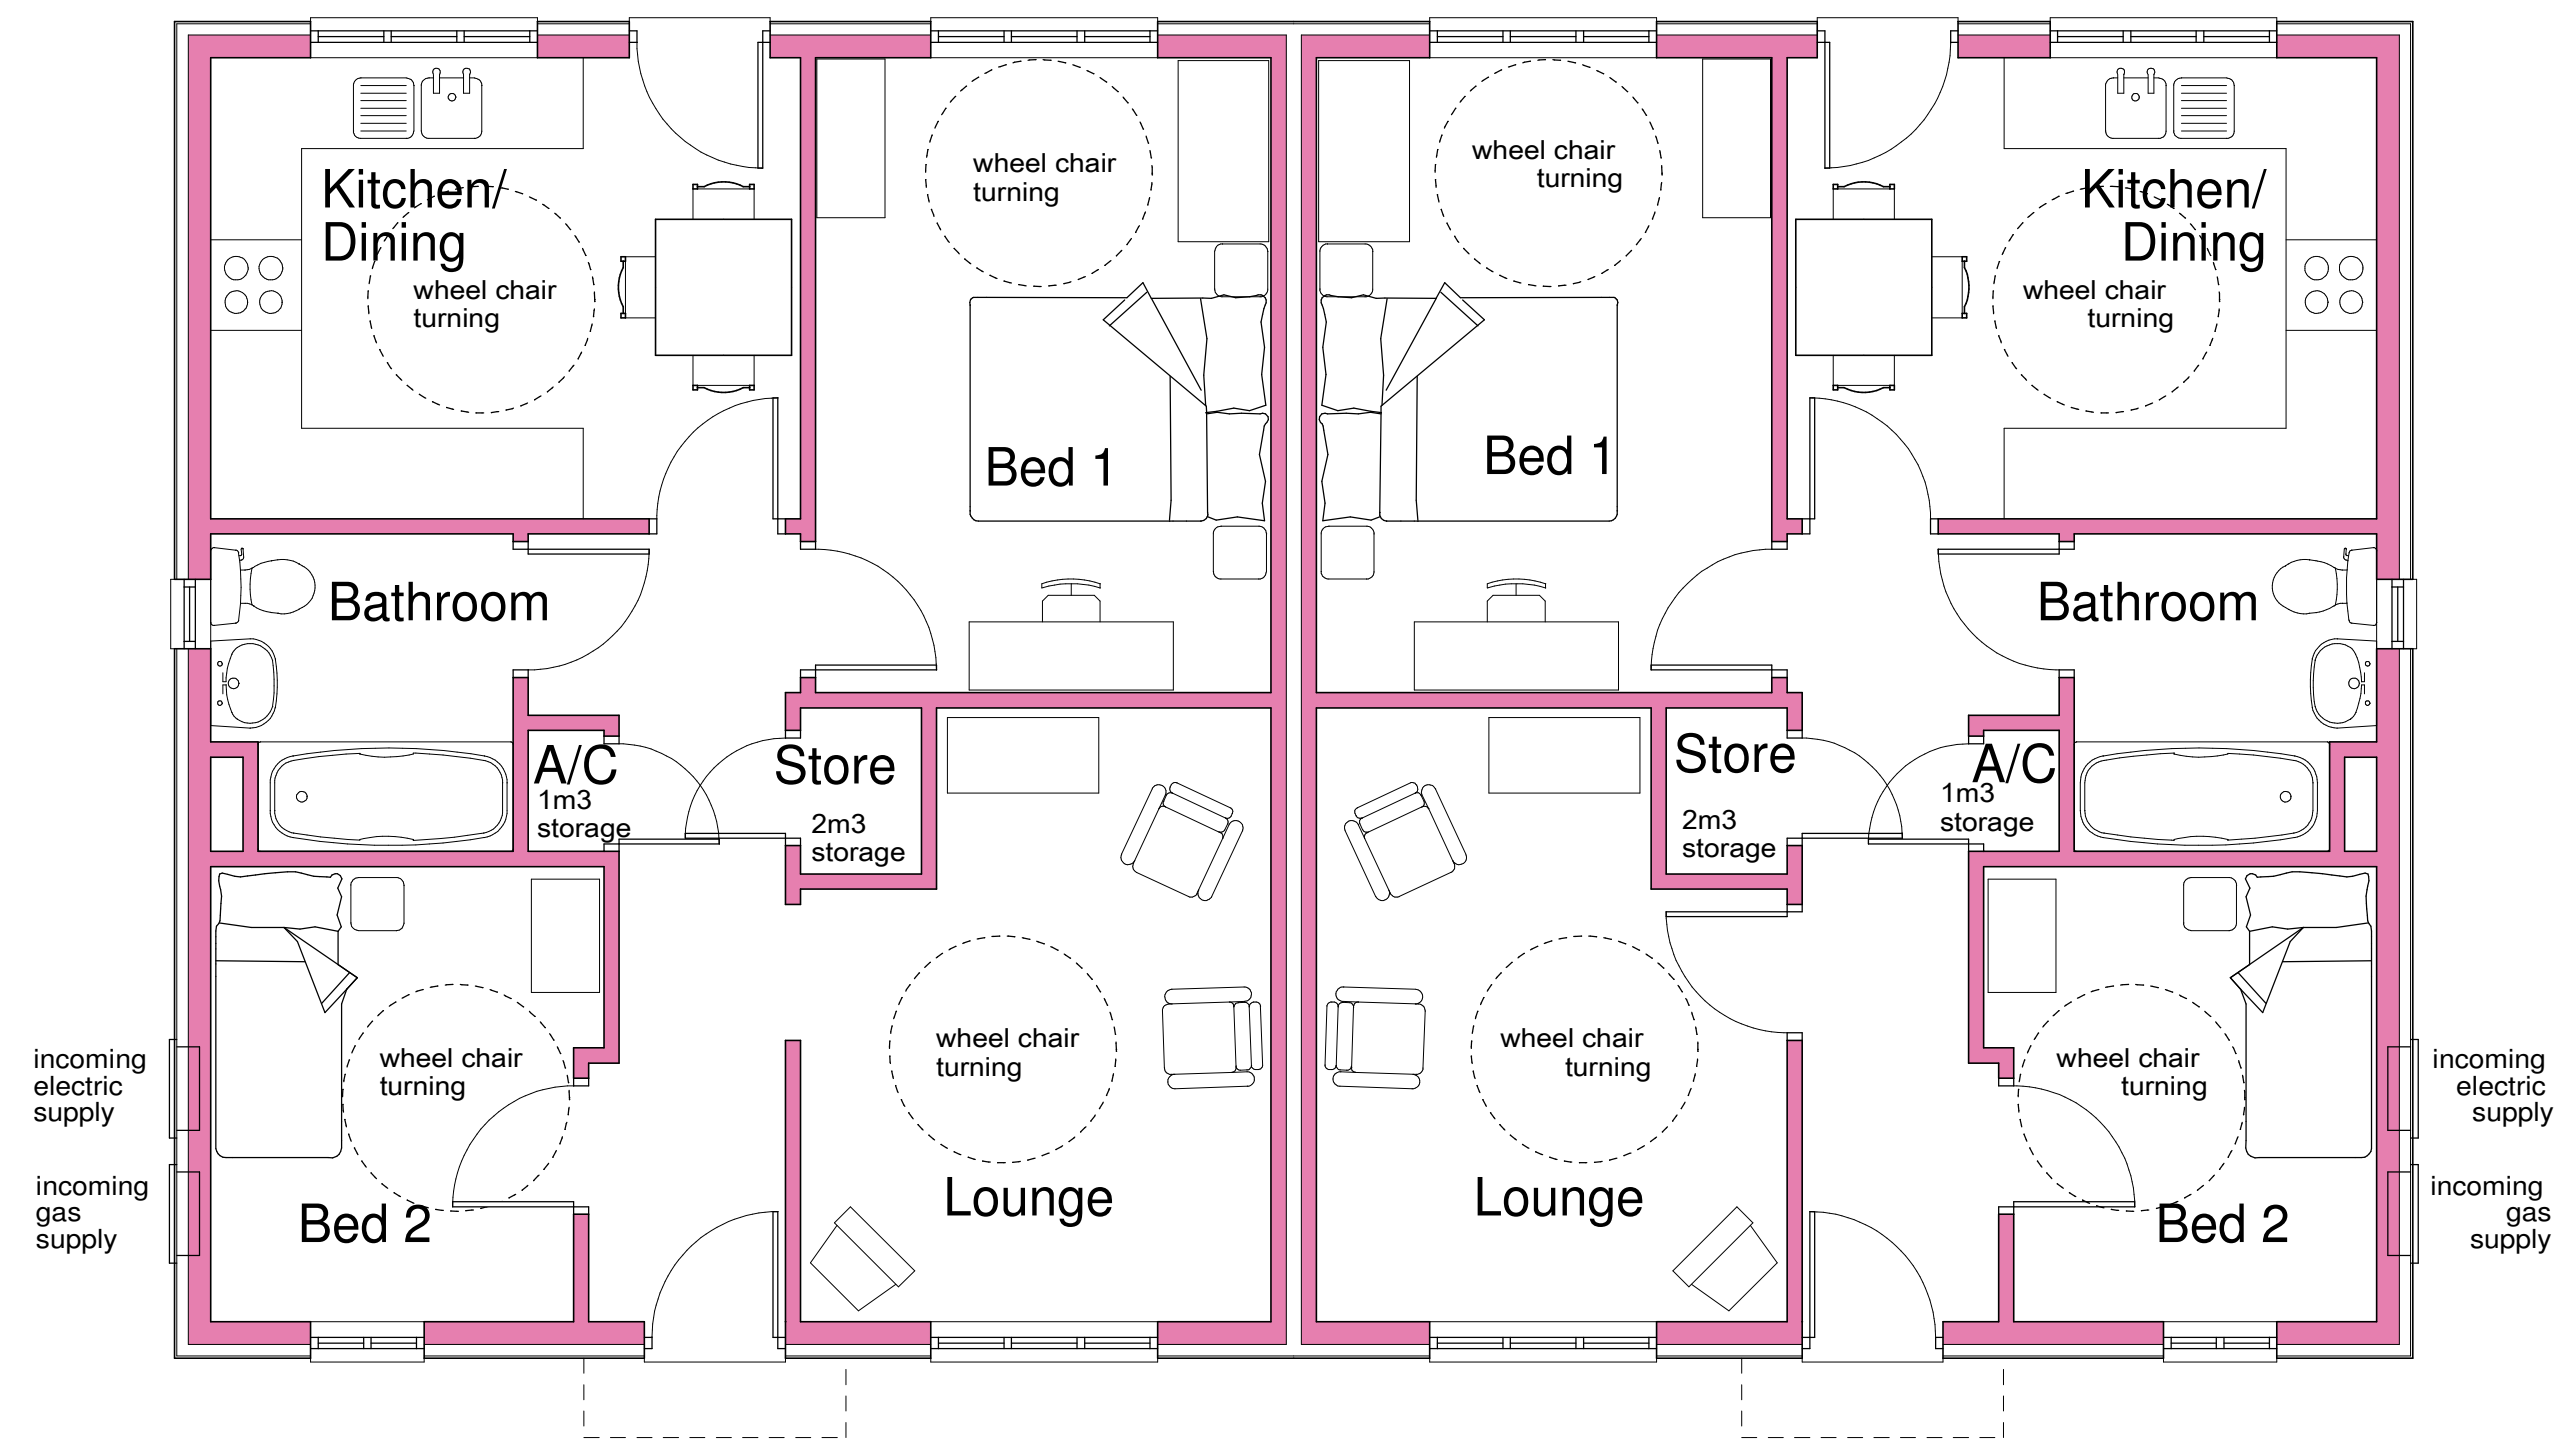


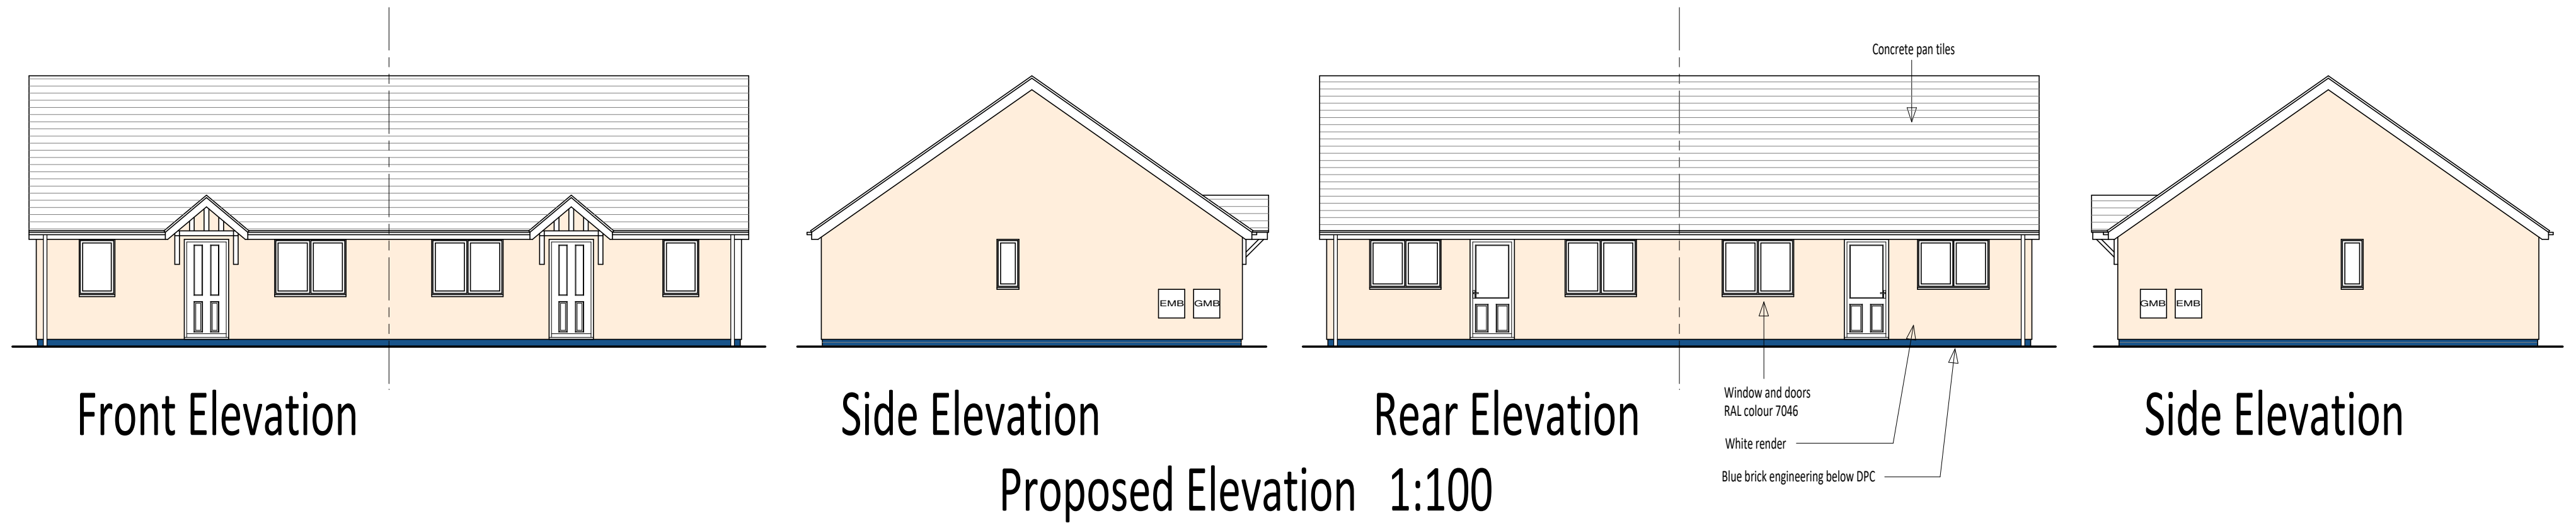

Revision: A Elevations changed.		07/03/20
Sean Caddick Architectural 13 Belvidere Walk Shrewsbury SY2 5LT email: seancaddick@live.co.uk Tel: 07971 166529		
Client: Cartefi GO Ltd		
Project: Residential Development Wynnstay Park Wrexham		
Drawing title: 2 Bed Dwelling Semi Detached Bungalow Floor Plans and Elevations		
Scale: 1:50 @ A2	Date: August 2019	
Drawing number: 18/1786/09	Revision: A	