


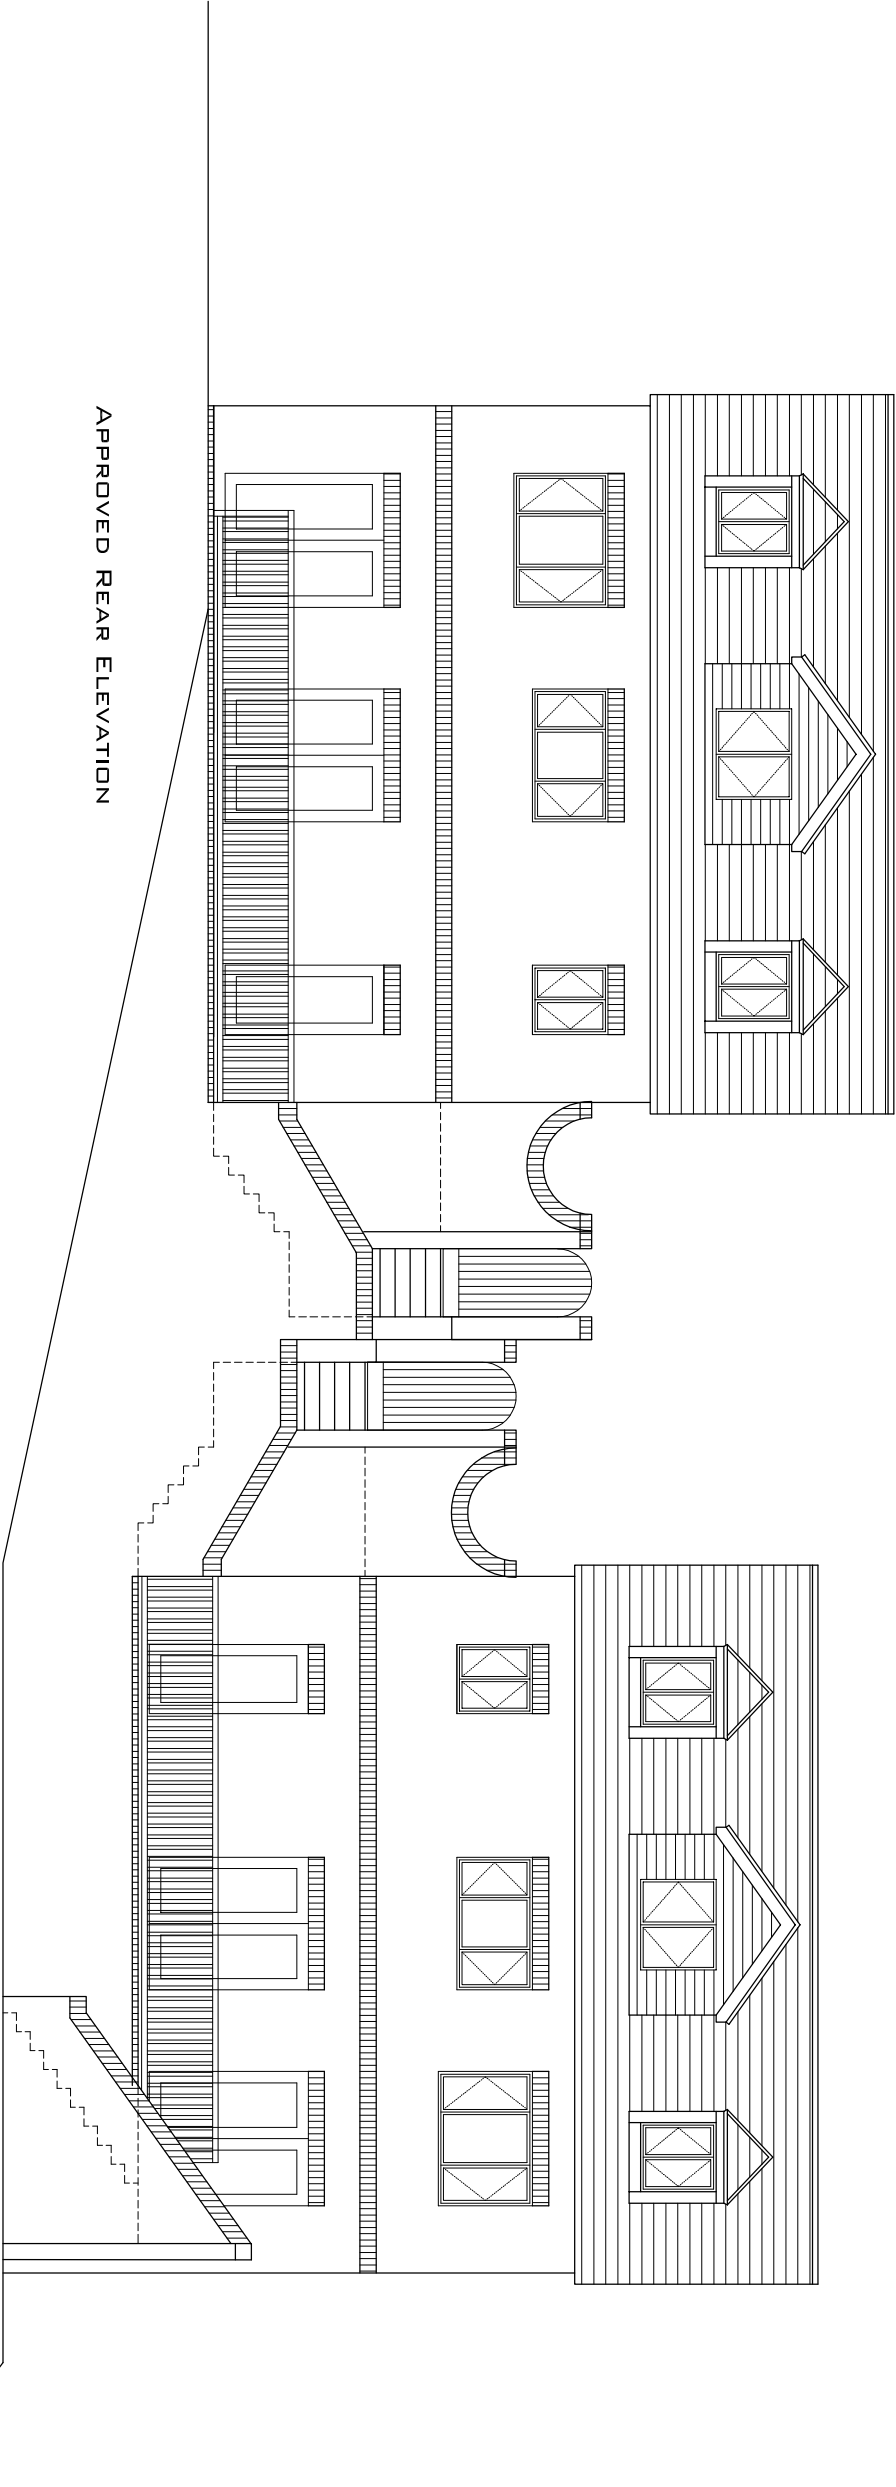

APPROVED REAR ELEVATION

All Building materials to be as per current approved scheme.



All Roof and roof levels as per current approved scheme.

Rear Presentation amended as per prescription notice.

Rear ground levels as per existing approved scheme at lower ground floor. Slopes has increased between properties but overlying has not changed.

Masonry wall to end of terrace to be 1.70m high to provide privacy to adjacent property.

PROPOSED REAR ELEVATION

 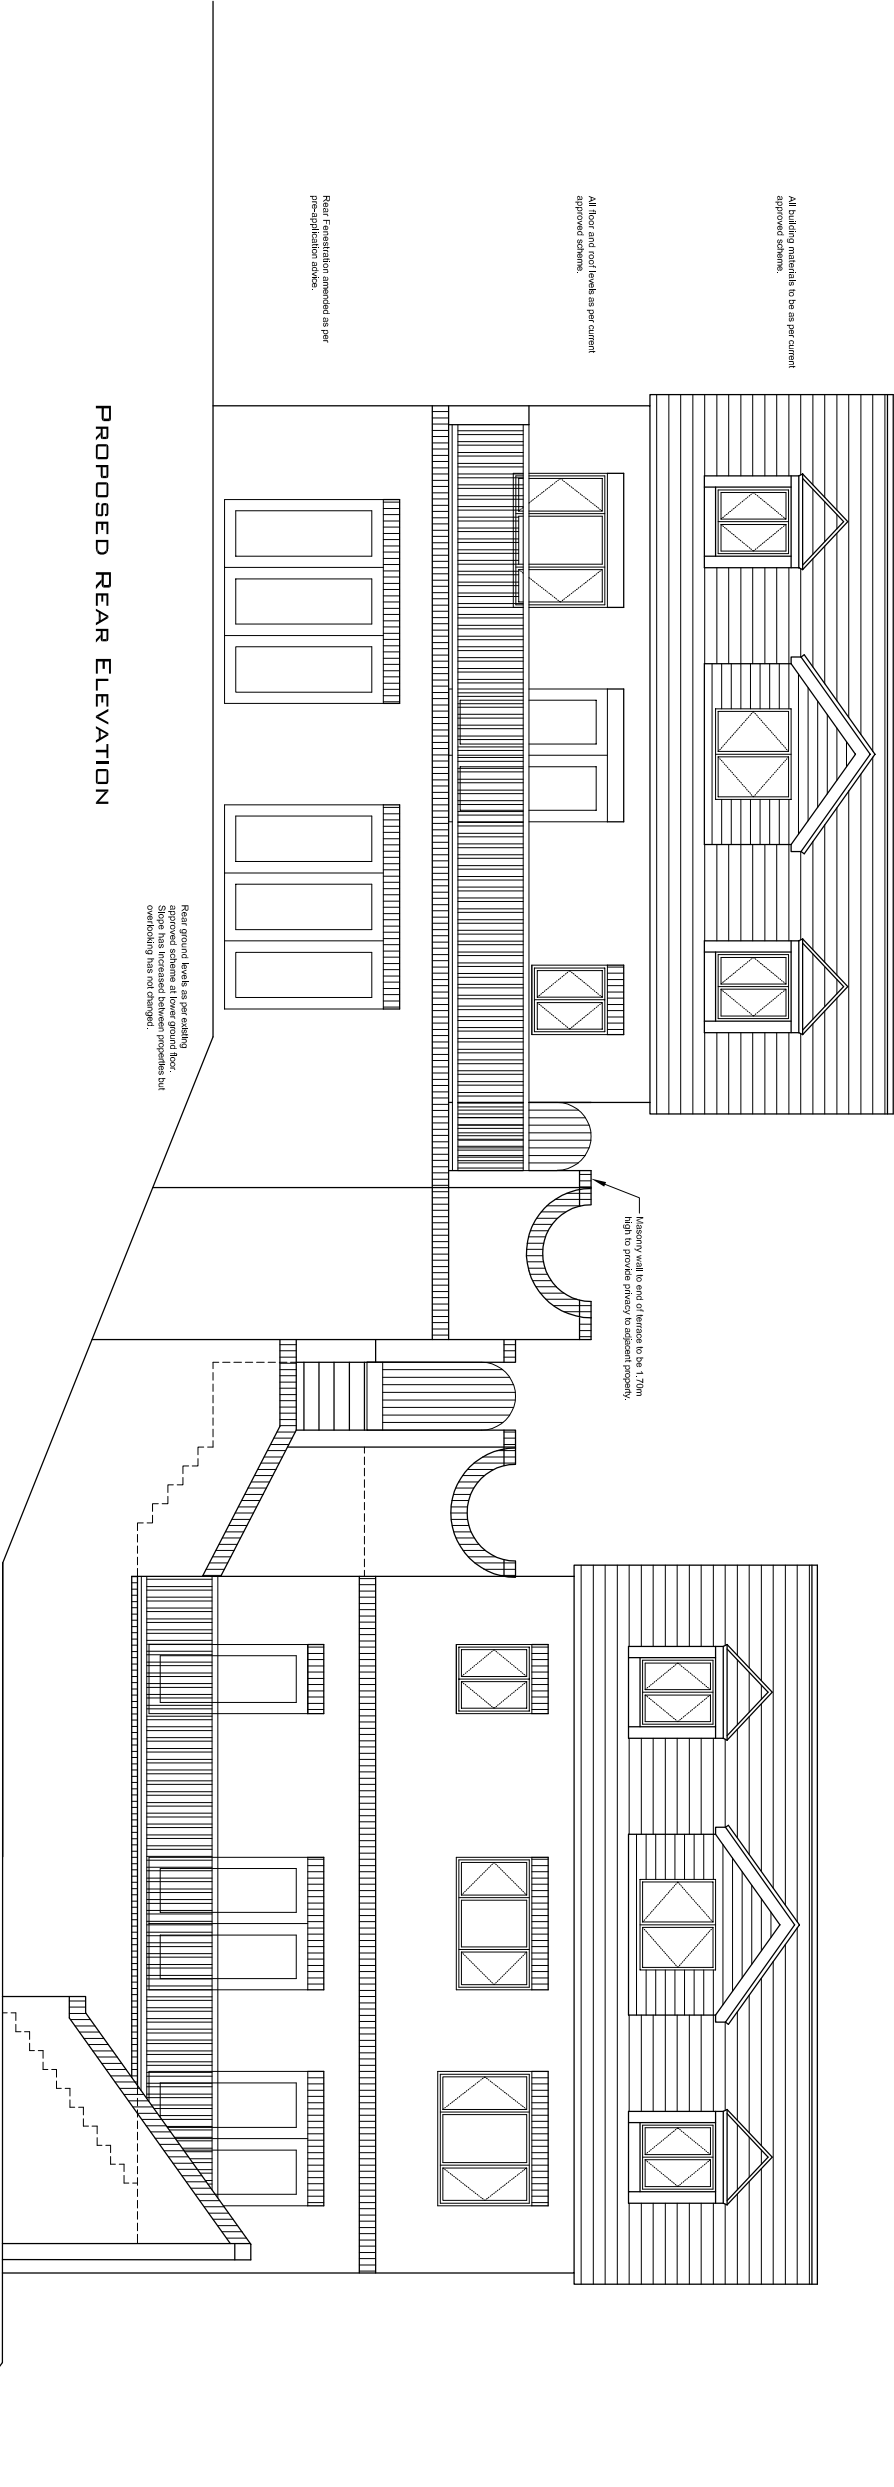

Green Road, Brymbo.



t: 01928571770
m: 07930983395
e: michaelbitzel@btinternet.com

Client: Mr F Murphy
Green Road, Brymbo.

Proposed Amendments to New Dwelling
Rear Elevations
In Context with Adjacent Dwelling

Scale 1:50 @ A1 Drawing No. MB-GR-07
Revision A