



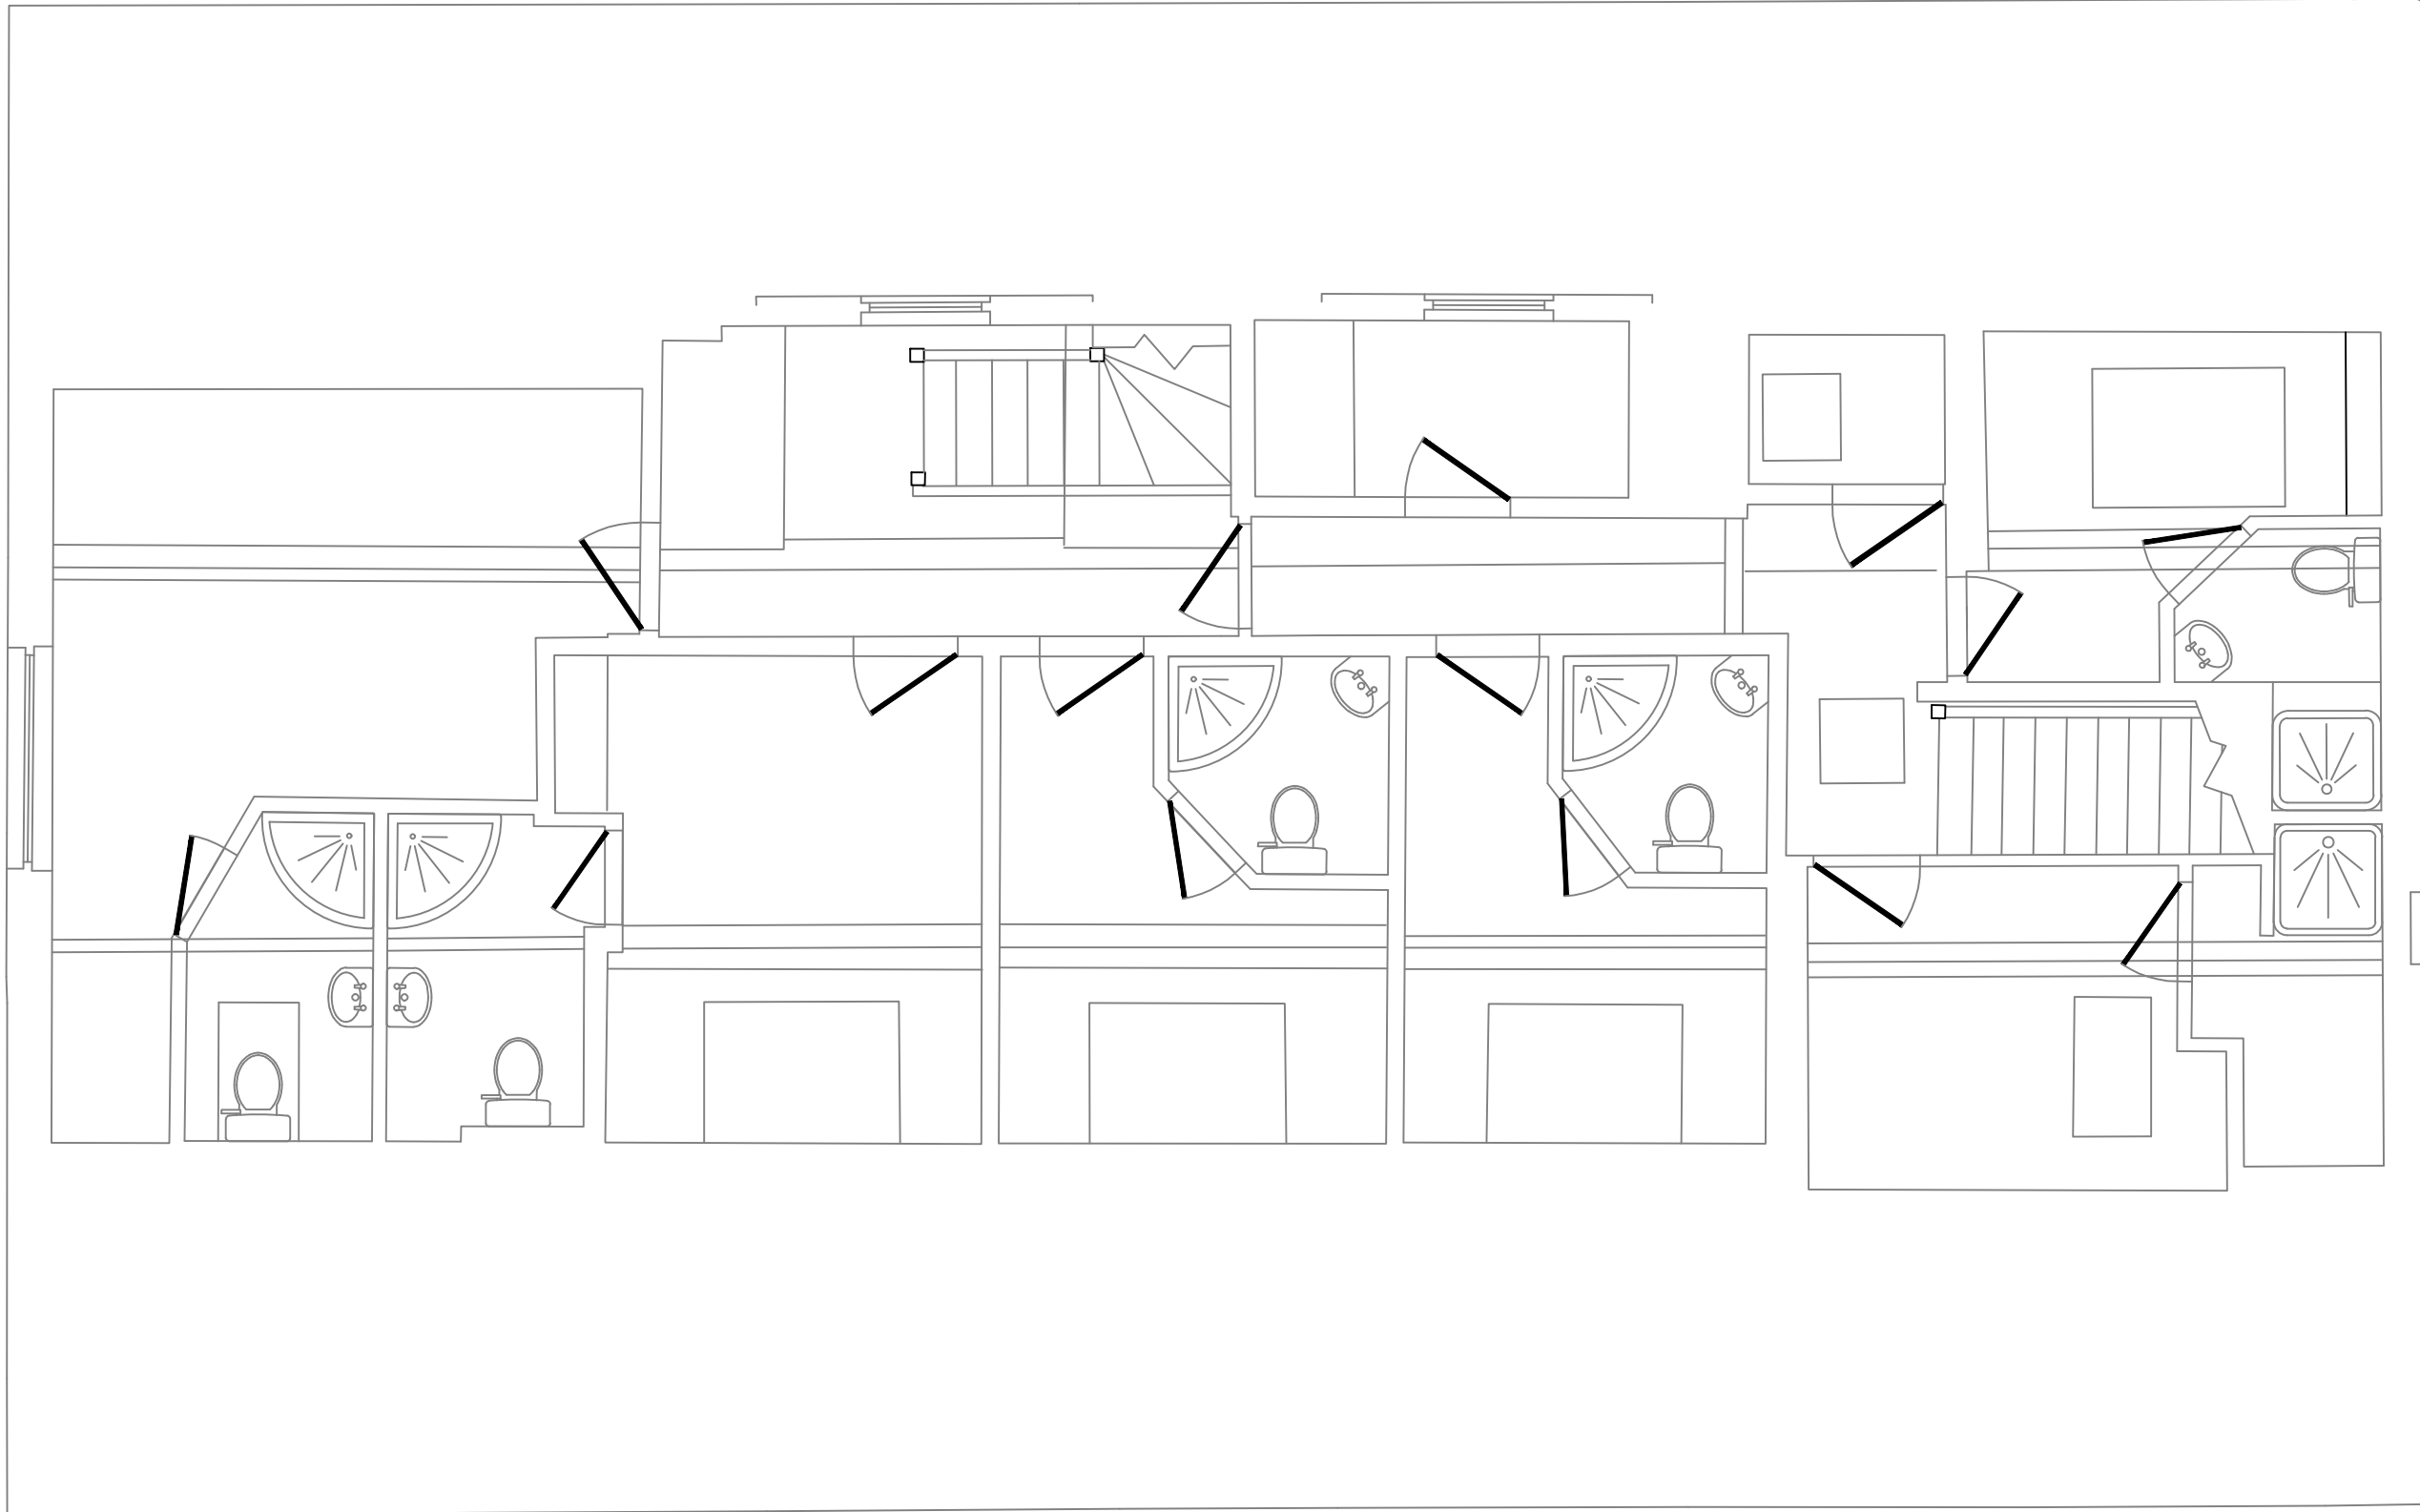

Existing First Floor
Scale: 1:50

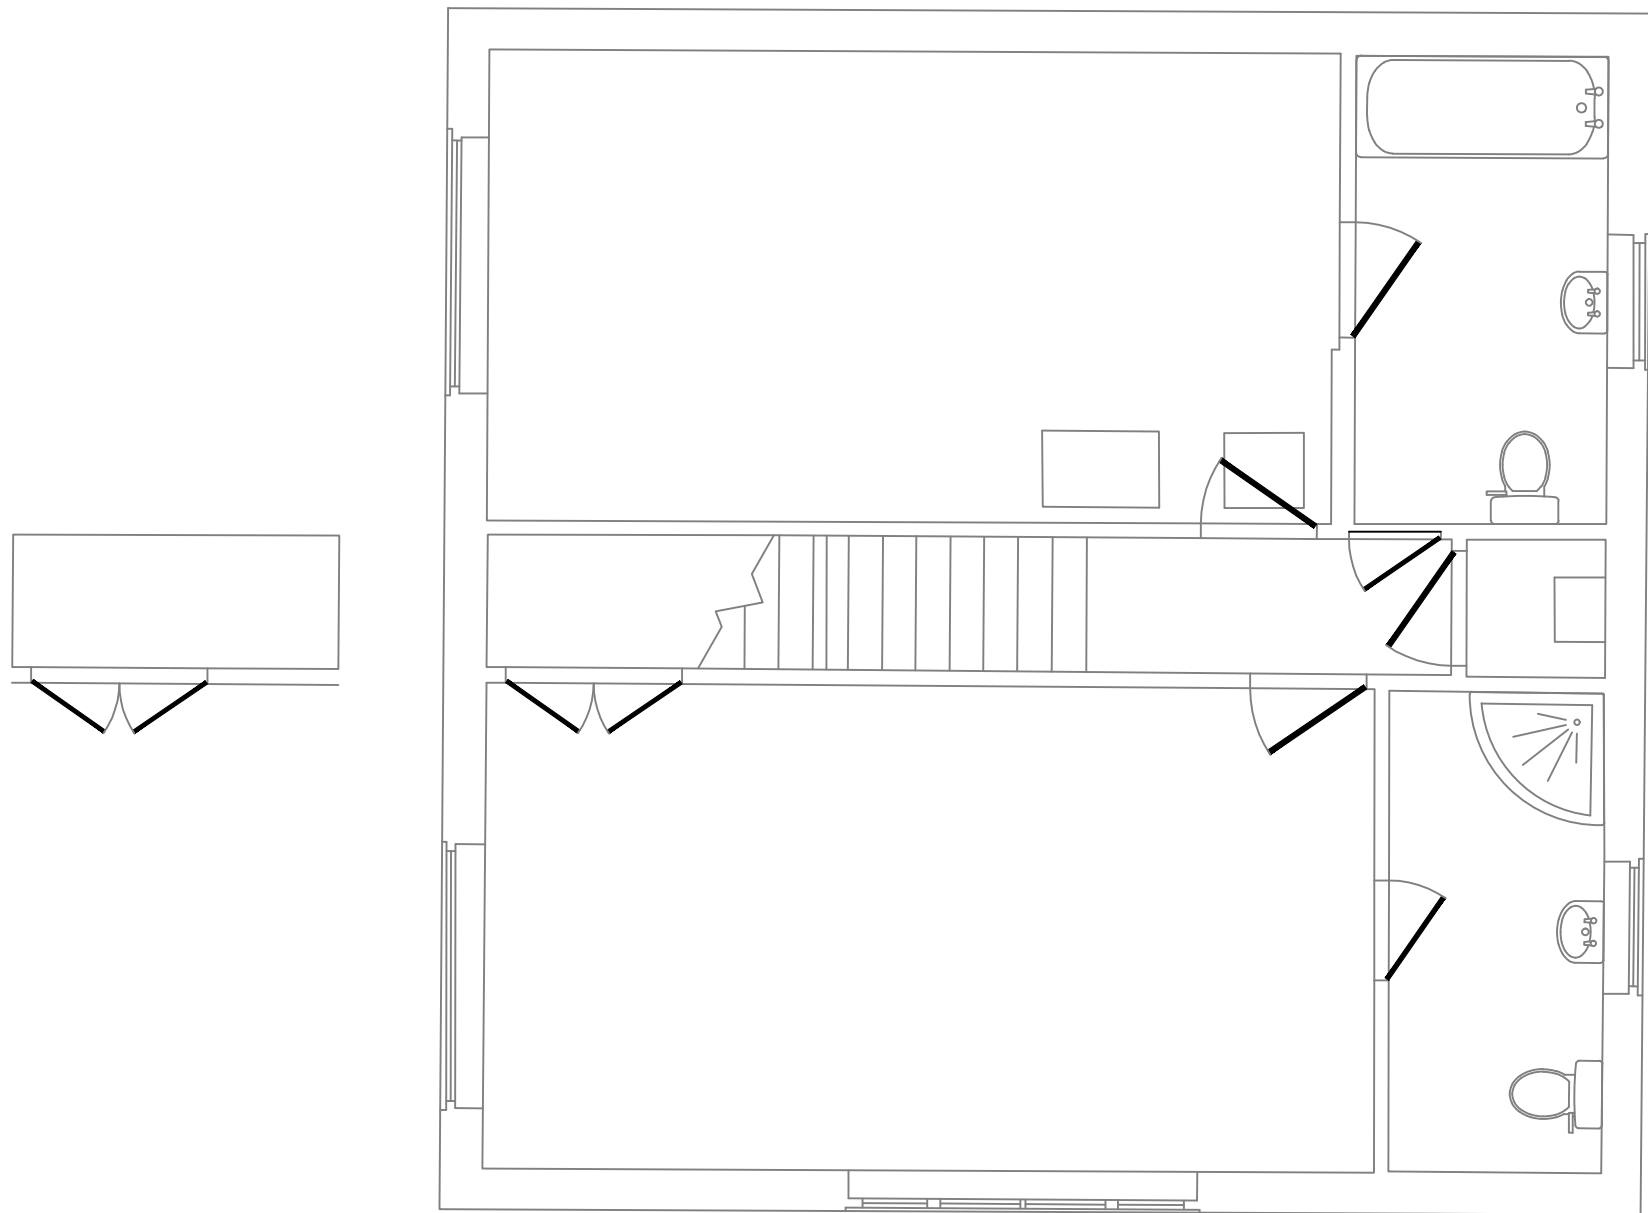

Existing Second Floor
Scale: 1:50

This drawing is subject to copyright and is not to be reproduced in part or whole without approval. Do not scale this drawing - check all dimensions on site.				
Rev.	Description		By	Date
 Northern Healthcare Putting people first.		Northern Healthcare Barton Hall Business Park Hardy Street, Eccles, Manchester M30 7NB T: 0161 974 7210 M: 07503 622 363 Email: sajad.hussain@northernhealthcare.org.uk		
Client				
Northern Healthcare				
Project				
Drawing Title				
Existing First Floor Plan				
Drawn by	SAJ	Checked by	ME	Date 11 Nov 2019
Suitability	S2 - Suitable for information		Scale @ A1	1:50
C+A JOB NO.	PROJECT - ORIGINATOR - VOL - LEVEL - TYPE - ROLE - NUMBER			REV.