
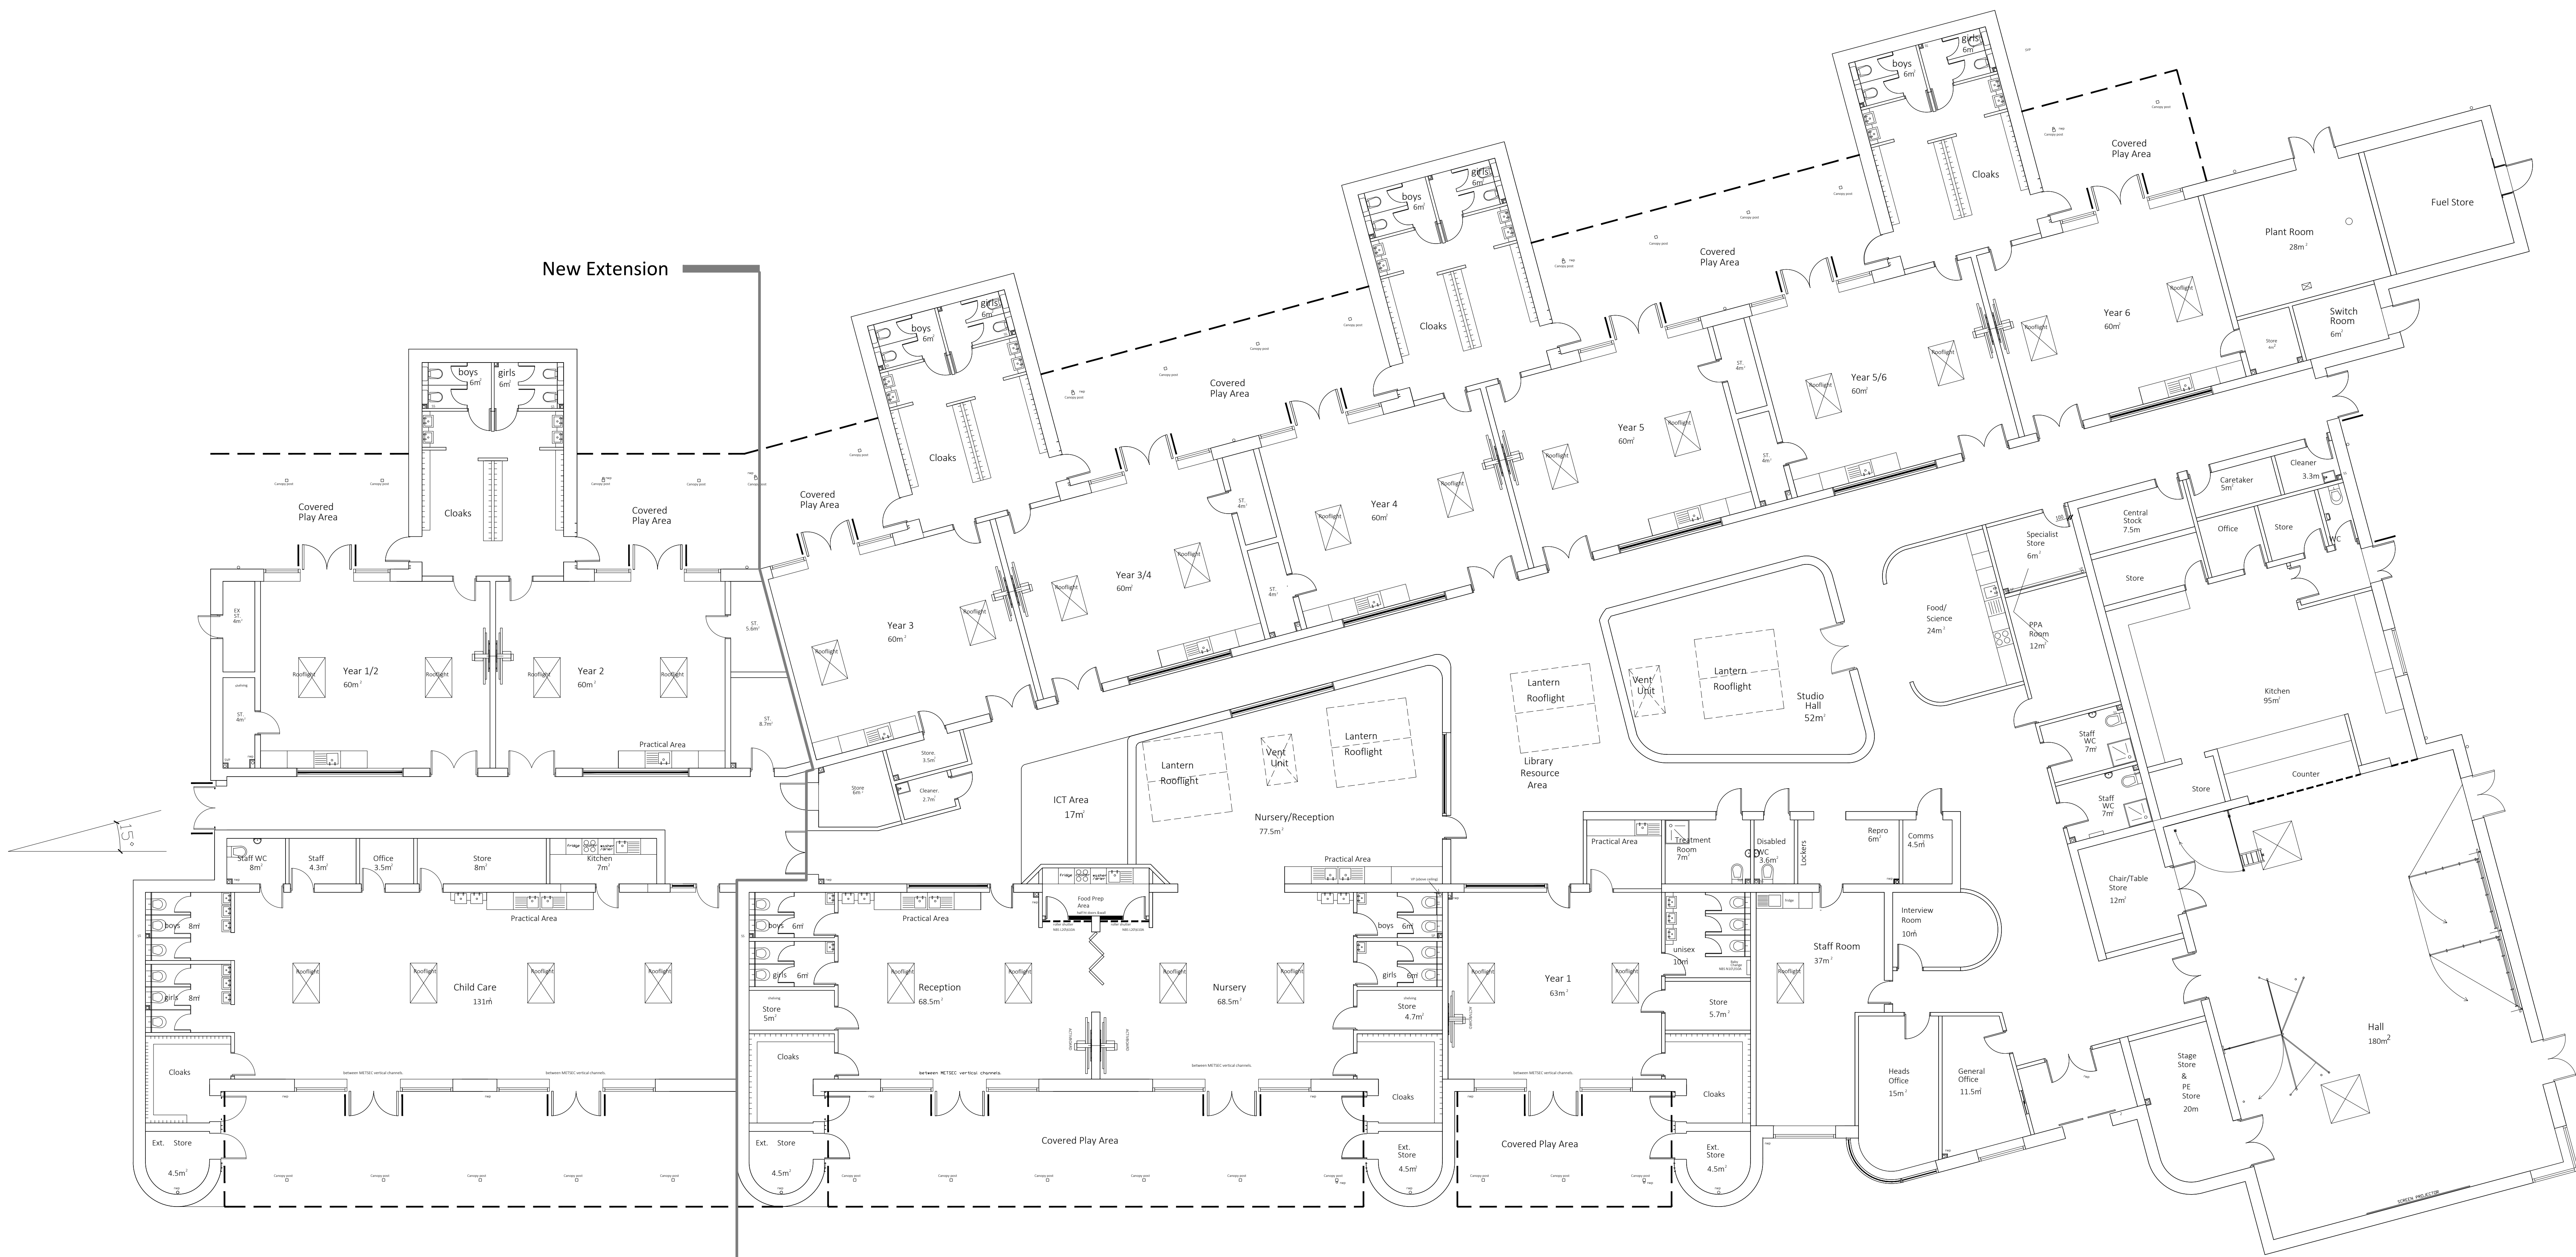


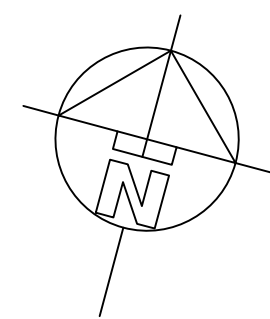

P02 PLANNING ISSUE 26.09.19
P01 INITIAL ISSUE 25.09.19
REV DESCRIPTION BY CHK APP 25.09.19
RIBA PLAN OF WORK 2013 WORKSTAGE LEVEL OF MODEL DEFINITION (LOD)
PURPOSE OF ISSUE - RIT FOR... APPROVAL

lawray architects
penseiri

CARDIFF 020 2076 2511 LONDON 0207 138 5880 WREXHAM 01978 557 807
www.lawray.co.uk

CLIENT
WREXHAM COUNTY BOROUGH COUNCIL

PROJECT TITLE
EXTENSION TO YSGOL BRO ALUN, DELAMERE AVENUE, GWERSYLLT, WREXHAM, LL11 4NG

DRAWING TITLE
PROPOSED GROUND FLOOR PLAN

DATE 09.19 SCALE B A1 DRAWN CB CHECKED APPROVED
PROJECT No. 19138 DRAWING No. 001/001
19138 YBA-LAW-XX-000-DP-A-001001 P02
DO NOT SCALE. Any discrepancy in sizes concerning this drawing should be referred to the Architect.
Copyright © LAWRA Y LIMITED
Registered Office: Greenwold Spring, CARDIFF CF11 7AB Reg. Co. No. 2704178 VAT Reg. No. 154 234165