
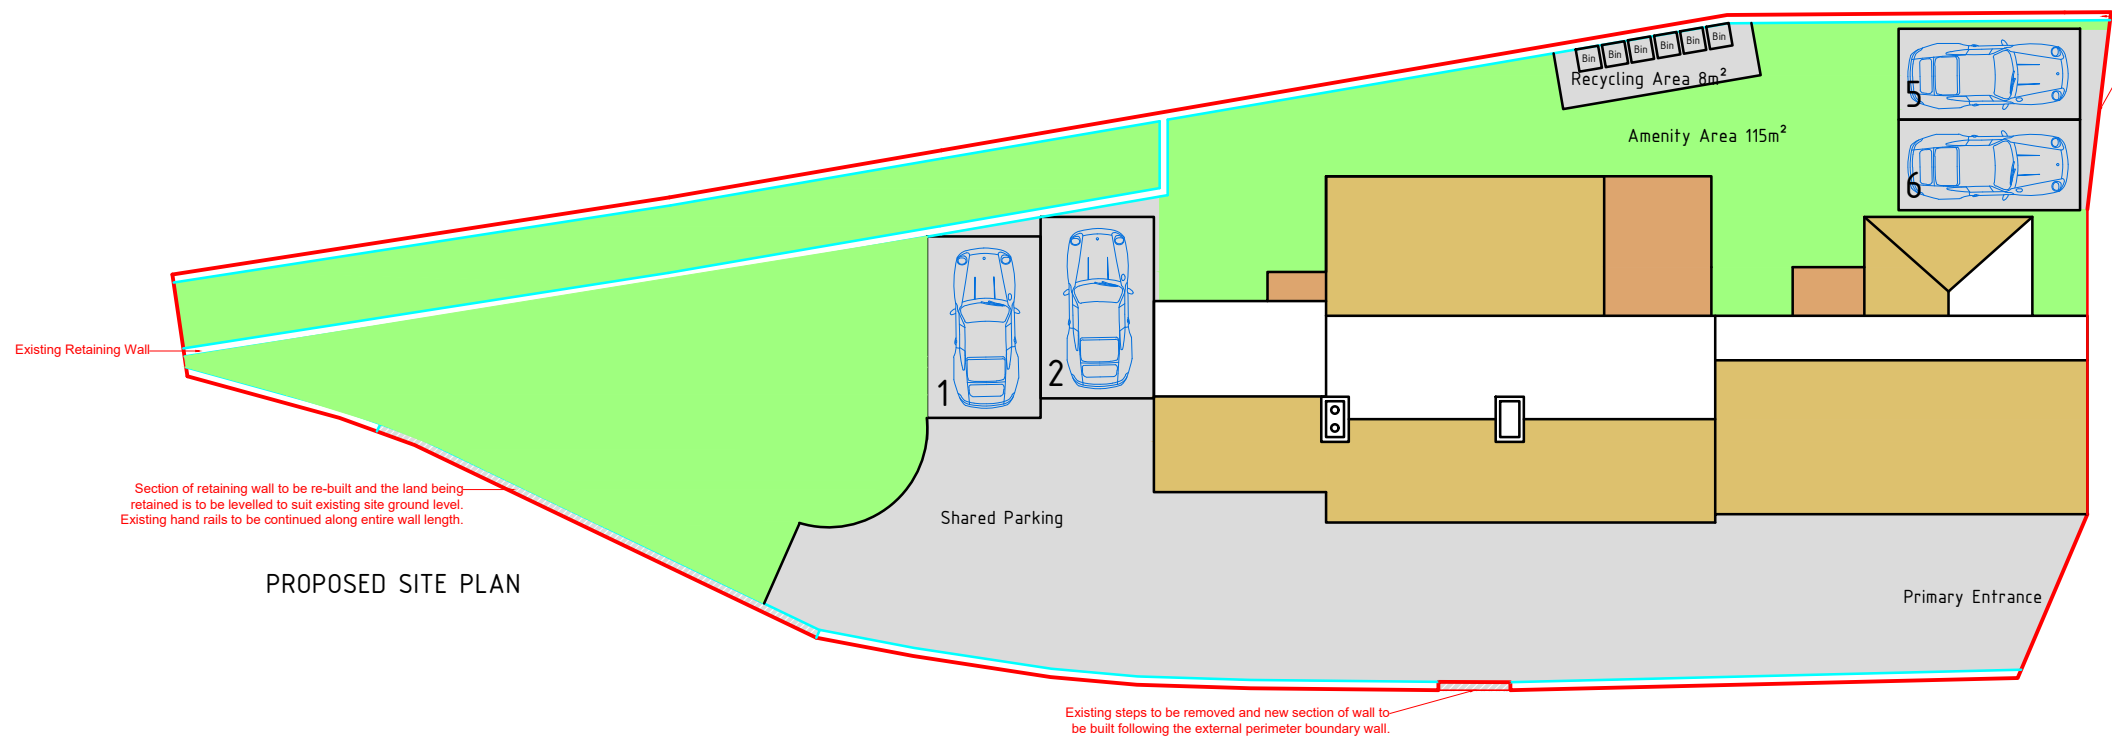


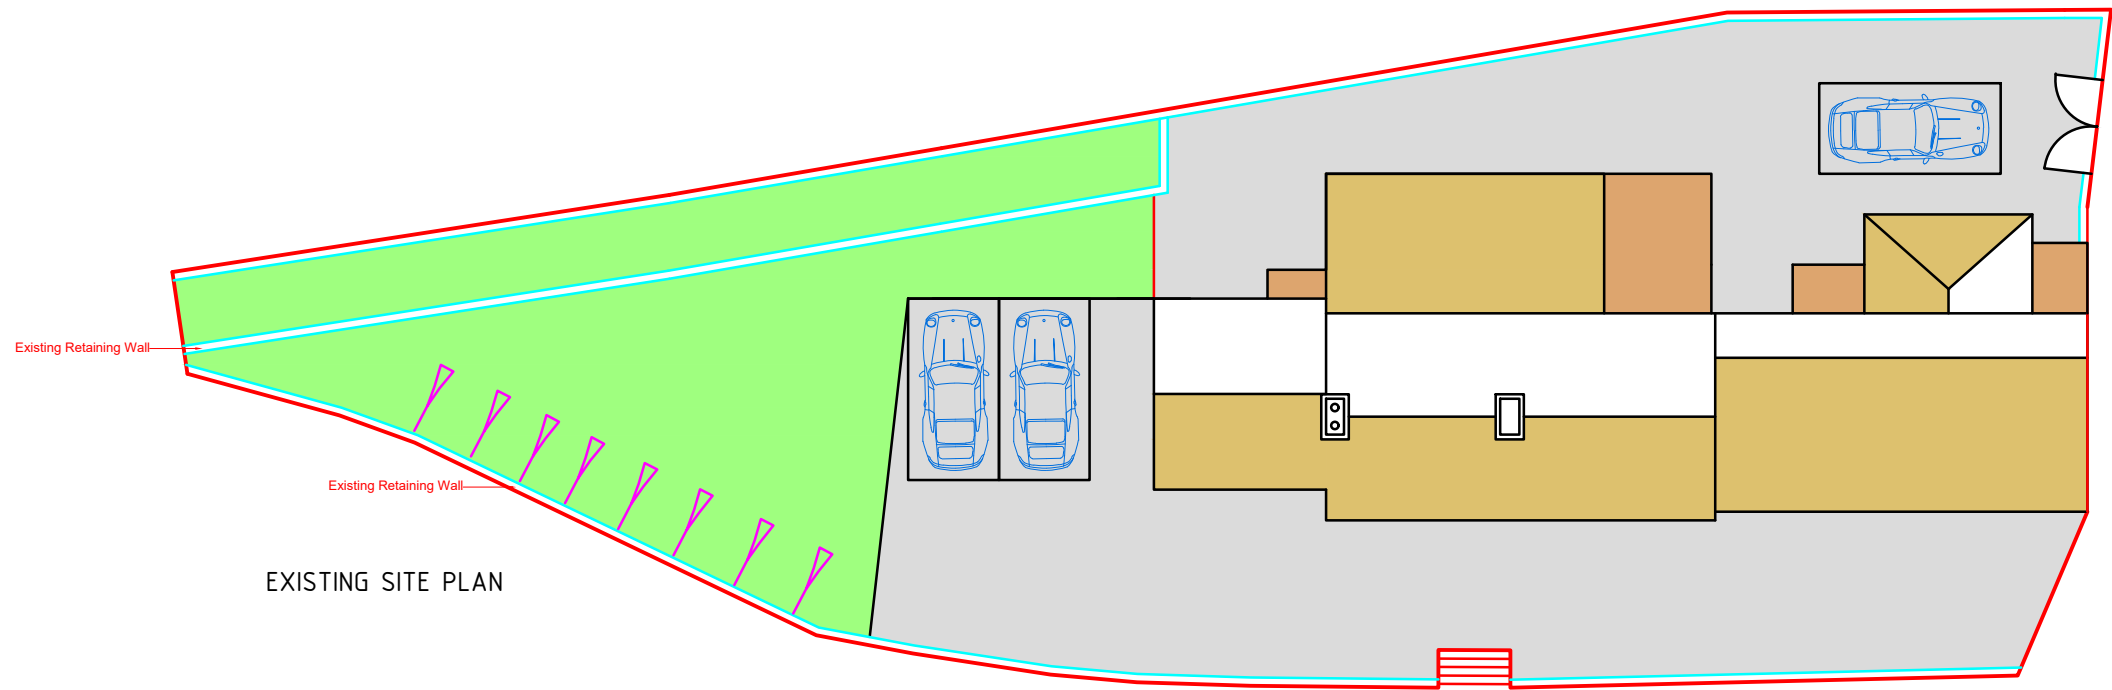

LOCATION PLAN
SCALE - 1:1250

Ferndale Villa, 25 Manley Road,
Wrexham, LL13 8HD
Tel (01978) 353445
www.hdsarchitectural.co.uk

Project; Proposed Conversion to former 'Horse and Jockey' Public House, Ponciau, Wrexham, LL14 1SD	
Title; Existing and Proposed Site Plans	Scale (A2); 1:1250 & 1:200
Dwg No; HJ/PD/04b	Date; December 2018
Revision; Rev A: Existing site plan updated to show existing retaining and boundary walls. Proposed site plan car parking updated. Steps to car park removed and opening bricked up. Section of retaining wall to be re-built and hand rails to front elevation continued along boundary length. Rev B: Amend parking layout as requested.	