




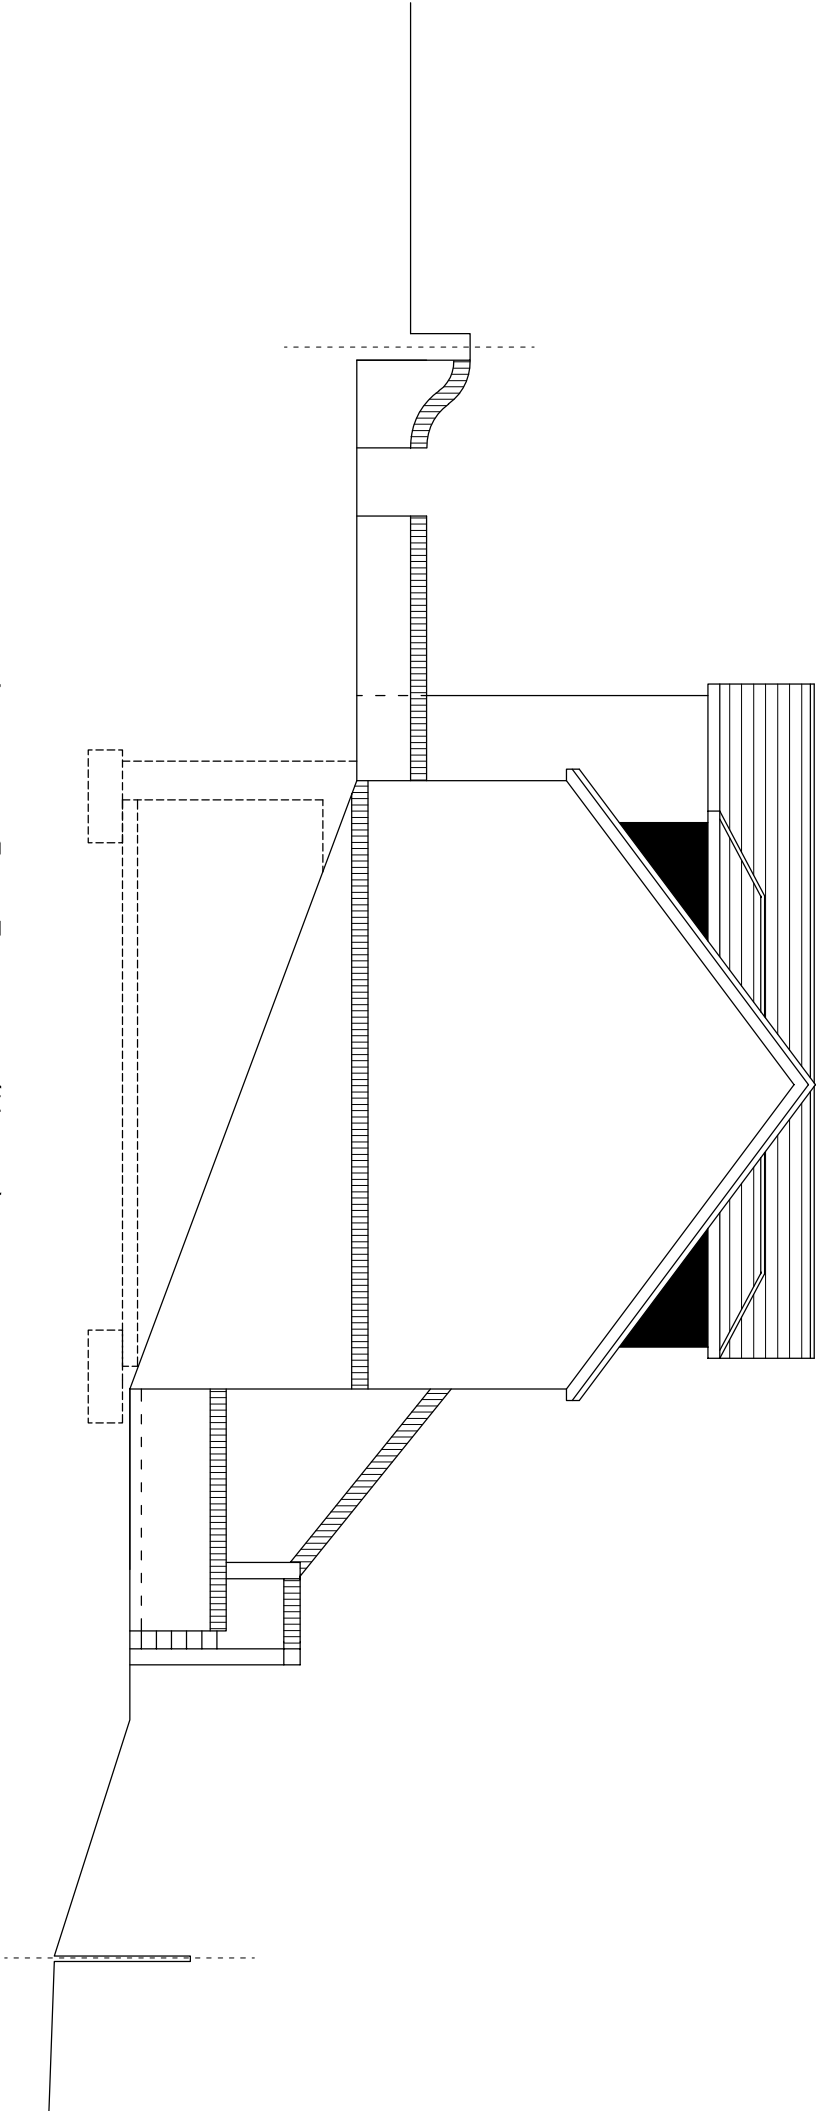

APPROVED SIDE ELEVATION (NORTH)

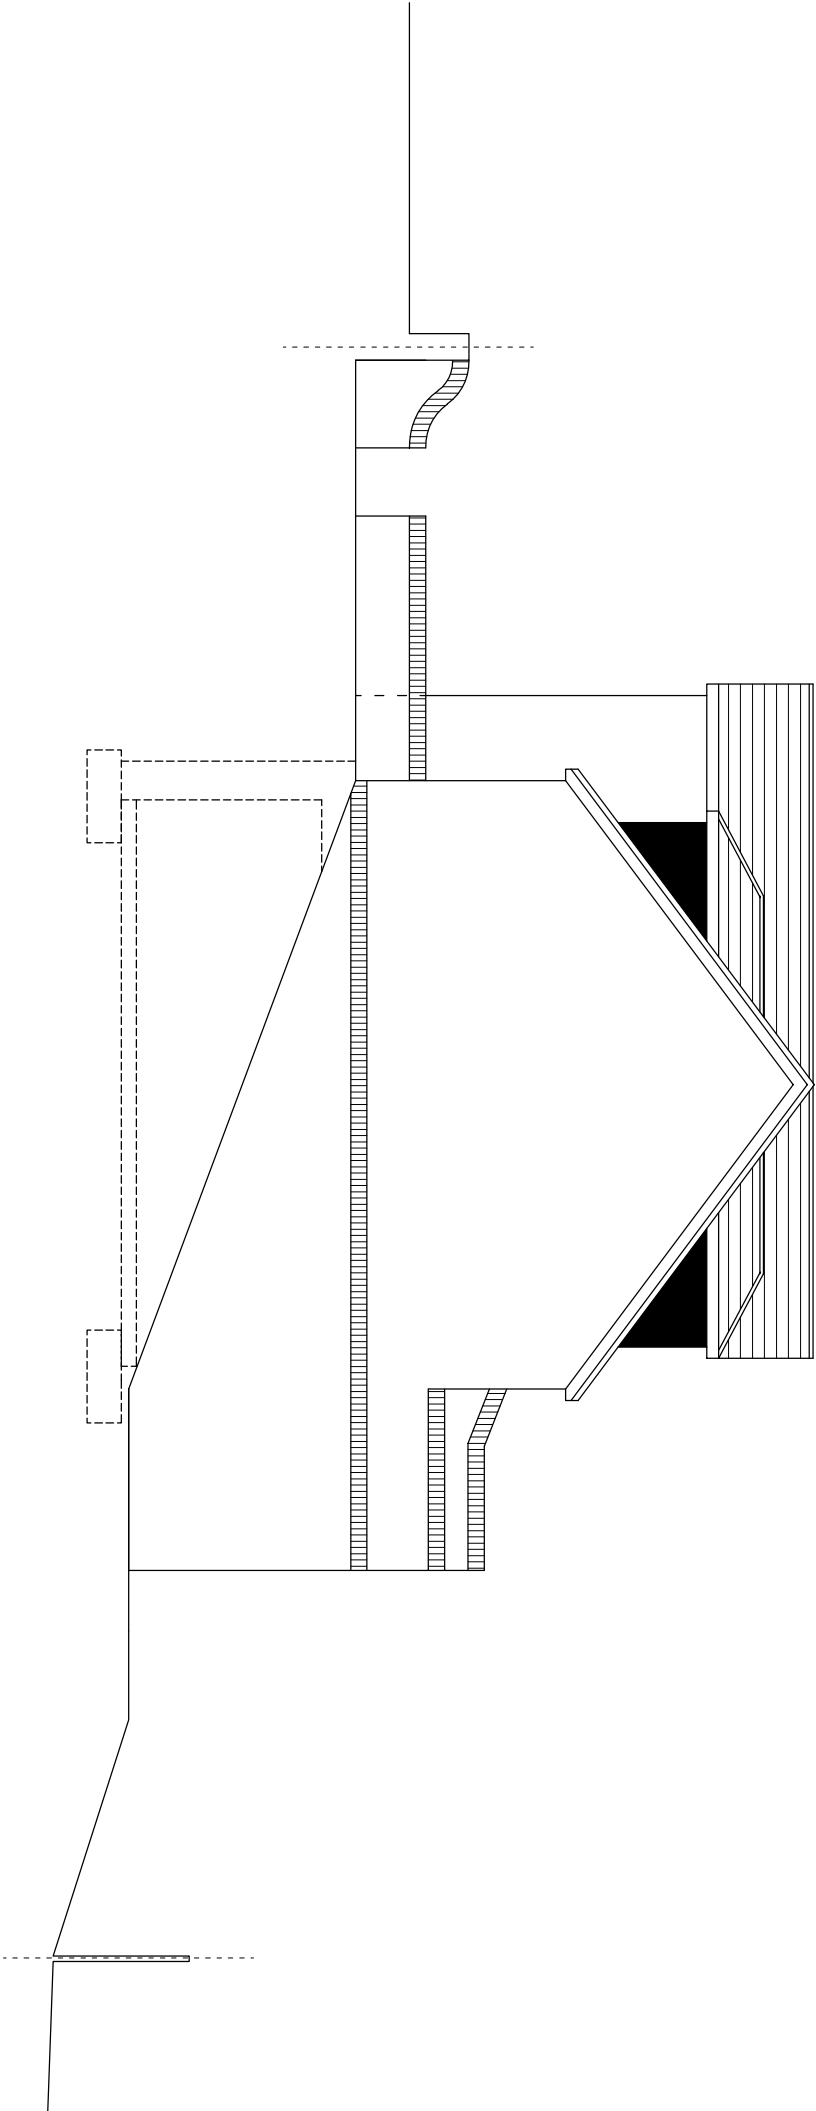

PROPOSED SIDE ELEVATION (NORTH)

 

Green Road, Brymbo.

Proposed Amendments to New Dwelling
North Elevations

Client: Mr F. Murphy
Green Road, Brymbo.



t: 01928571770
m: 07930983395
e: michael@bjzai.com

Scale 1:50 @ A1 Drawing No. MB-GR-04
Revision A