




scale in metres (for floor plans, sections and elevations)

 

© This drawing is the property of Specsavers Optical Superstores who retain the sole copyright of its contents & it may not be reproduced in part or in whole without written permission

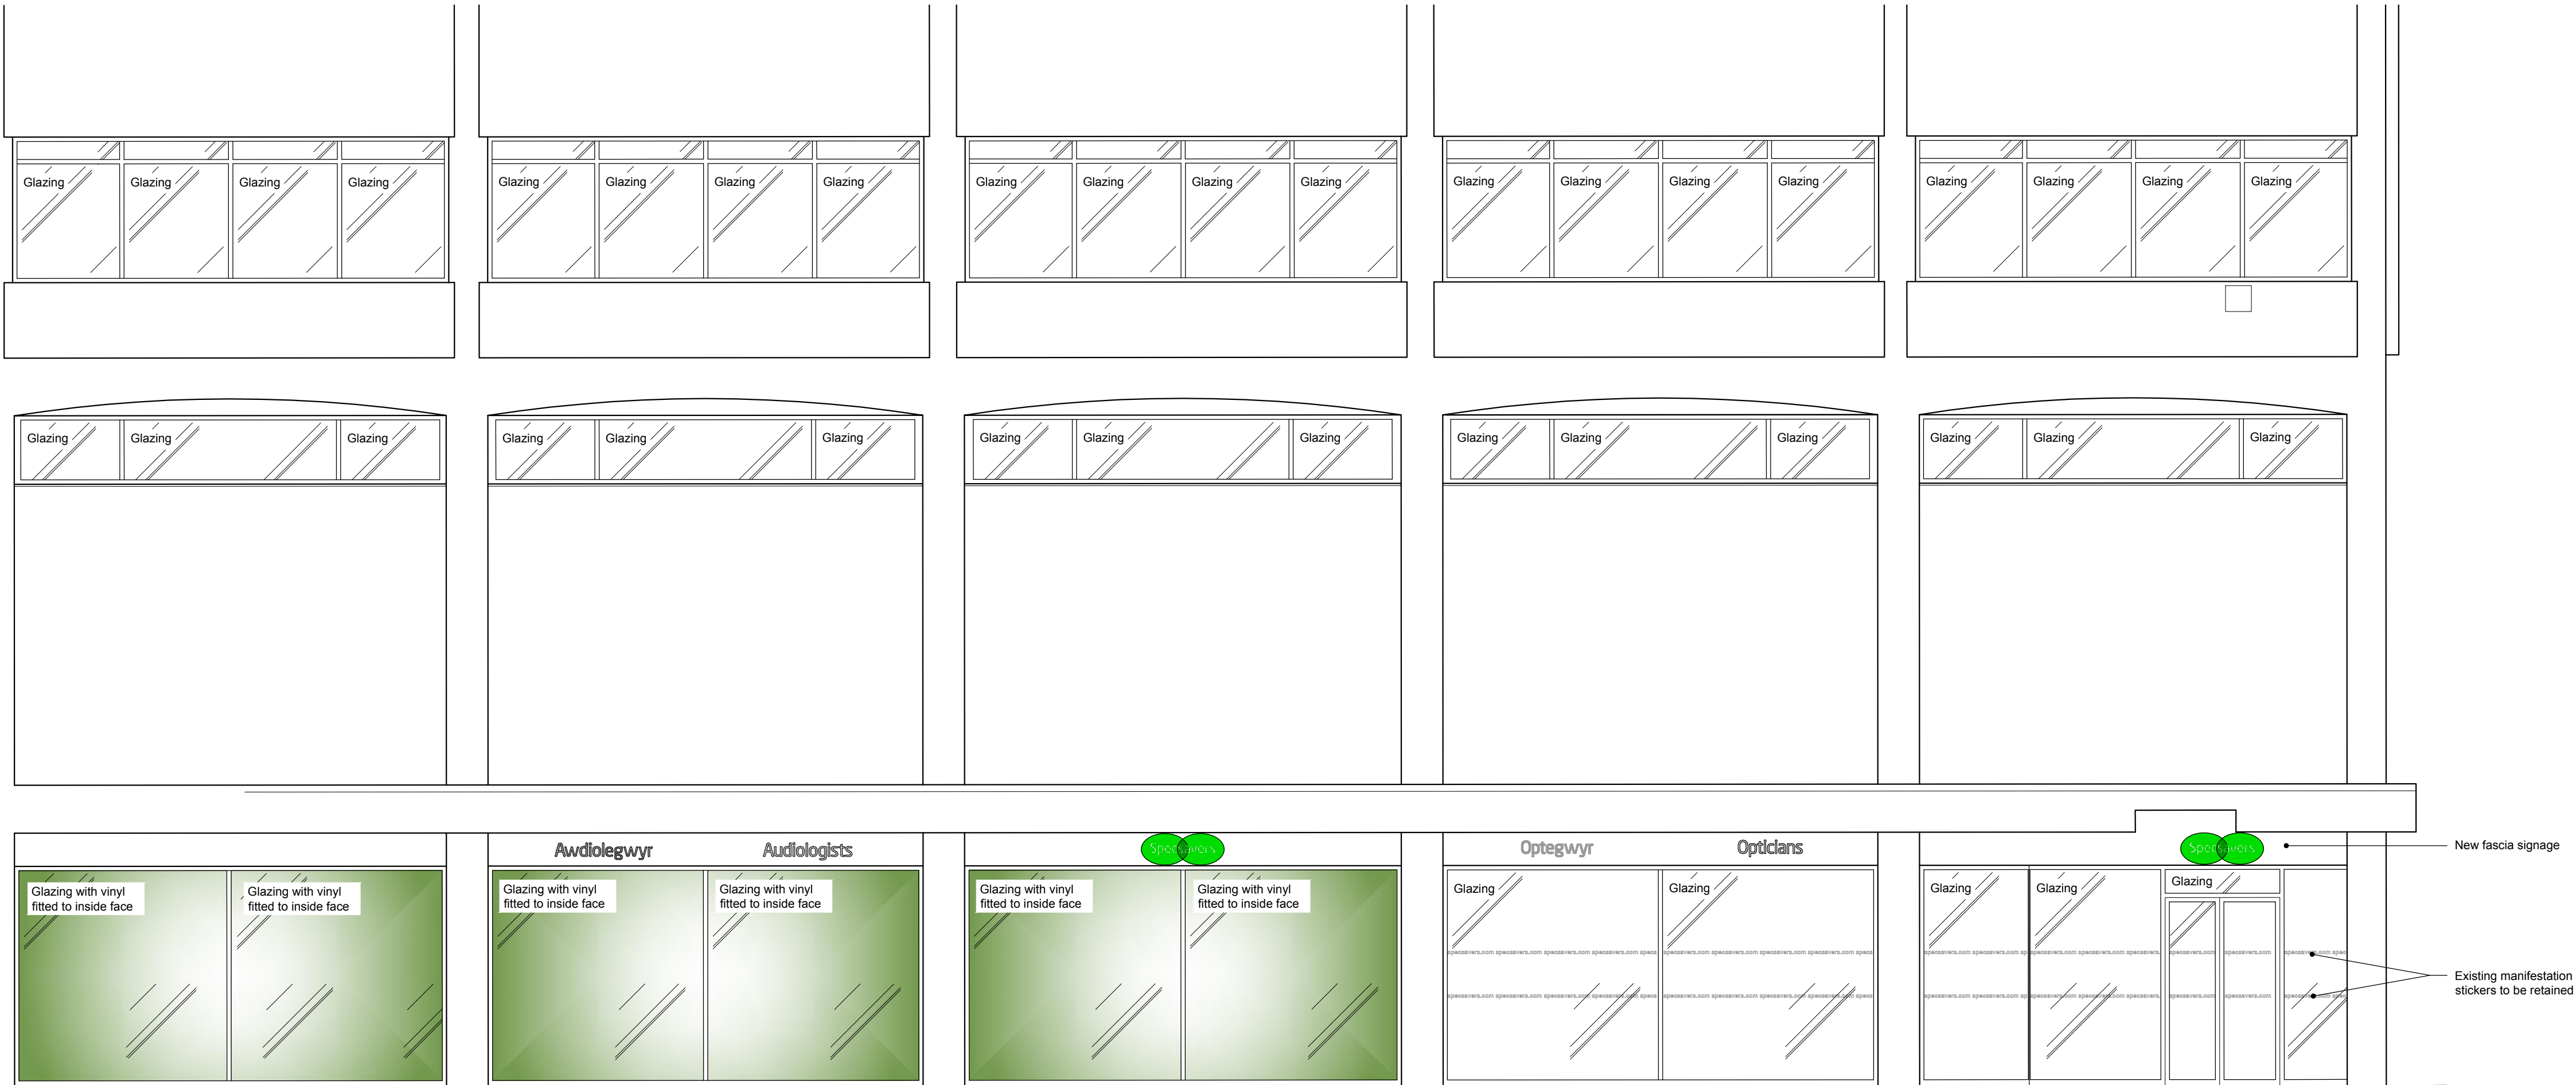

PROPOSED SHOPFRONT 1

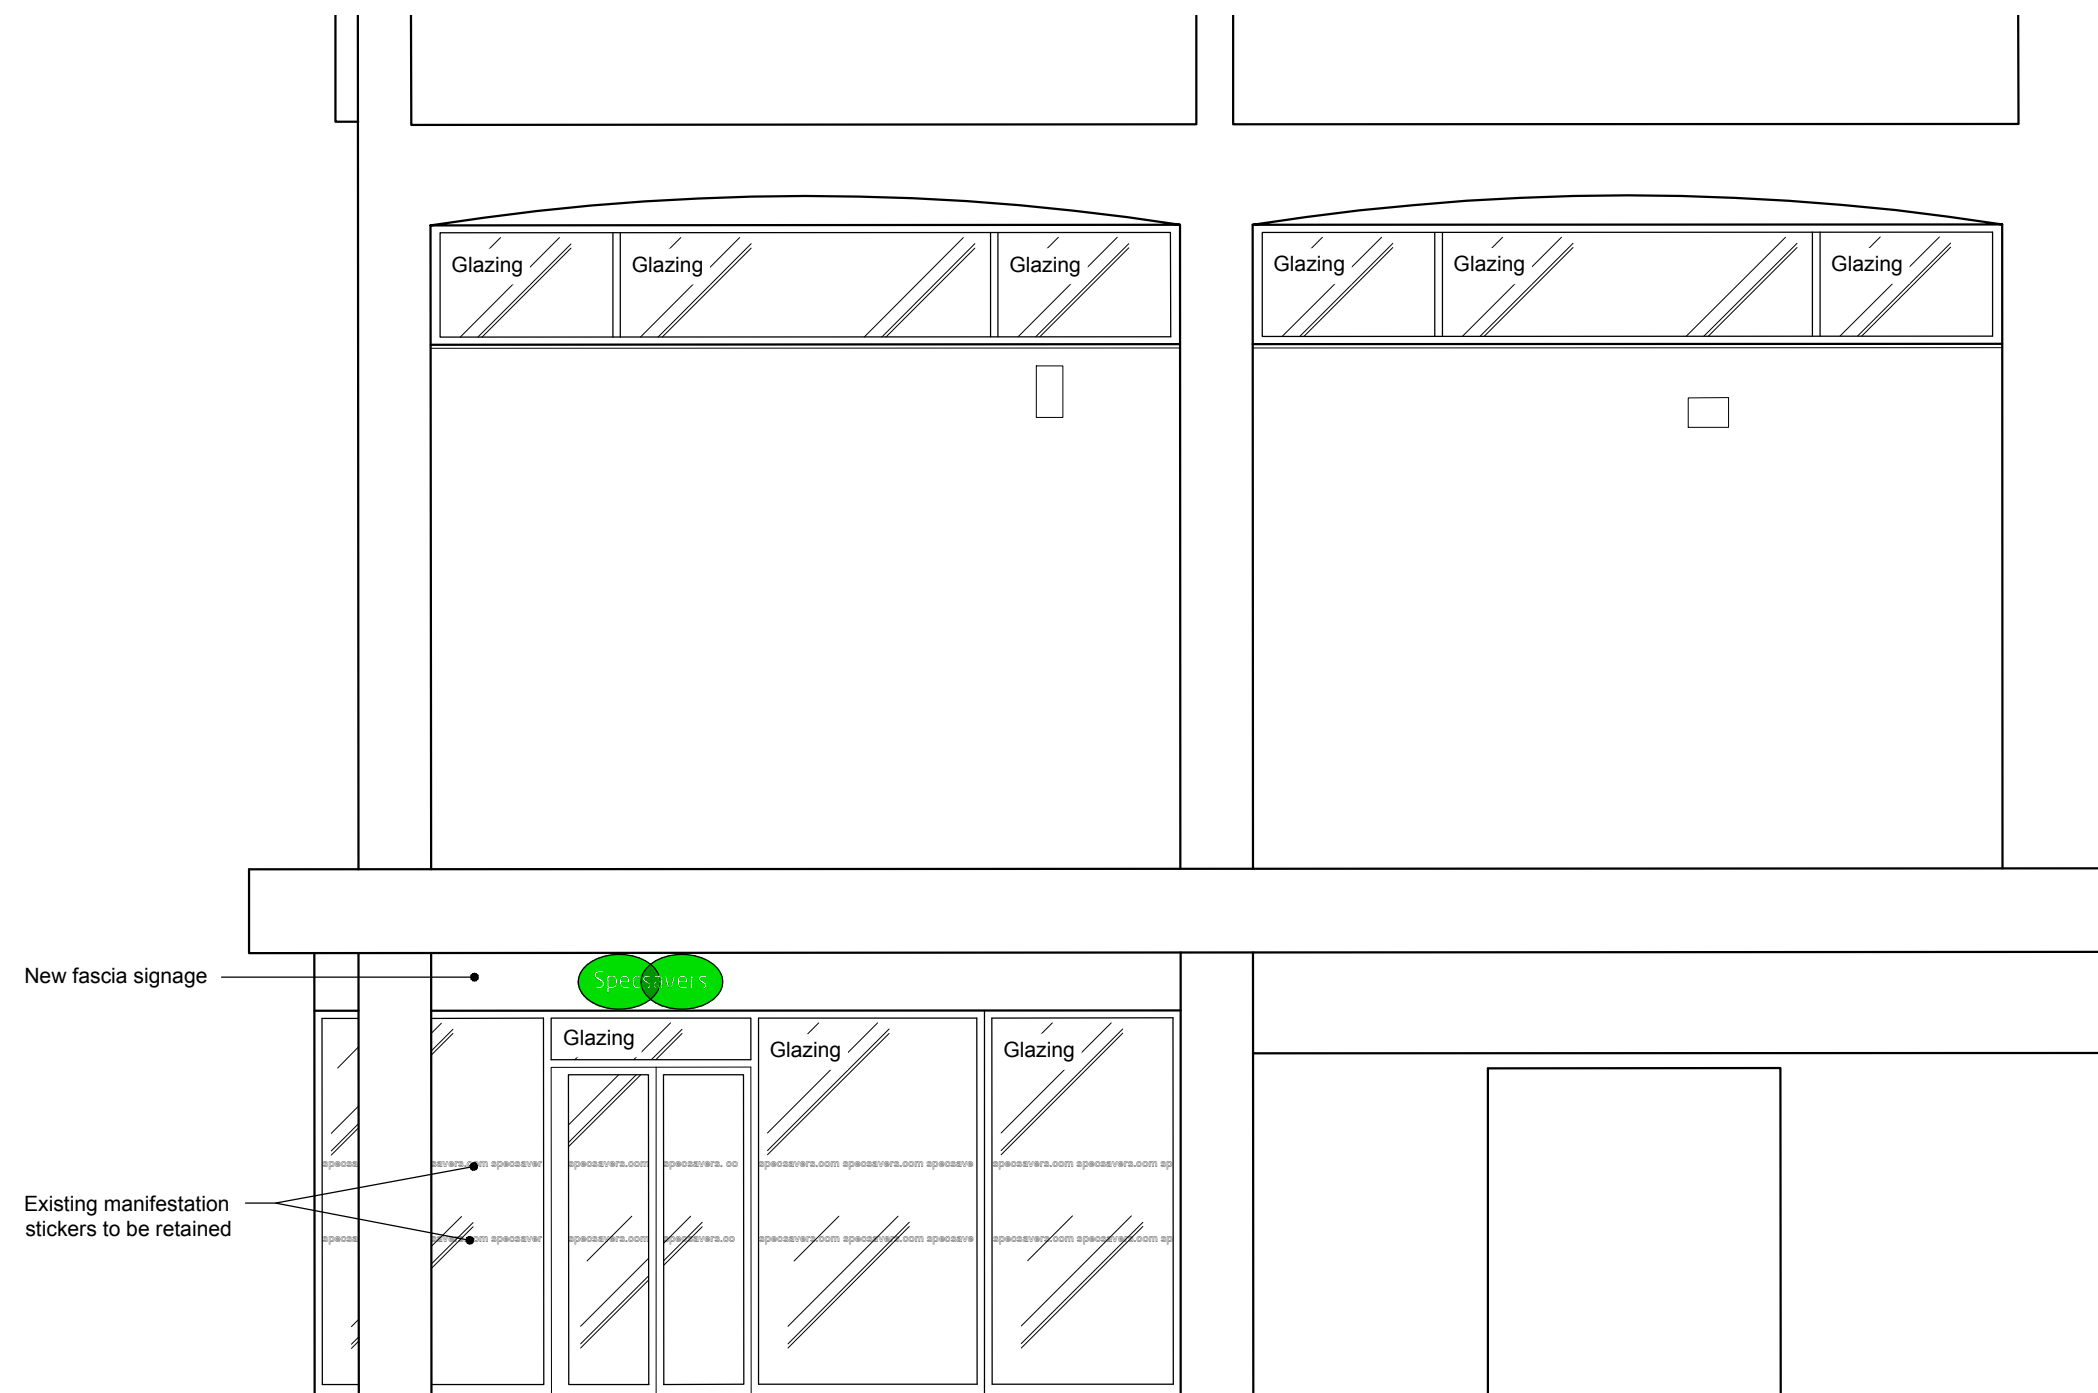

PROPOSED SHOPFRONT 2

Schedules:
Frame Numbers 1230

Retail Area 279.1 m² - 3004.2 ft²

Total Areas Gd. Fl. 207.4 m² - 2232.4 ft² (RT 191.3 m²)
1st Fl. 200.3 m² - 2156.0 ft² (RT 87.8 m²)

Notes:

Access Statement
These layouts have been drawn in accordance with the agreed Accessibility Statement Version 9.

Amendments:

Rev	Init.	Date	Description
A	ADR	02/03/20	Welsh descriptors ahead of English versions

Drawn By:

Platypus Limited

Design & Project Management Services

Tel: 07899 896 934 Fax: (01629) 581374

Ingledeene House, 26 Impenal Road, Matlock Derbyshire, DE4 3NL

On Behalf Of:

Specsavers Optical Superstores

CAD Department,
Business Development,
Circus House,
10 Experian Way,
Nottingham
NOTTS NG2 1EP

Tel: +44 (0) 115 933 0800
Fax: +44 (0) 115 982 6071
E-mail: Lynne Seignot
<lynne.seignot@specsavers.com>
Specsavers Online:
www.specsavers.com

Project:

Specsavers Opticians
13 Regent Street,
Wrexham,
Clwyd,
LL1 1RY

Title:

Proposed Shopfront Elevations

WREXHAM
Rebrand +
PRODUCTION DRAWINGS

Drawn By: J.S.
Drawing Number: 169/3017

Scale: 100 @ A3
1:50@A1

Date: 31/01/2020
Revision: A

Do not scale from this drawing. Dimensions to be checked on site