




Side Elevation



Front Elevation



Side Elevation

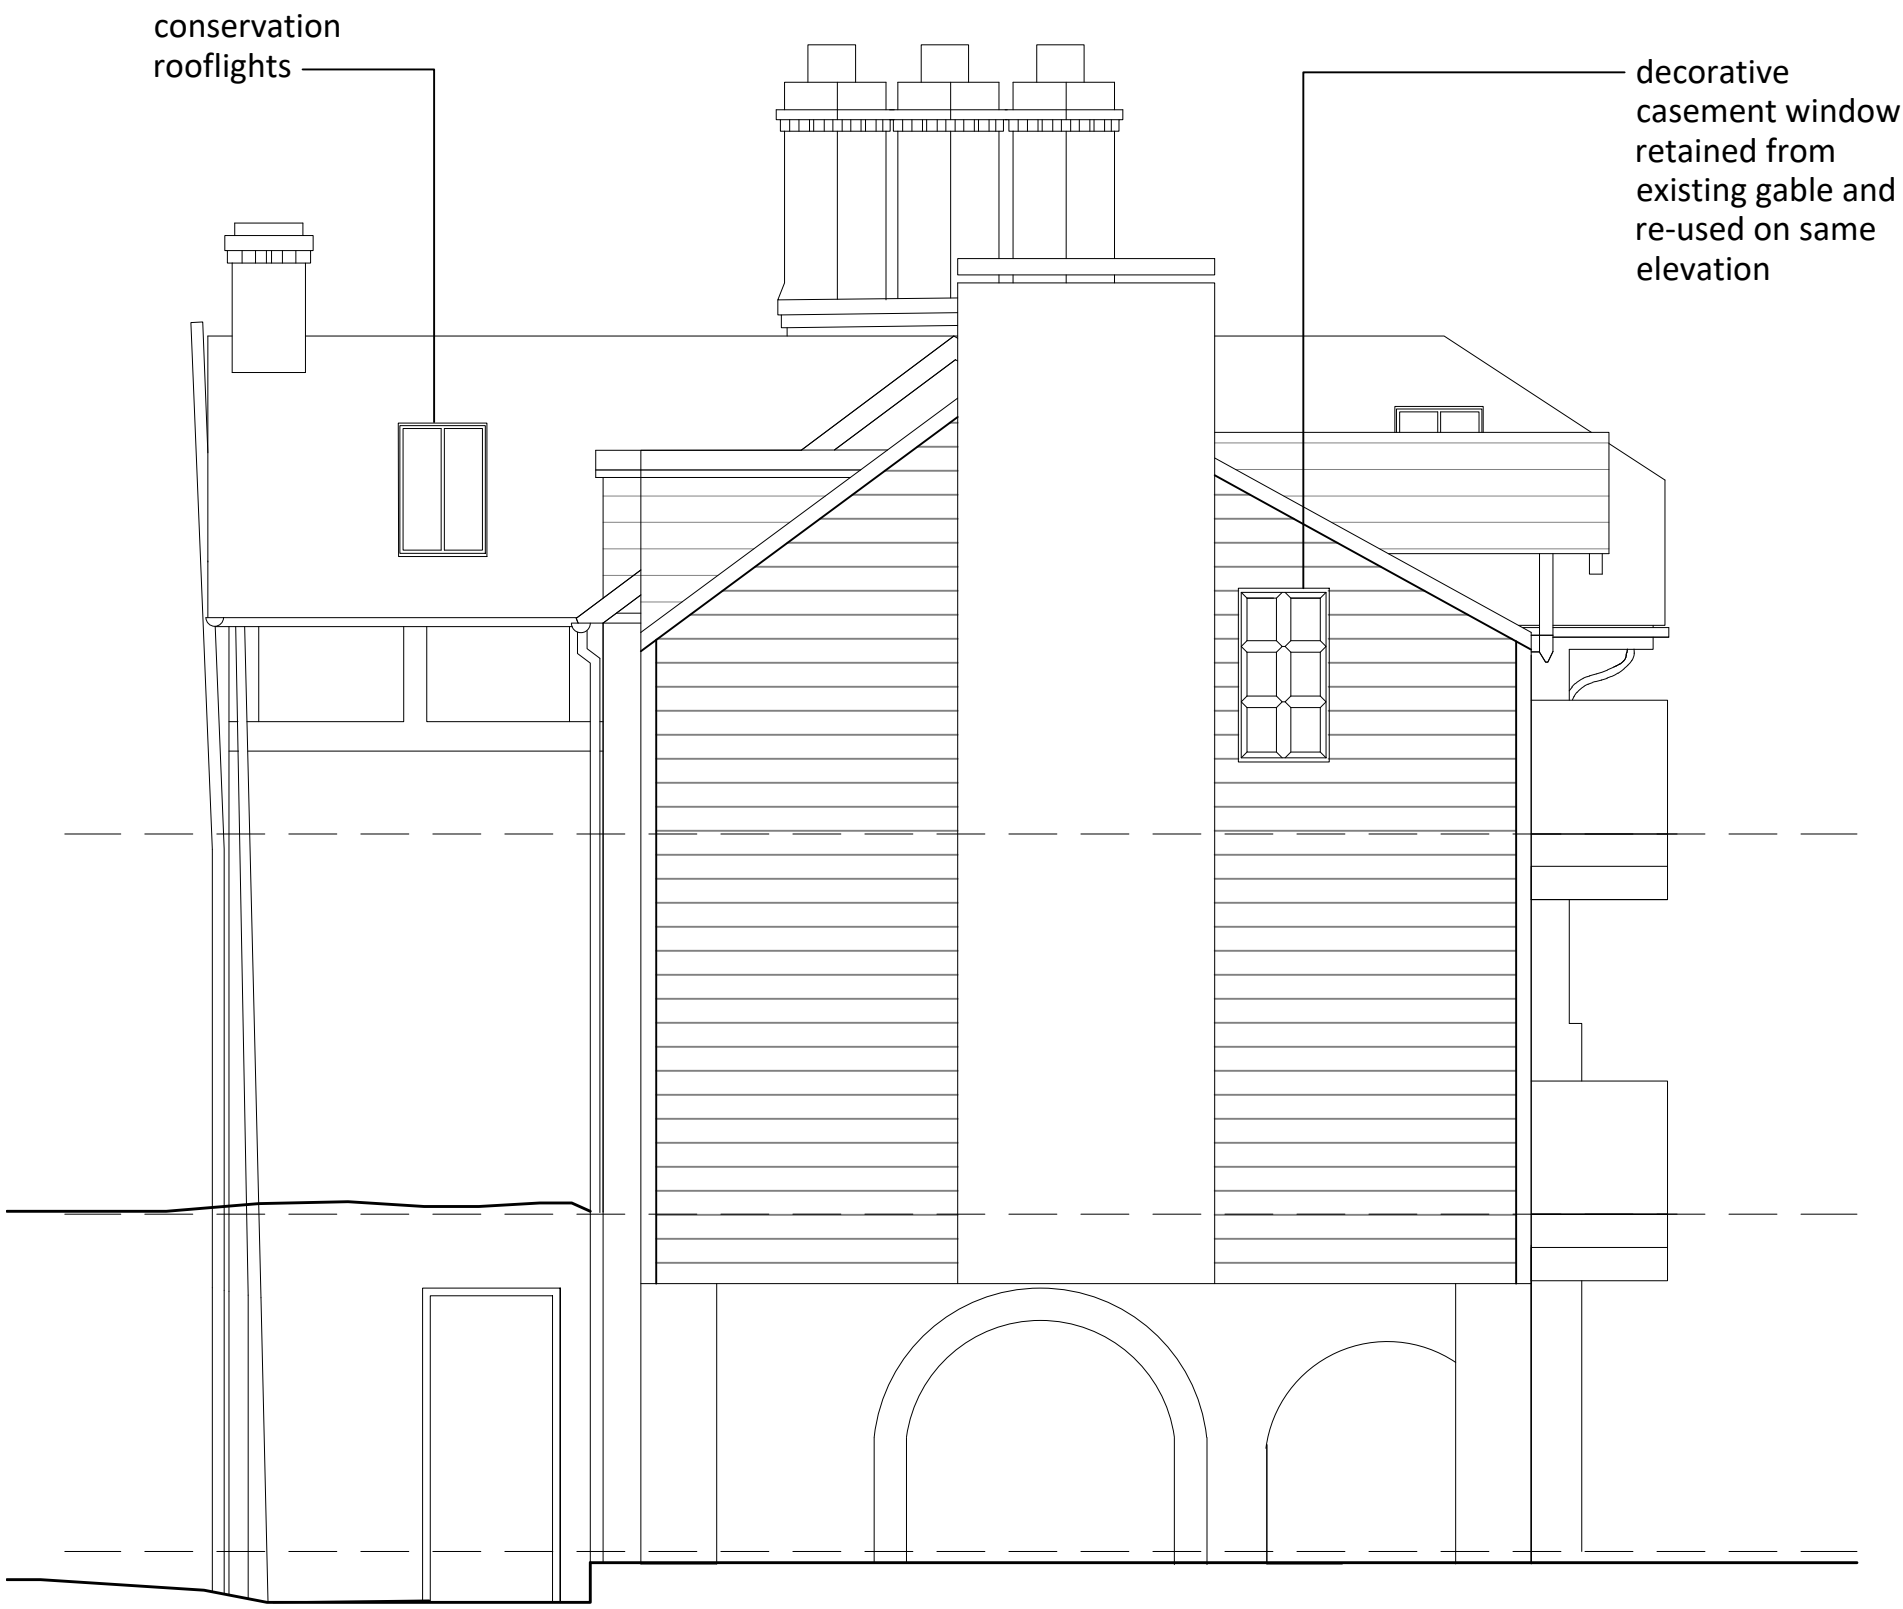

Rear Elevation

P03 - UPDATED DESIGN (JW) (JW) (OGH)	26.11.19
P02 - UPDATED DESIGN (JW) (TB) (OGH)	07.11.19
P01 - INITIAL ISSUE (JW) (TB) (KOH)	31.10.19
REV. DESCRIPTION BY (CHK) APP	DATE
RIBA PLAN OF WORK 2013 WORKSTAGE	LEVEL OF MODEL DEFINITION (LOD)
Stage 3 - Developed Design	LoD 3 - Approximate Model
PURPOSE OF ISSUE - FIT FOR ...	APPROVAL
Pol 01 - Information	S3 - Suitable for Review and Comment



CARDIFF: 020 2076 2511 LONDON: 0207 138 3560 WREXHAM: 01978 357 887

CLIENT: M. BOREHAM AND M. CREIGHTON

PROJECT TITLE: MILL HOUSE, MARCHWIEL HALL

DRAWING TITLE: PROPOSED ELEVATIONS

DATE	SCALE @ A1	DRAWN	CHECKED	APPROVED
11.19	1:50	JW	-	-
PROJECT No	DRAWING No	PROJECT - ORIGINATOR - ZONE - LEVEL - TYPE - ROLE - CLASSNUMBER	REV	
19086	MHM-LAW-X-Z-DR-A-062001		P03	
DO NOT SCALE. Any discrepancy or query concerning this drawing should be referred to the Architect.				
Copyright © LAWRA Y LIMITED				
Registered Office: Greenmeadow Springs, CARDIFF CF15 7AS Reg. Co. No. 2724178, VAT Reg. No. 134 2146 06				