

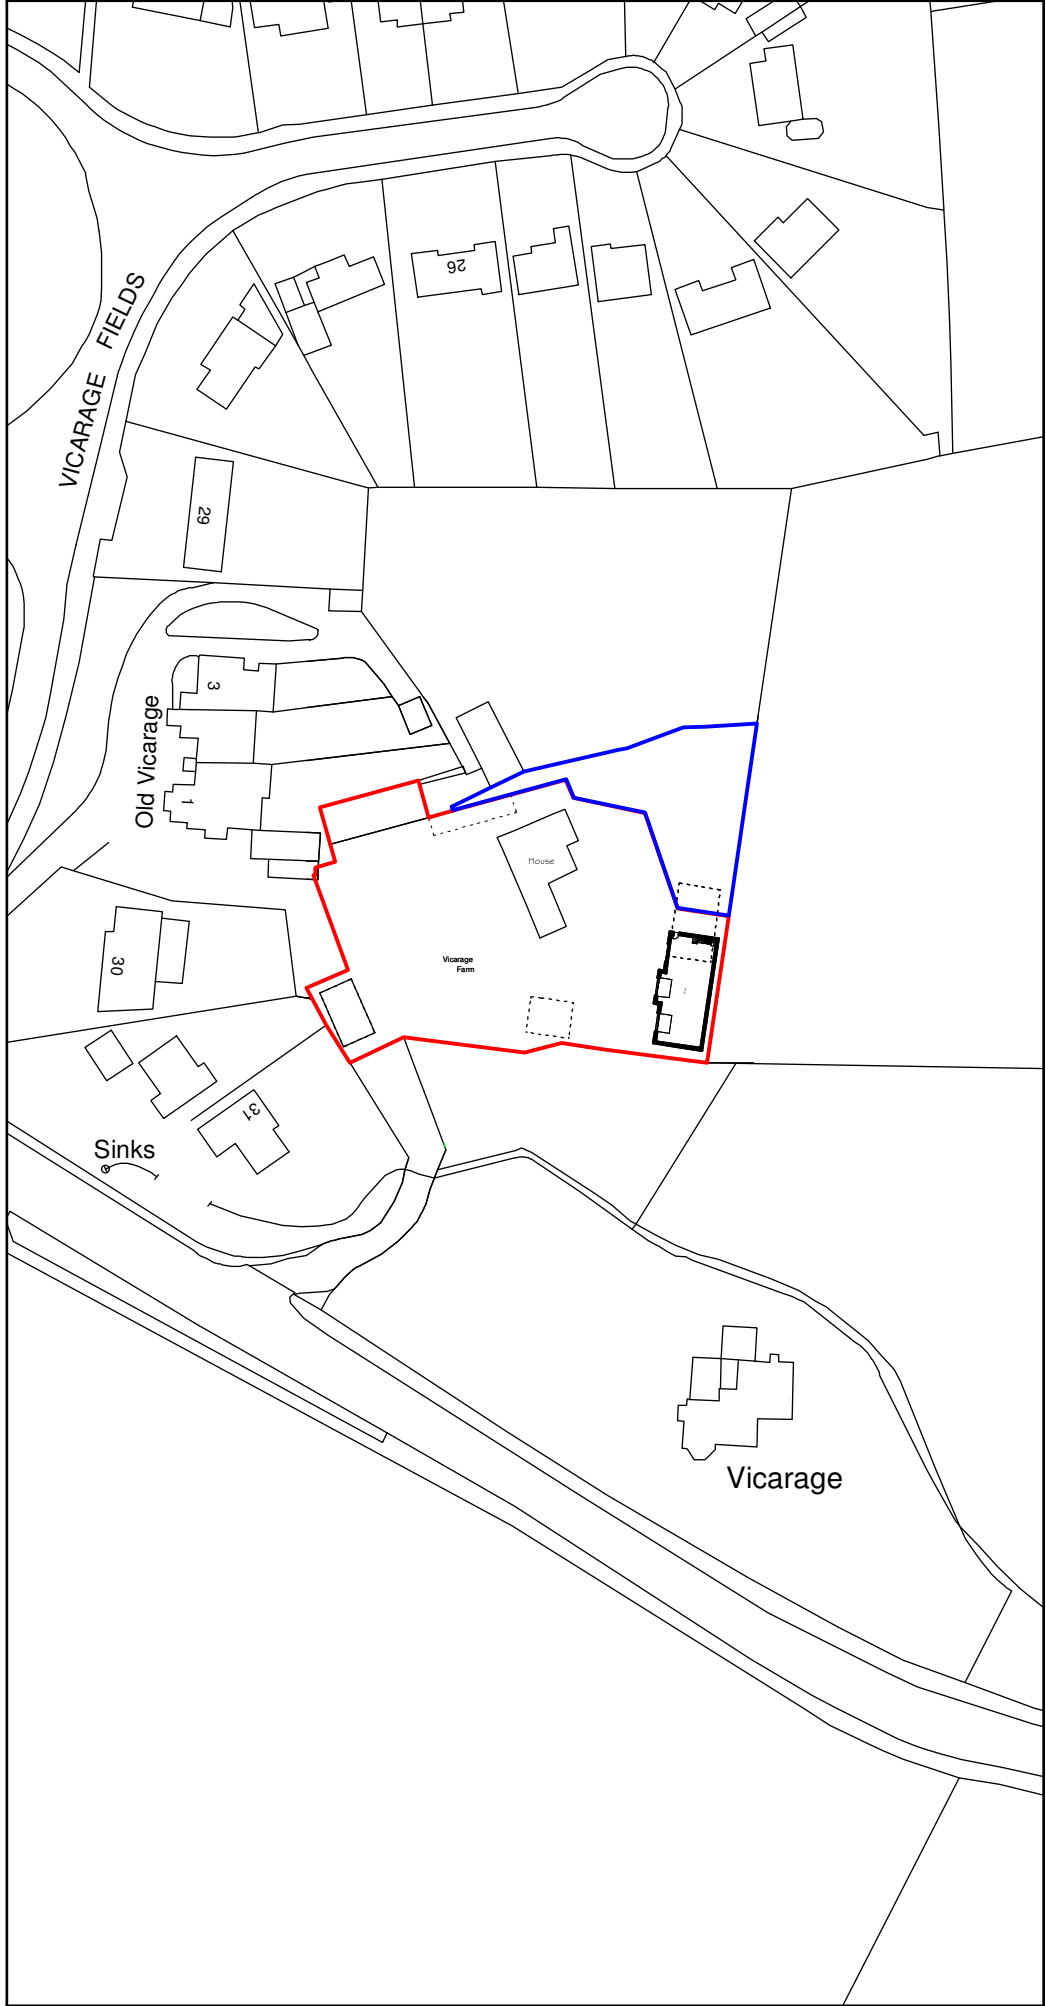


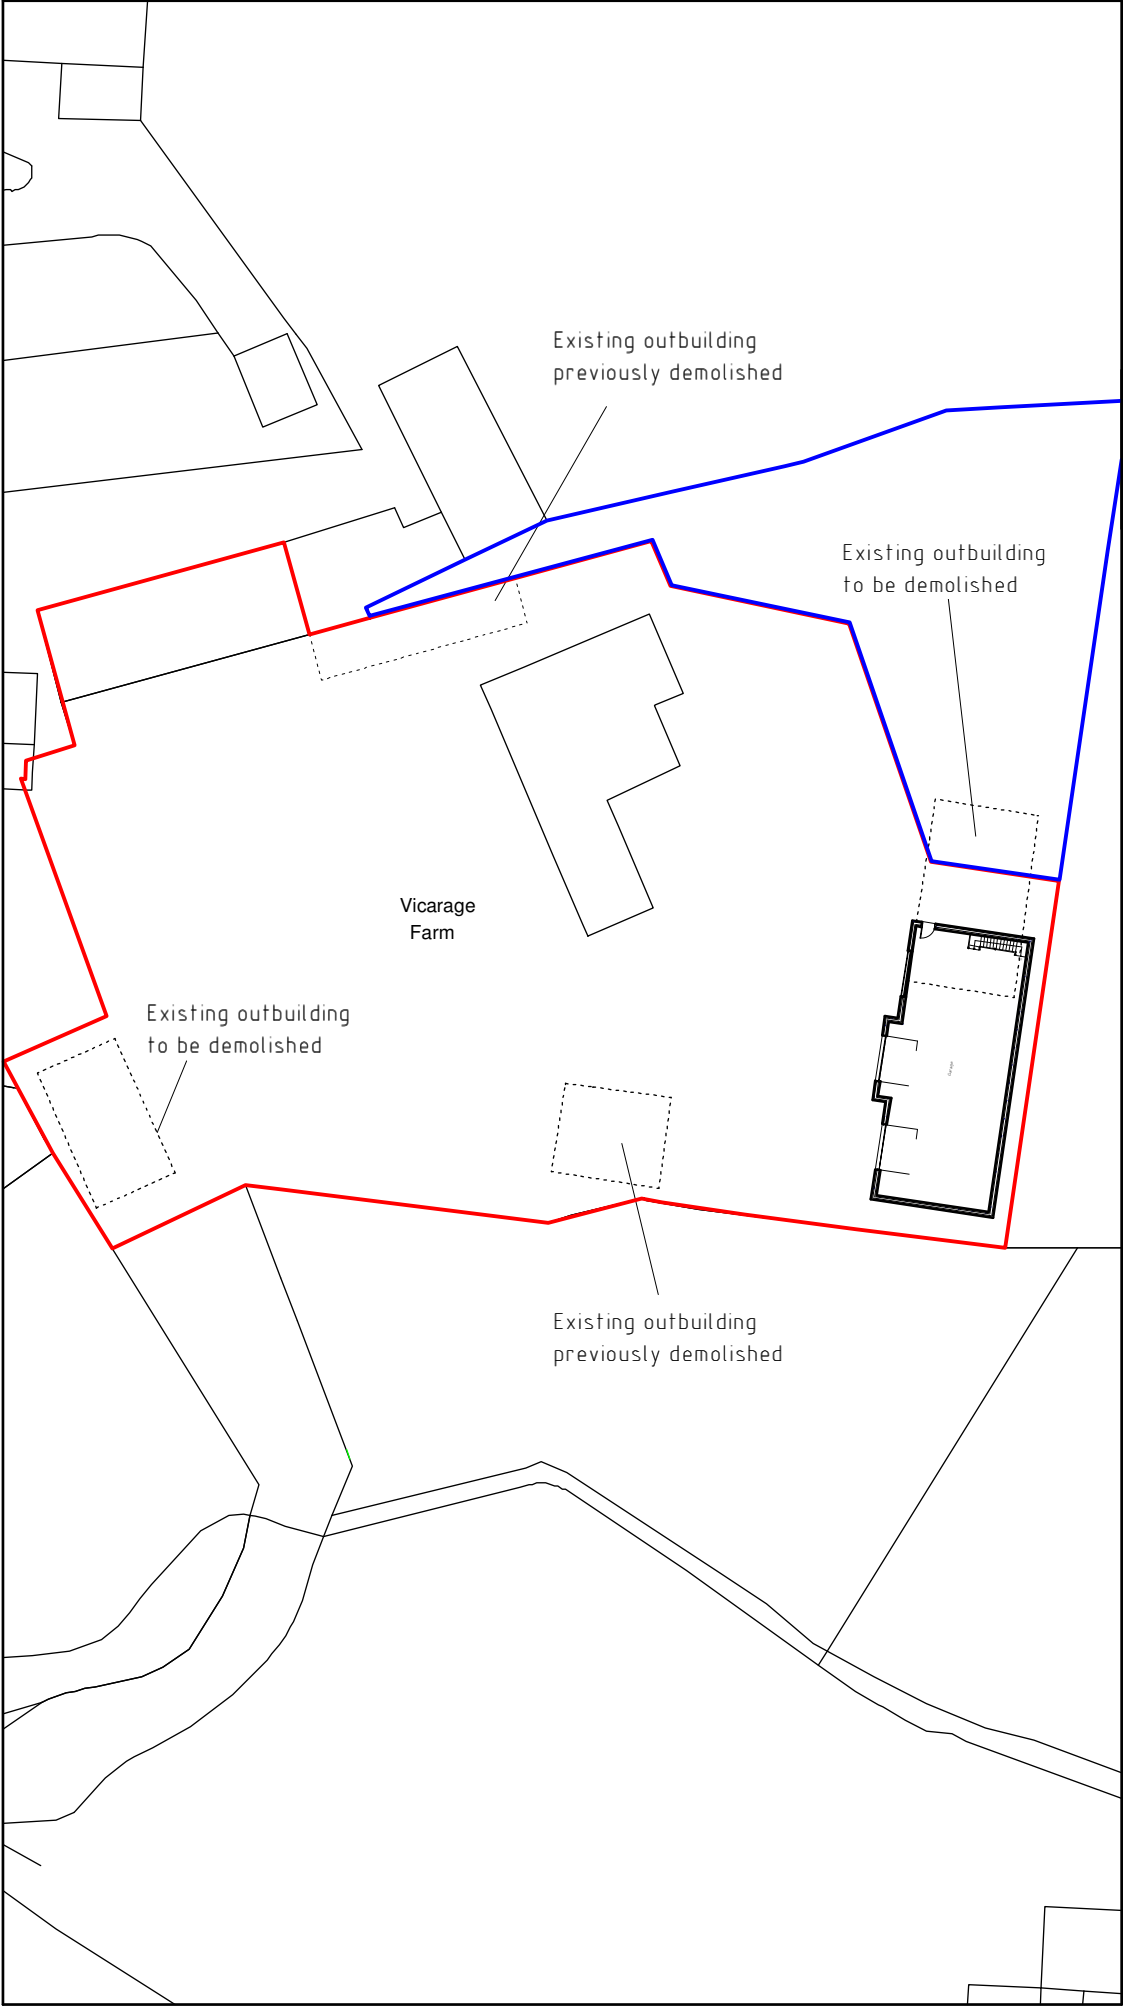

Key

—	Proposed Site
—	Land owned by client

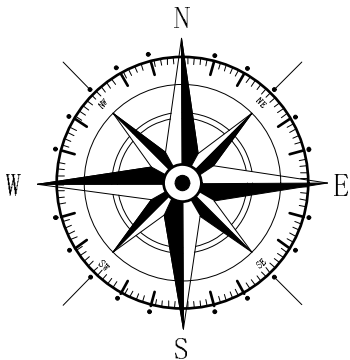

C	11/19	Amends	E.M.J
B	10/19	Amends	D.J.F.
A	05/19	Boundary Amends	E.M.J
Rev	Date	Detail	Initial

Project:
Proposed Alterations at,
Vicarage Farm, Park Street,
Ruabon, Wrexham,
LL14 6LF

Title: Planning: Site & Location Plan	Scale: (A3) 1:500 & 1:1250
---	----------------------------------

Drawn By: J Felgate	Date: May 2019
------------------------	-------------------

Drawing No: H112/004	Sheet: 1 of 1
-------------------------	------------------

blueprint
architectural services



Office 3K4,
Redwither Business Tower,
Wrexham. LL13 9XT
Tel: 01978 356500
www.blueprintarchitectural.com
© copyright all rights reserved

Site Plan 1:500

Location Plan 1:1250