

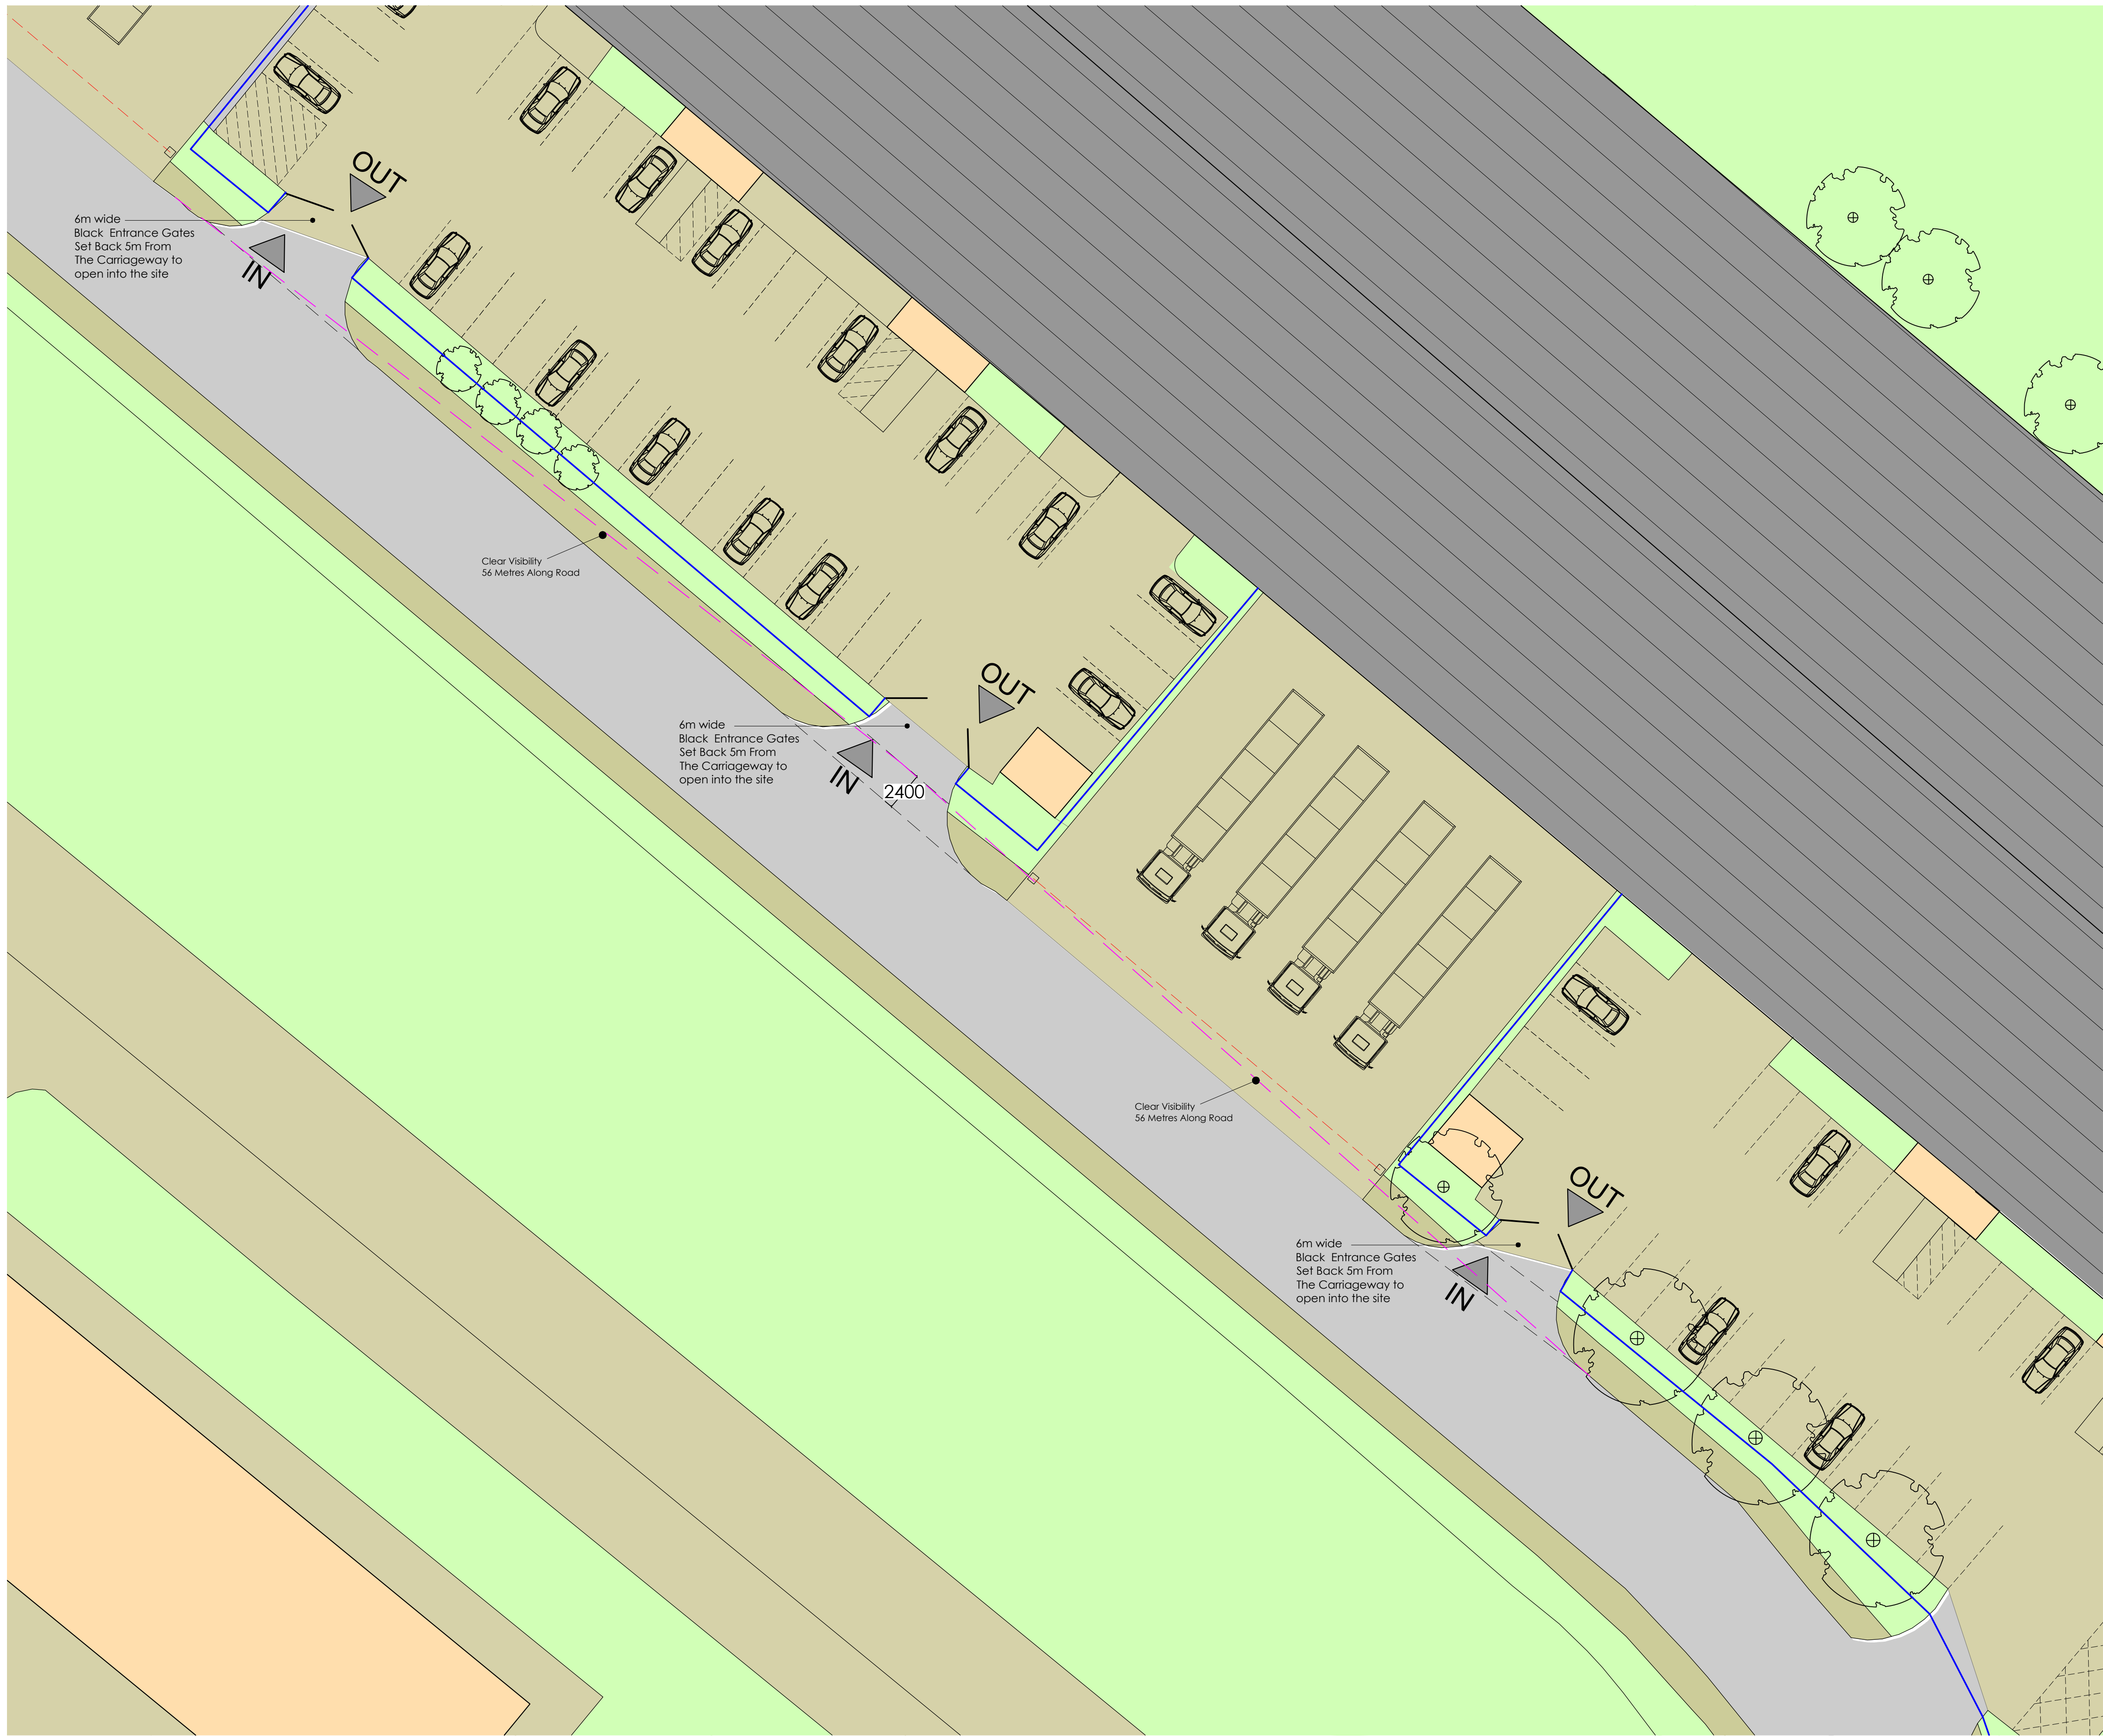


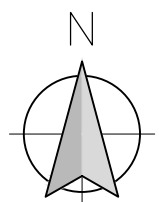

PROPOSED SITE PLAN
Scale 1:200

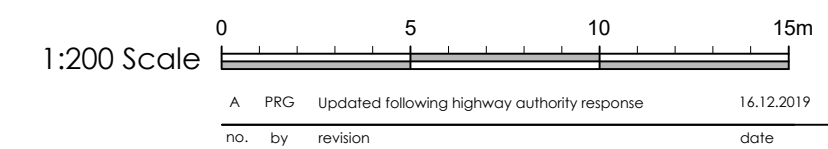

Client
Refresco Ltd

Job Title
Proposed Boundary Treatment Alterations To Refresco Ltd Spectrum Business Park Wrexham LL13 9QA

Drawing Title
Proposed Part Site Plan Visibility Splay 02

Scale	Date	Drawn
1:200 @ A1	Nov 2019	Paul Gudgeon

spa
SUNDERLAND PEACOCK & ASSOCIATES LTD.
HAZELMEAD, PIMLICO ROAD, CLITHEROE
LANCASHIRE, BB7 2AG
T 01200 423178 F 01200 427328
E info@sunderlandpeacock.com
www.sunderlandpeacock.com

5944 - 04	REV A
-----------	----------