



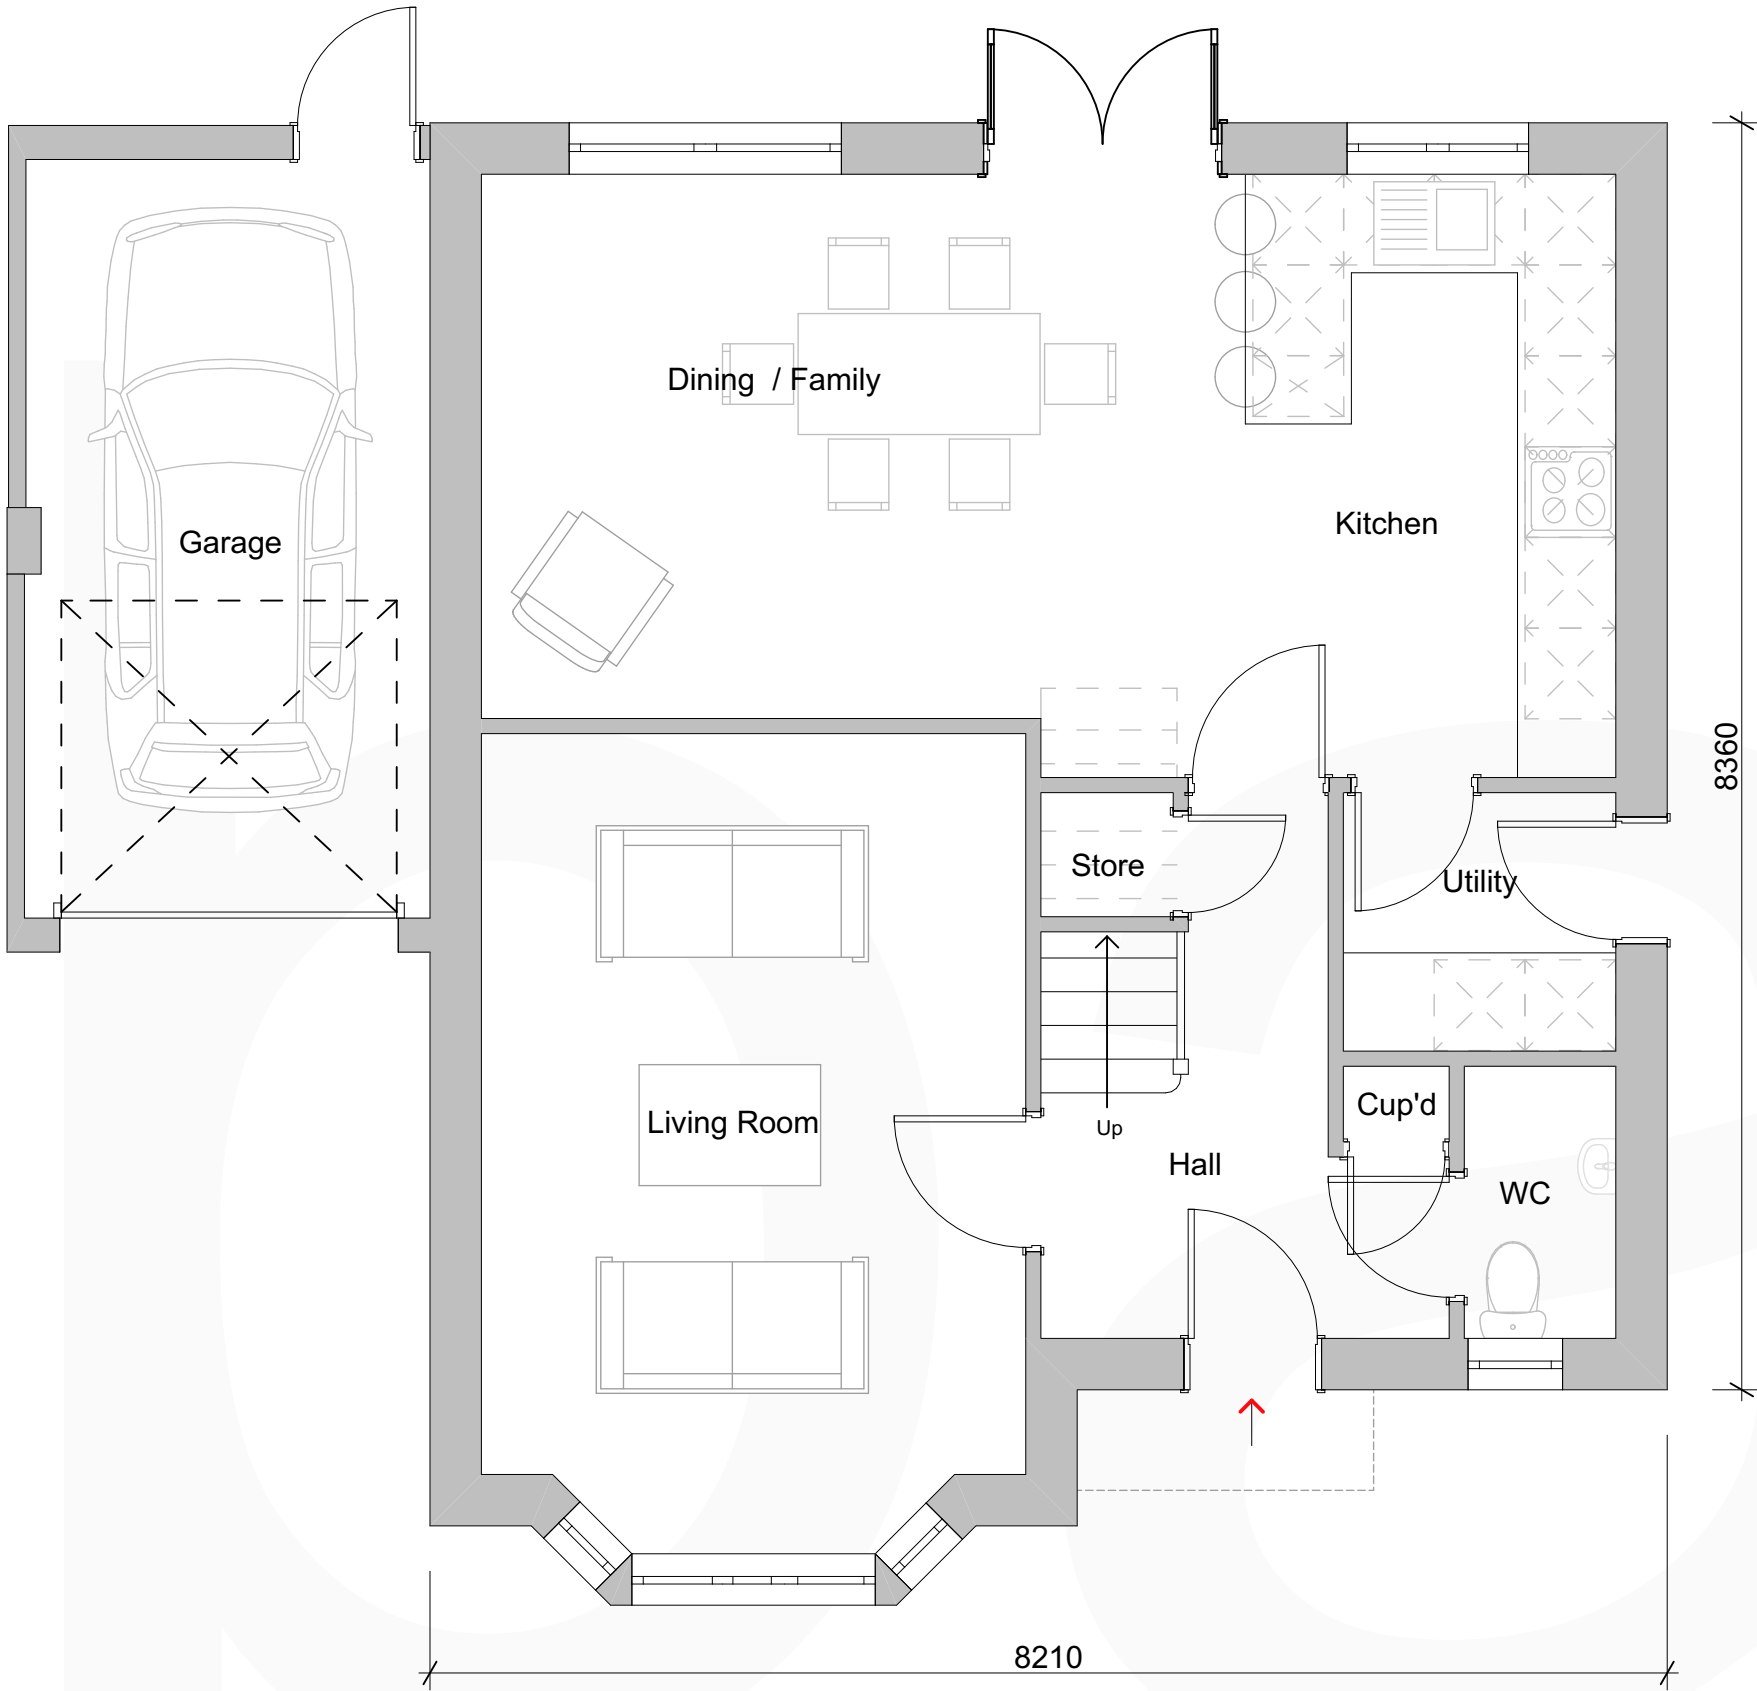


Ground Floor Plan

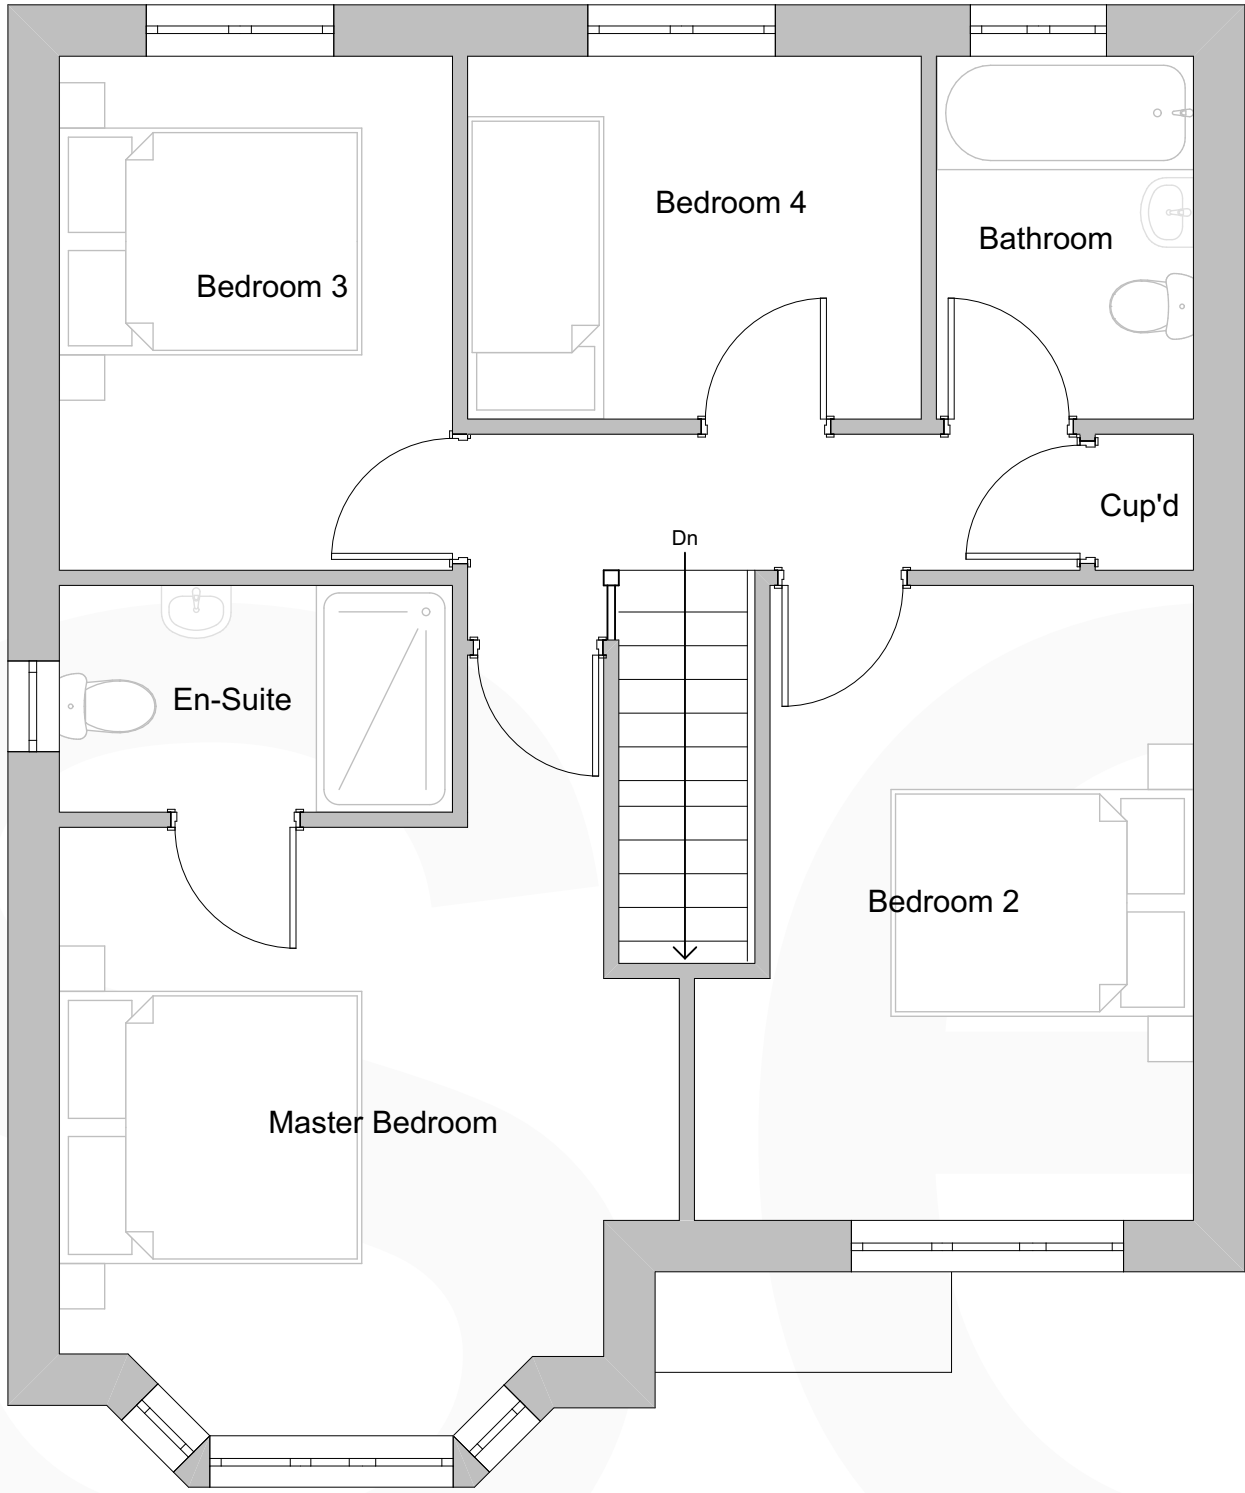

First Floor Plan

**HARLECH HOUSE TYPE**  
4 bedroom detached dwelling  
GIA = 124sqm / 1335sqft

**Plot 13** *attached single garage*  
**Plot 18** *attached single garage*

 

|         |       |      |  |     |      |
|---------|-------|------|--|-----|------|
|         |       |      |  |     |      |
| Rev No. | Date. | Rev. |  | By. | Chk. |

PLANNING

|                                           |         |                       |          |                |    |      |    |
|-------------------------------------------|---------|-----------------------|----------|----------------|----|------|----|
| Scale.                                    | 1:50@A2 | Date.                 | Jan 2018 | Drawn by.      | JS | Chk. | AO |
|                                           |         |                       |          |                |    |      |    |
| Project Title.<br>Vicarage Lane, Gresford |         |                       |          |                |    |      |    |
| Client.<br>Gower Homes Ltd.               |         |                       |          |                |    |      |    |
| Drawing Title.<br>Harlech Floor Plans     |         |                       |          |                |    |      |    |
| Project No.<br>BA1858                     |         | Drawing No.<br>PL-018 |          | Revision.<br>- |    |      |    |