



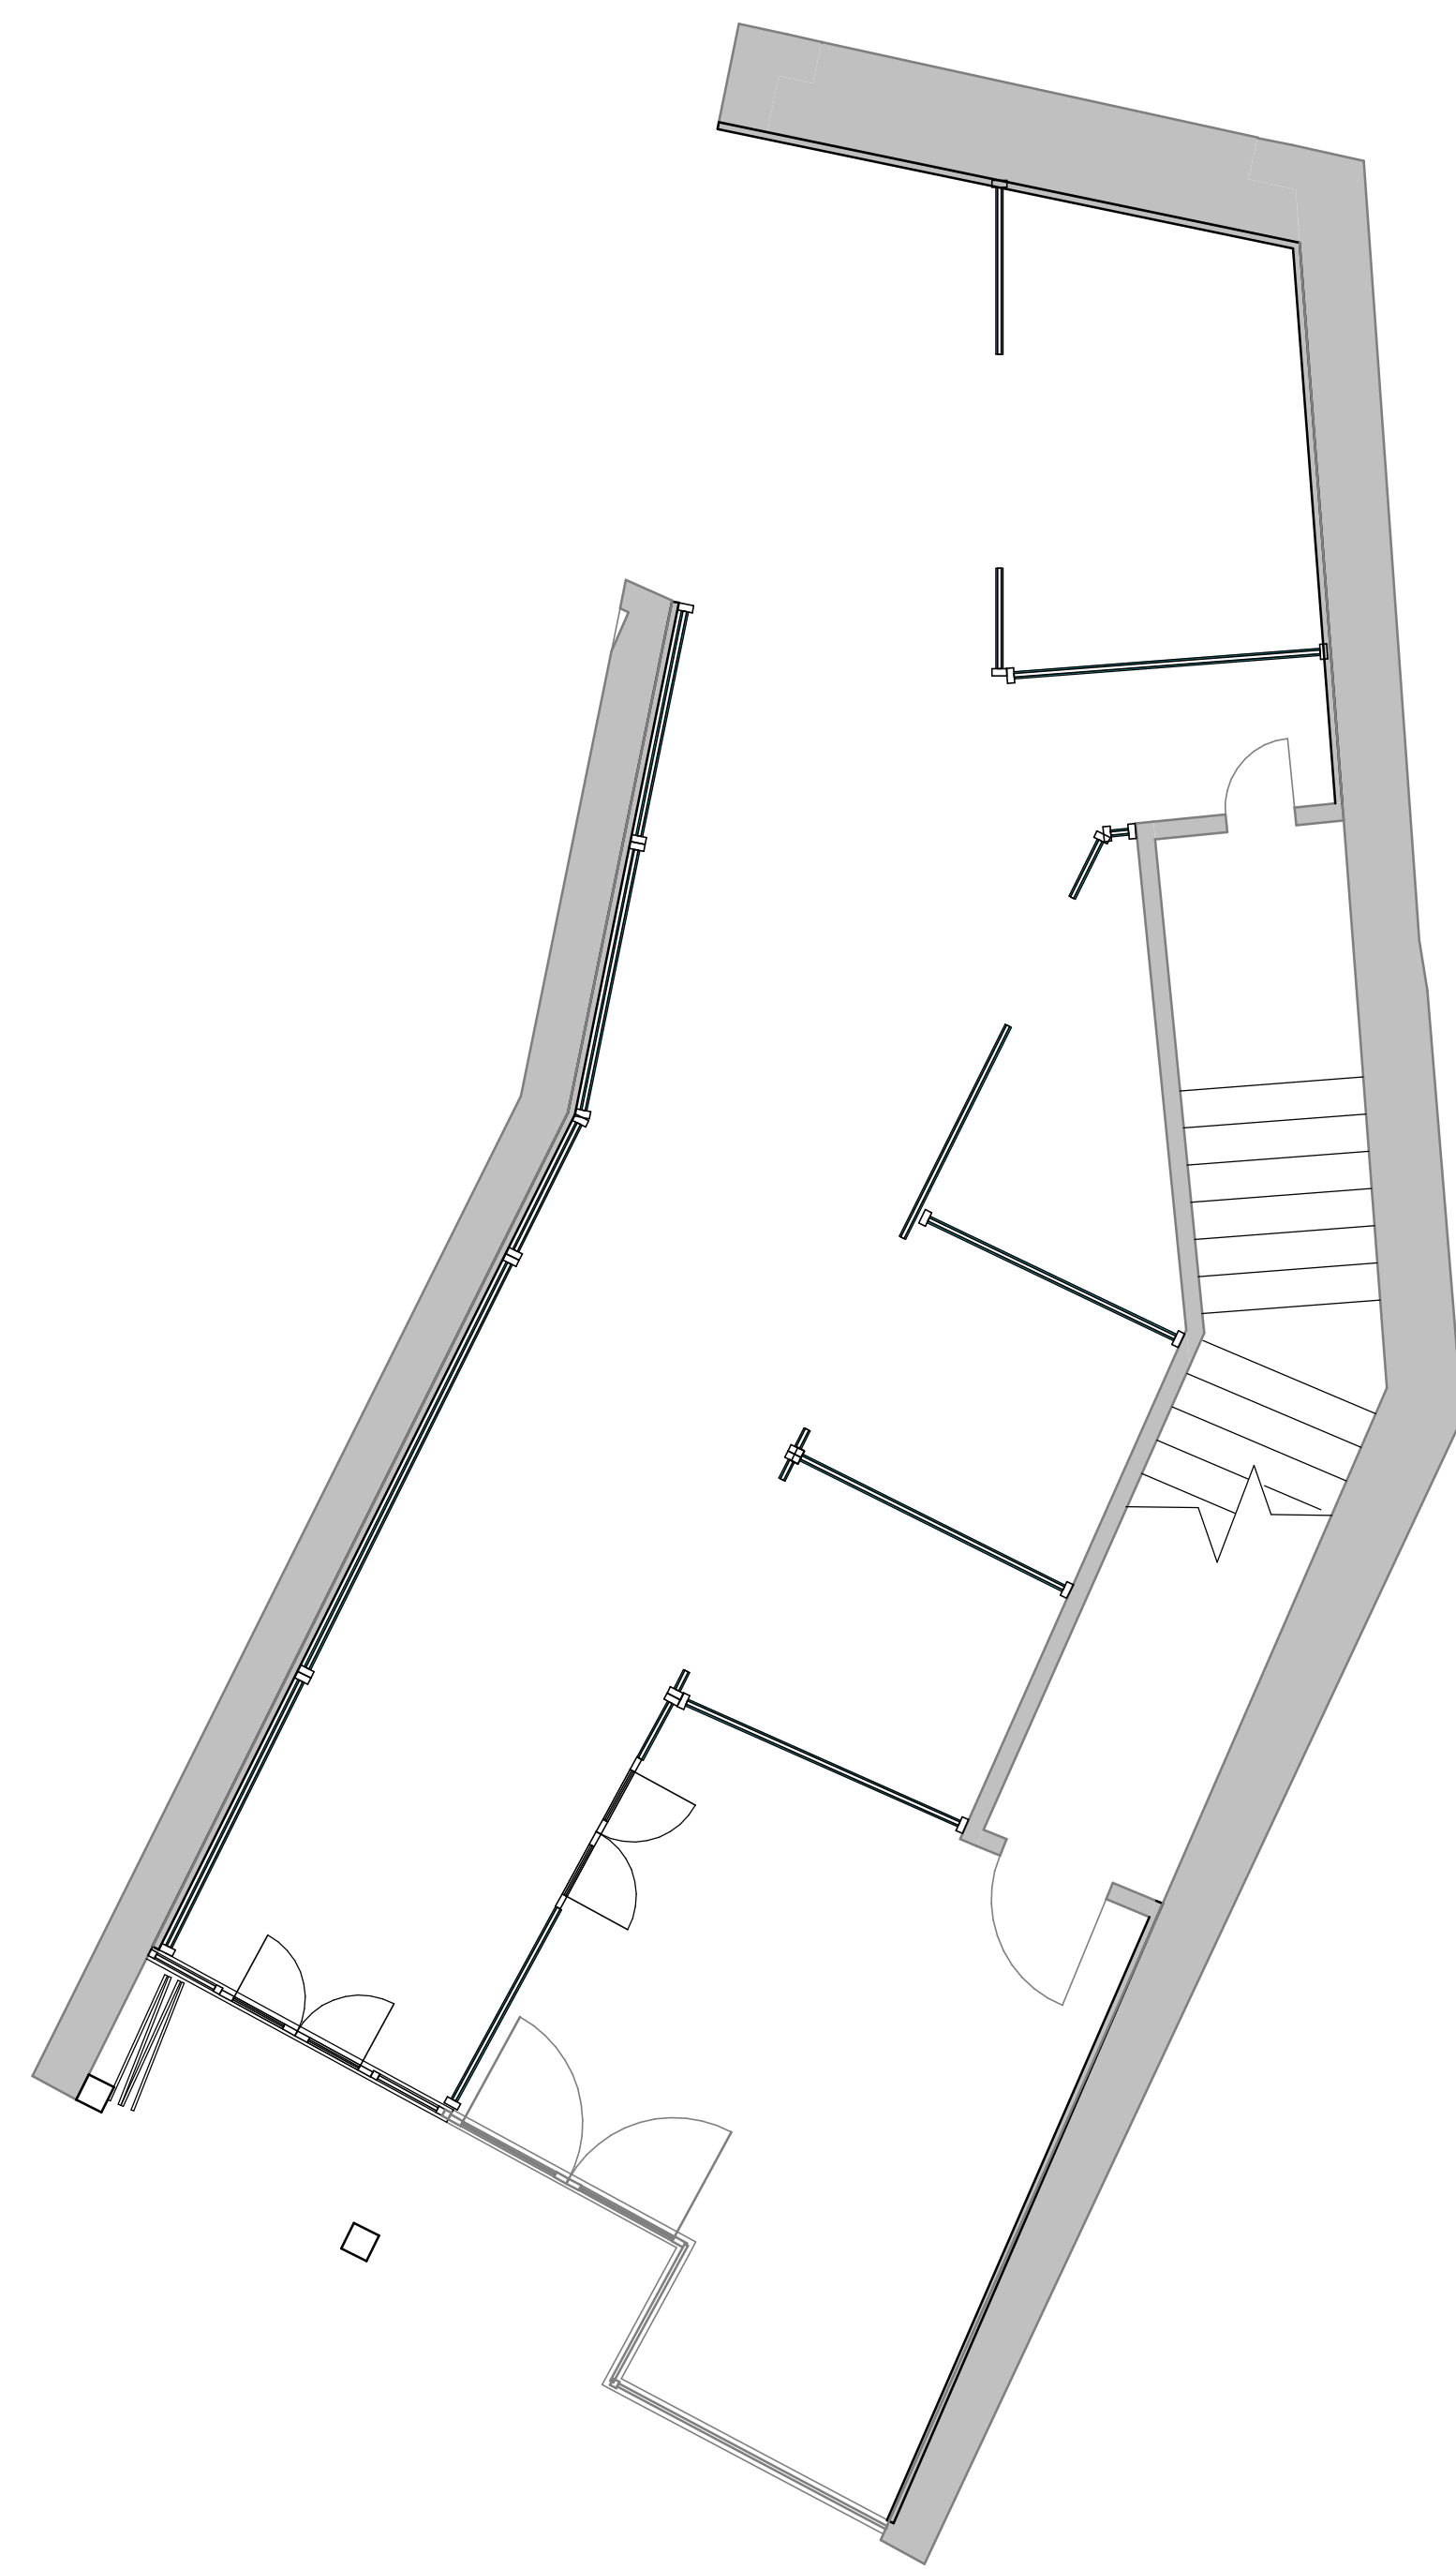

Proposed Ground Floor Plan
1 : 50

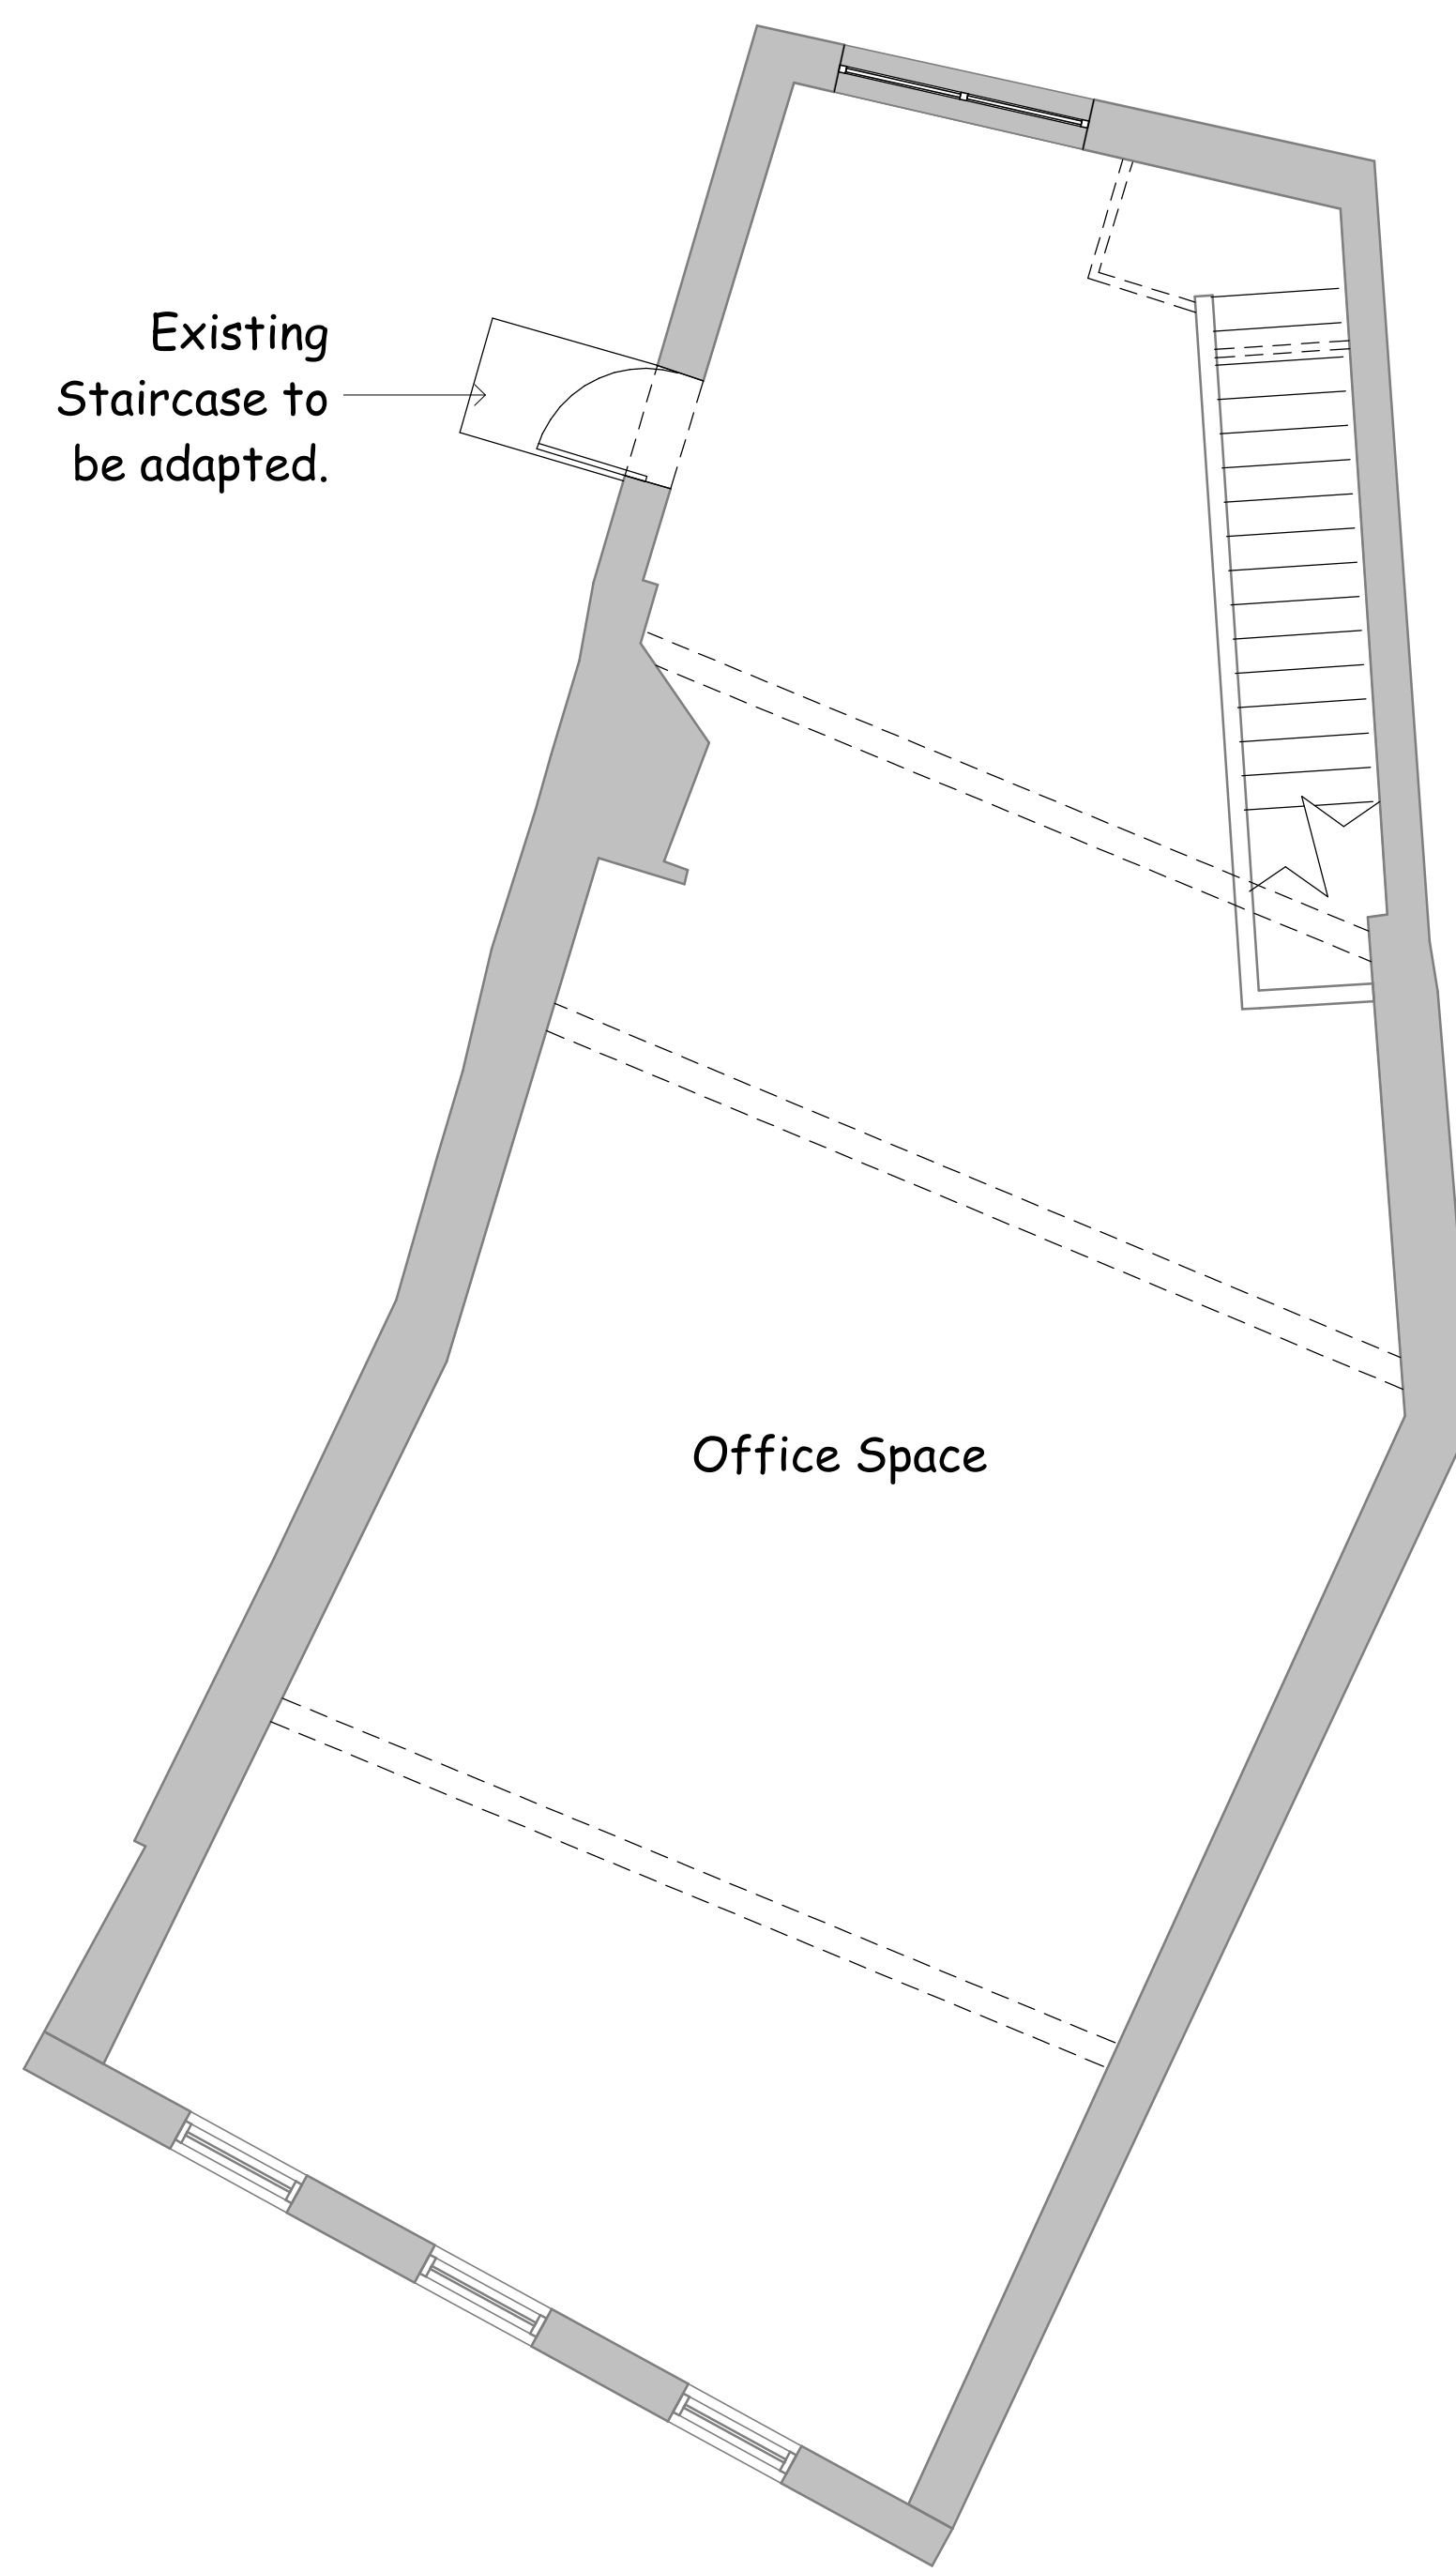

Proposed First Floor Plan
1 : 50



Proposed Second Floor Plan
1 : 50

NOTES:
THIS DRAWING IS COPYRIGHT.
DO NOT SCALE FROM THIS DRAWING .
WORK TO FIGURES DIMENSIONS ONLY.
CHECK ALL DIMENSIONS ON SITE.
ANY DISREPERNCIES TO BE NOTIFIED TO
THE ARCHITECT.

P02	17/12/19	Planning Submission	MB
ISSUE NO	ISSUE DATE	NOTES	ISSUE BY



THE STABLES, THE ESTATES OFFICE,
25-26 GOLD TOPS,
NEWPORT, NP19 8DT
PHONE:01633 744144
EMAIL: ADMIN@RA-ARCHITECTS.CO.UK

RICHARD ANDREWS ARCHITECTS LTD,
REGISTERED IN ENGLAND & WALES NO.8274171
REGISTERED OFFICE: COMPANIES HOUSE, CROWN WAY, CARDIFF, CF14 3UZ
WWW.RA-ARCHITECTS.CO.UK

CLIENT NAME Ian Stone

PROJECT ADDRESS Chapter Court, Wrexham

JOB TITLE Chapter Court

DRG TITLE Proposed Floor Plans - Hope Street

DRG NO R362-07-A1

SCALE 1 : 50	DATE 09/27/19	DRAWN MB	CHK RA
-----------------	------------------	-------------	-----------