


NOTES:

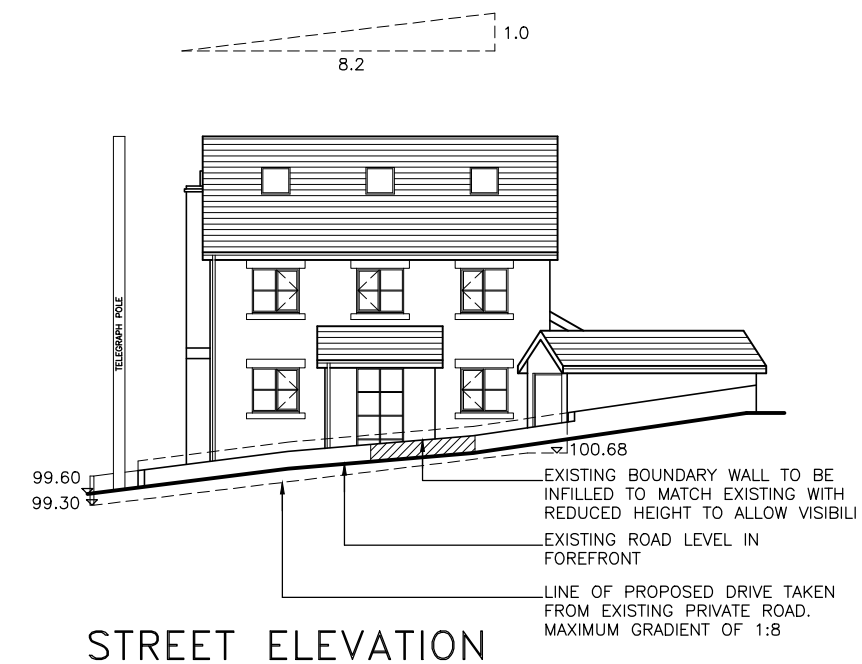

VISIBILITY IMPROVEMENTS		08.07.19
DESCRIPTION		DATE
 ARCHITECTS 4 HUNTERS WALK, CANAL STREET, CHESTER, CH1 4H TELEPHONE : 01244-320591 FAX : 01244-34328 E MAIL : team@designmix.net ASSOCIATED OFFICE IN LONDON		
CLIENT		
Ms S. BAGBY		
JOB TITLE		
YEW TREE COTTAGE		
DRAWING TITLE		
PROPOSED SITE PLAN		
DATE: APR '19		DRAWN BY: KSL
SCALE: 1:200 @ A3		
JOB NO.	DRAWING NUMBER	REV
C1539	10	A