



PLAS POWER HOME FARM BARNS


Architects Copyright

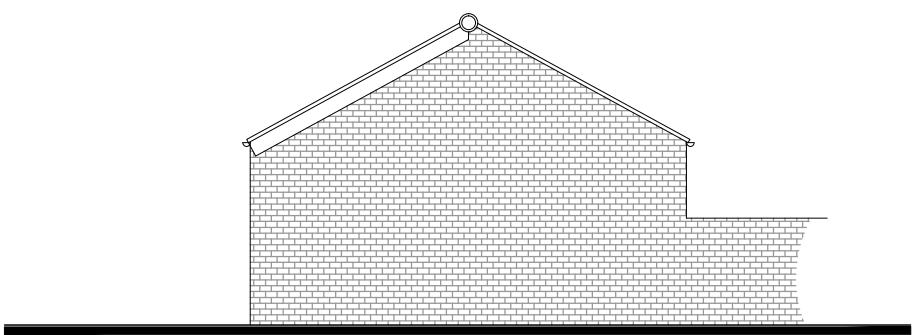


Existing Side Elevation
1:100

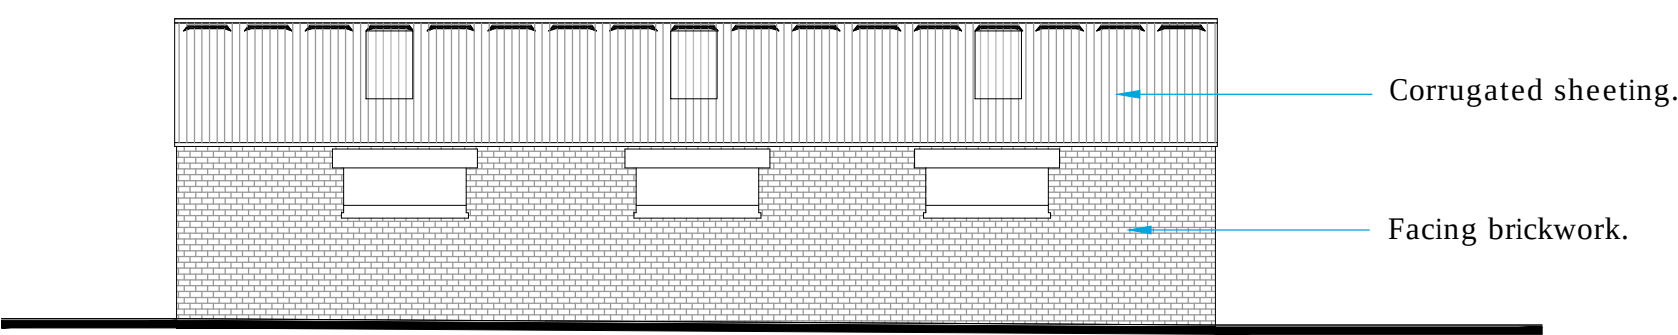


Existing Front Elevation
1:100

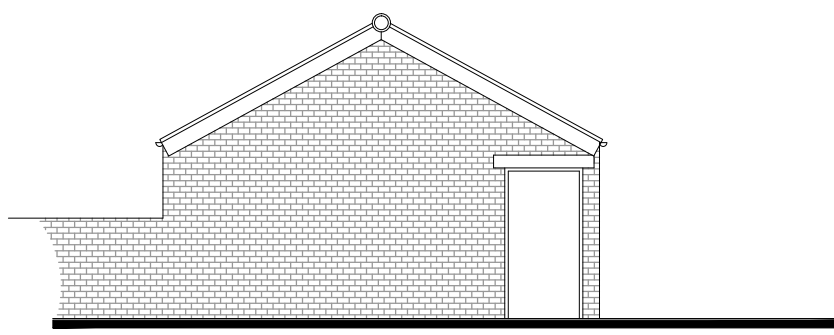


Existing Side Elevation
1:100

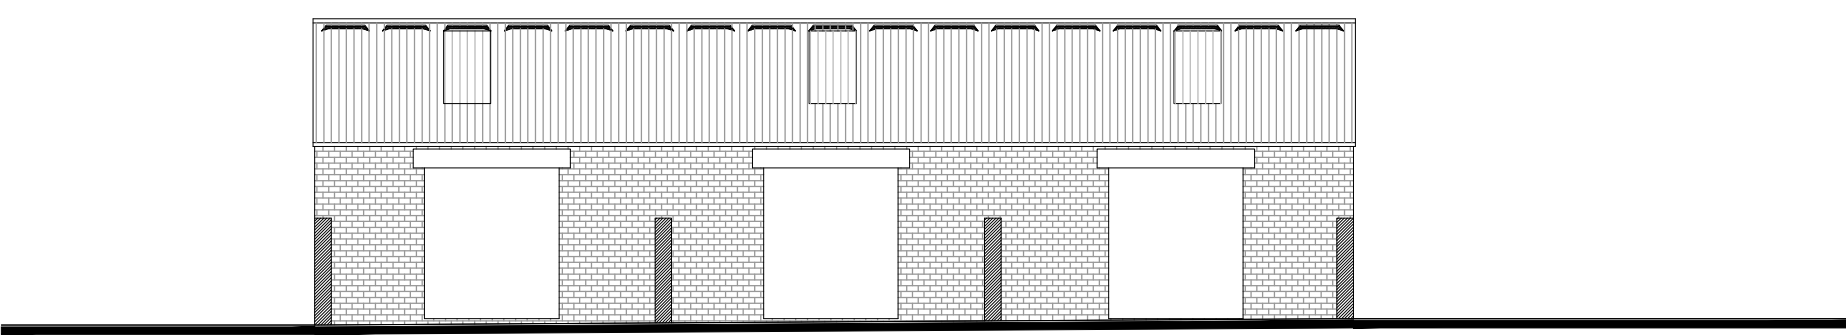


Existing Rear Elevation
1:100

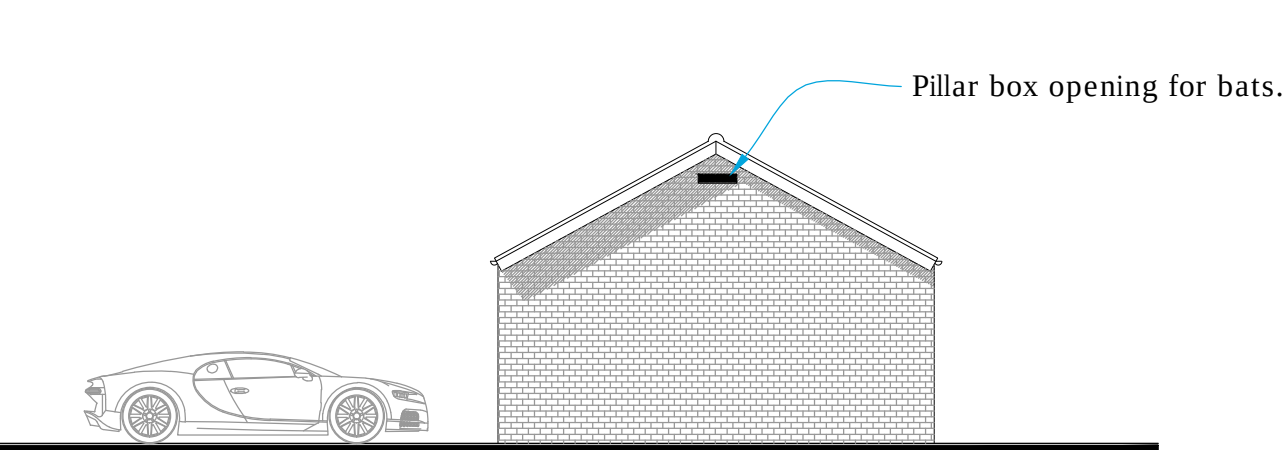


Proposed Side Elevation
1:100

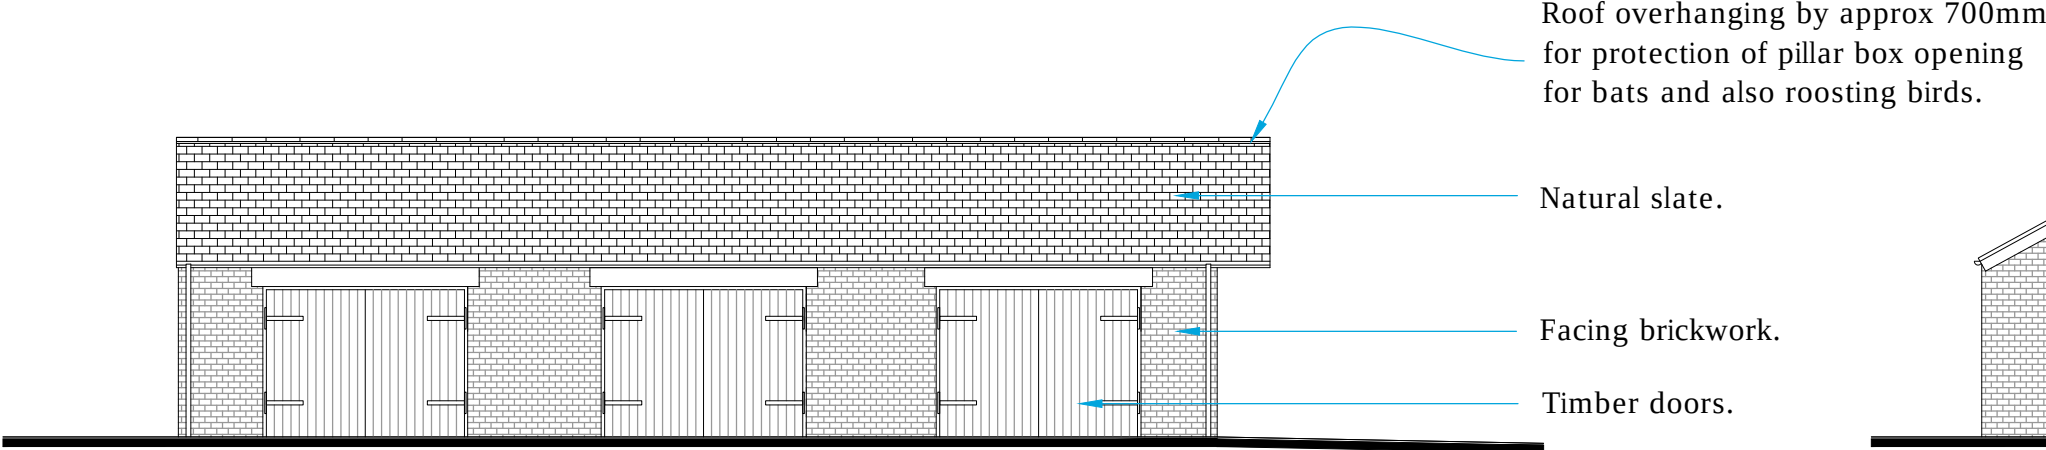


Proposed Front Elevation
1:100

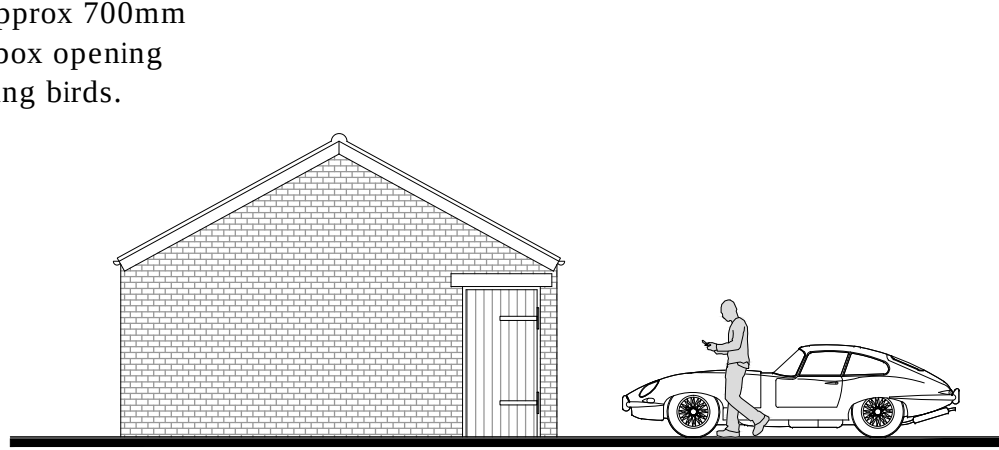


Proposed Side Elevation
1:100

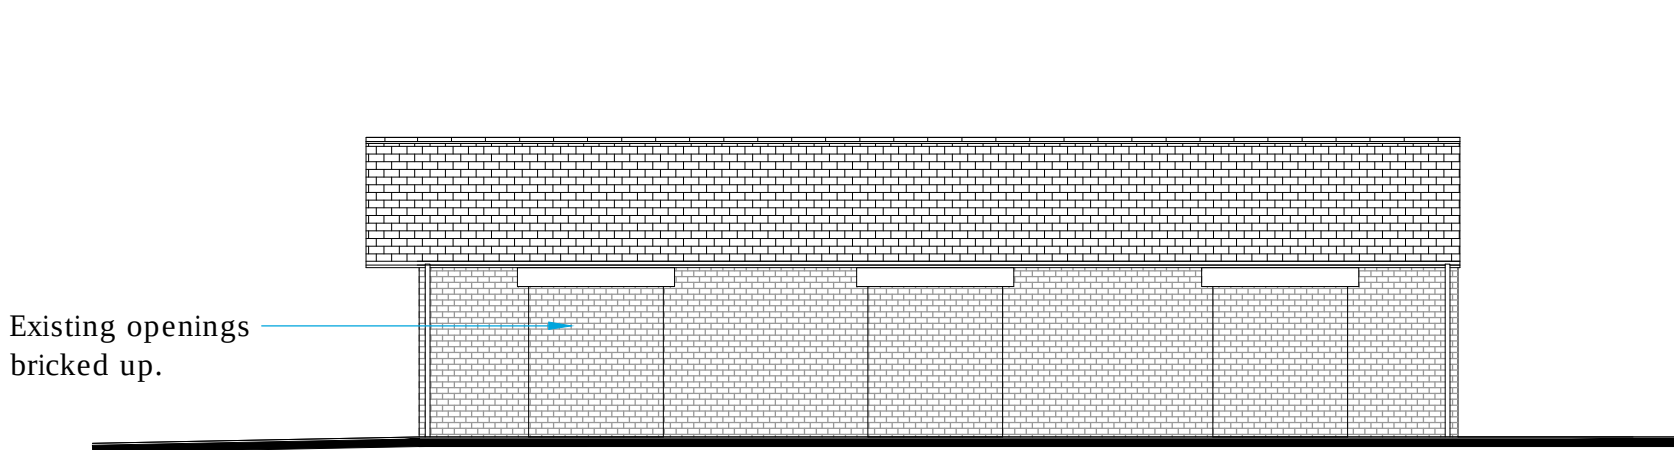

Proposed Rear Elevation
1:100

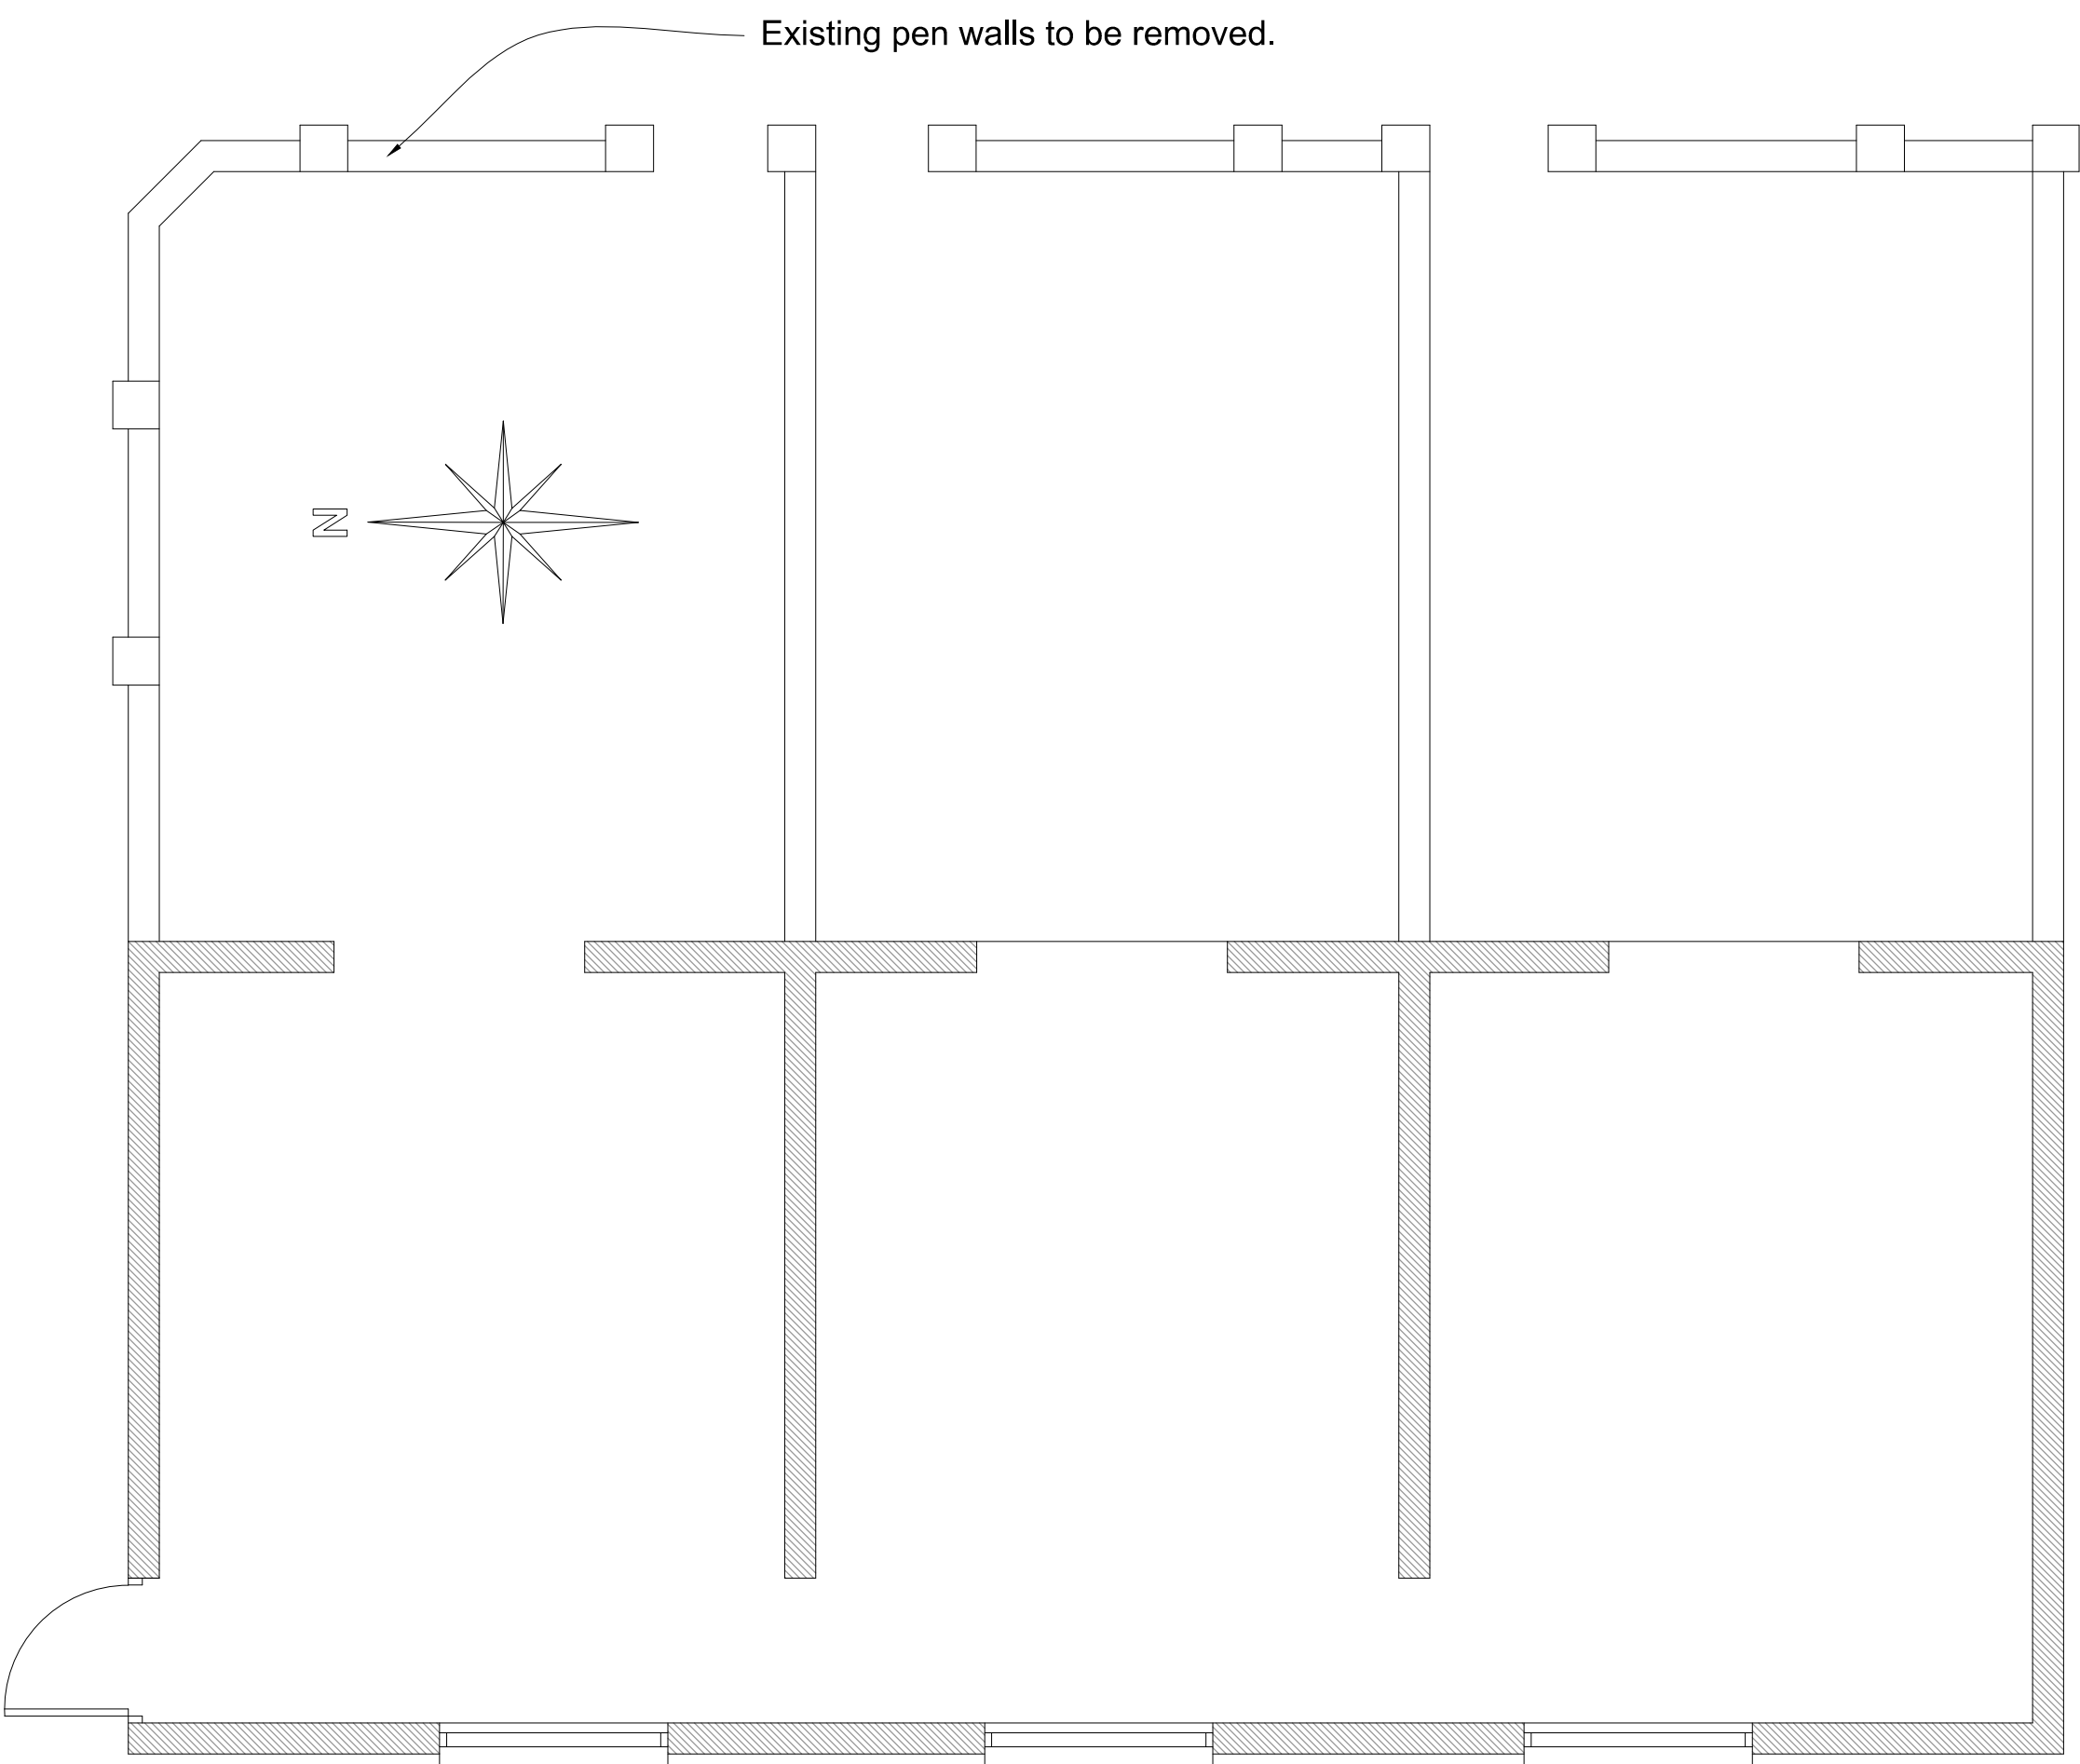

Existing Floor Plan
Scale 1:50

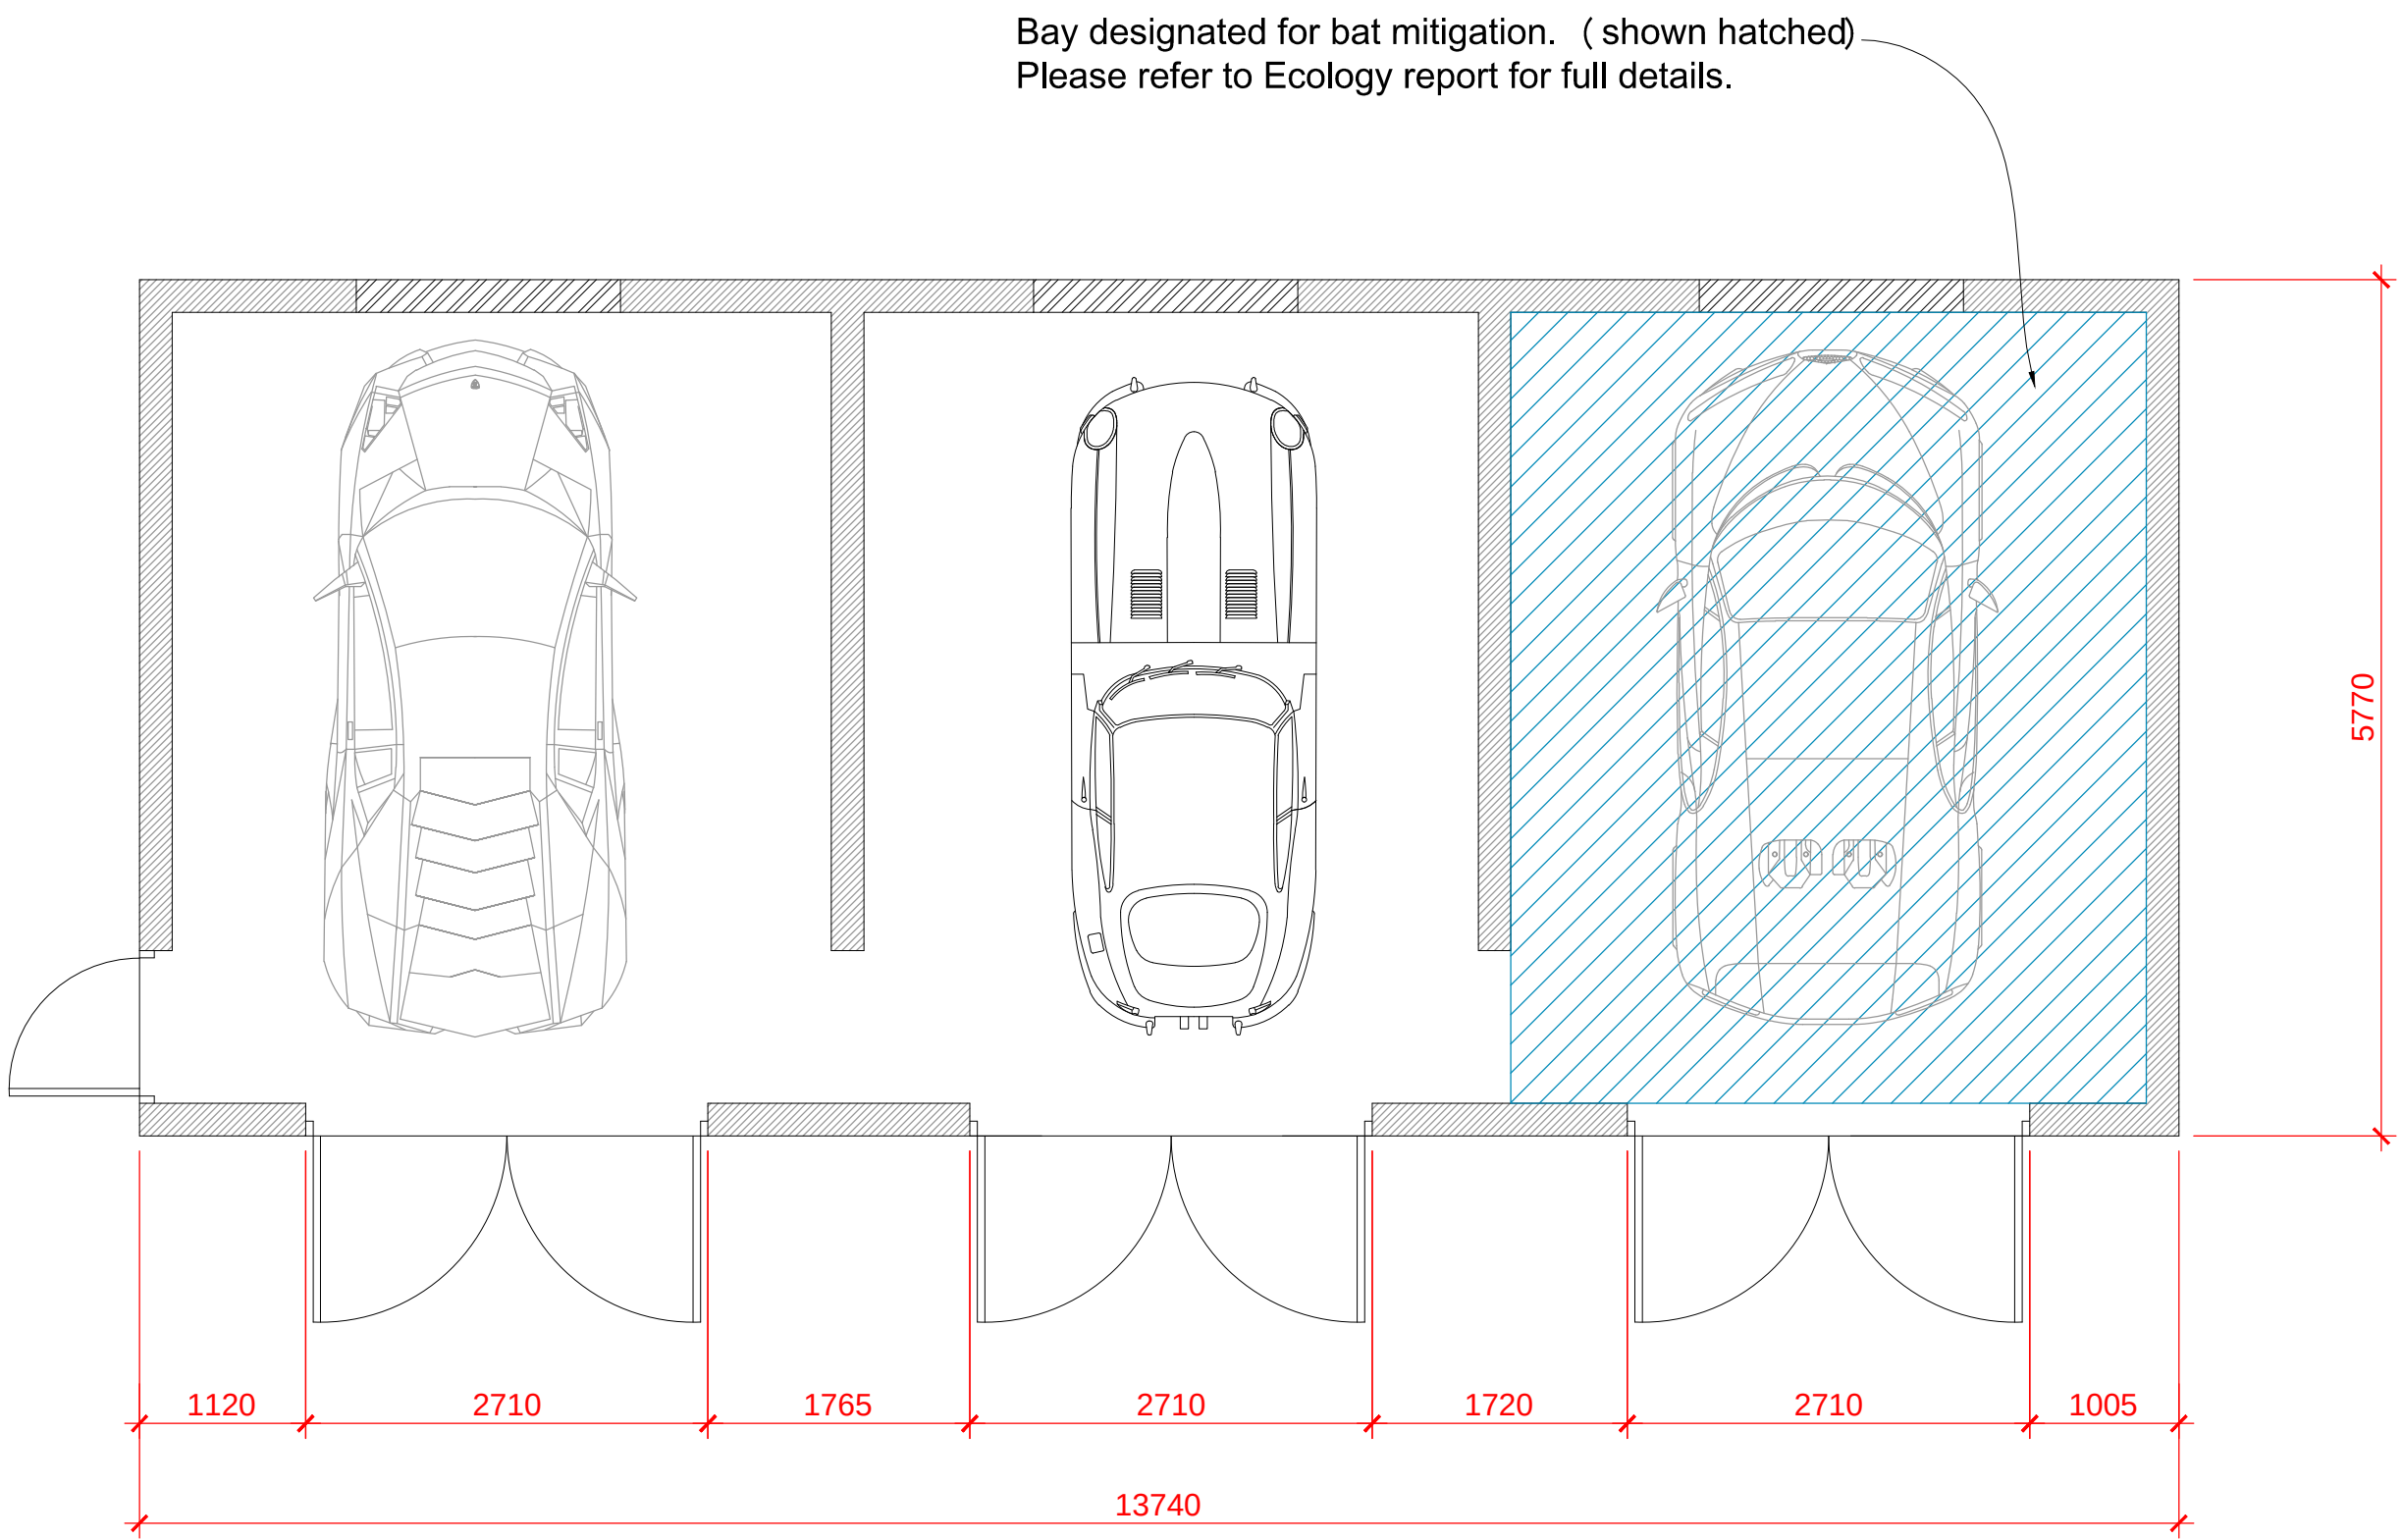

Proposed Floor Plan
Scale 1:50

 CELLIS-ARCHITECTURAL-DESIGN 25 Sunningdale Close Wrexham North Wales LL13 9QU T 01978 264376 M 07791 480768 E ajones540@btinternet.com		Client:	Mr. C. Sheffield.		
		Drawing Title:	Existing & Proposed Garage.		
		Job Title:	Proposed Barn Conversion to Plas Power Home Farm Building, Ruthin Rd.		
		Date:	Scale:	Rev:	Draw No:
		April 2019	1:100 at A1		PD165/08