


Construction (Design & Management) Regulations 2015

Design risk assessments are carried out throughout the design stage of this project in accordance with company procedures and manuals. Where reasonably possible all areas of risk applicable to design and end use of the construction have been indentified and then eliminated, mitigated or recorded as a residual risk.

Note that general risks of which a competent designer or contractor should be aware are not included. This drawing is to be read in conjunction with the Pre Construction Information and all related documents prepared in accordance with the current Construction (Design and Management) Regulations 2015 and all applicable Health and Safety legislation as currently amended.

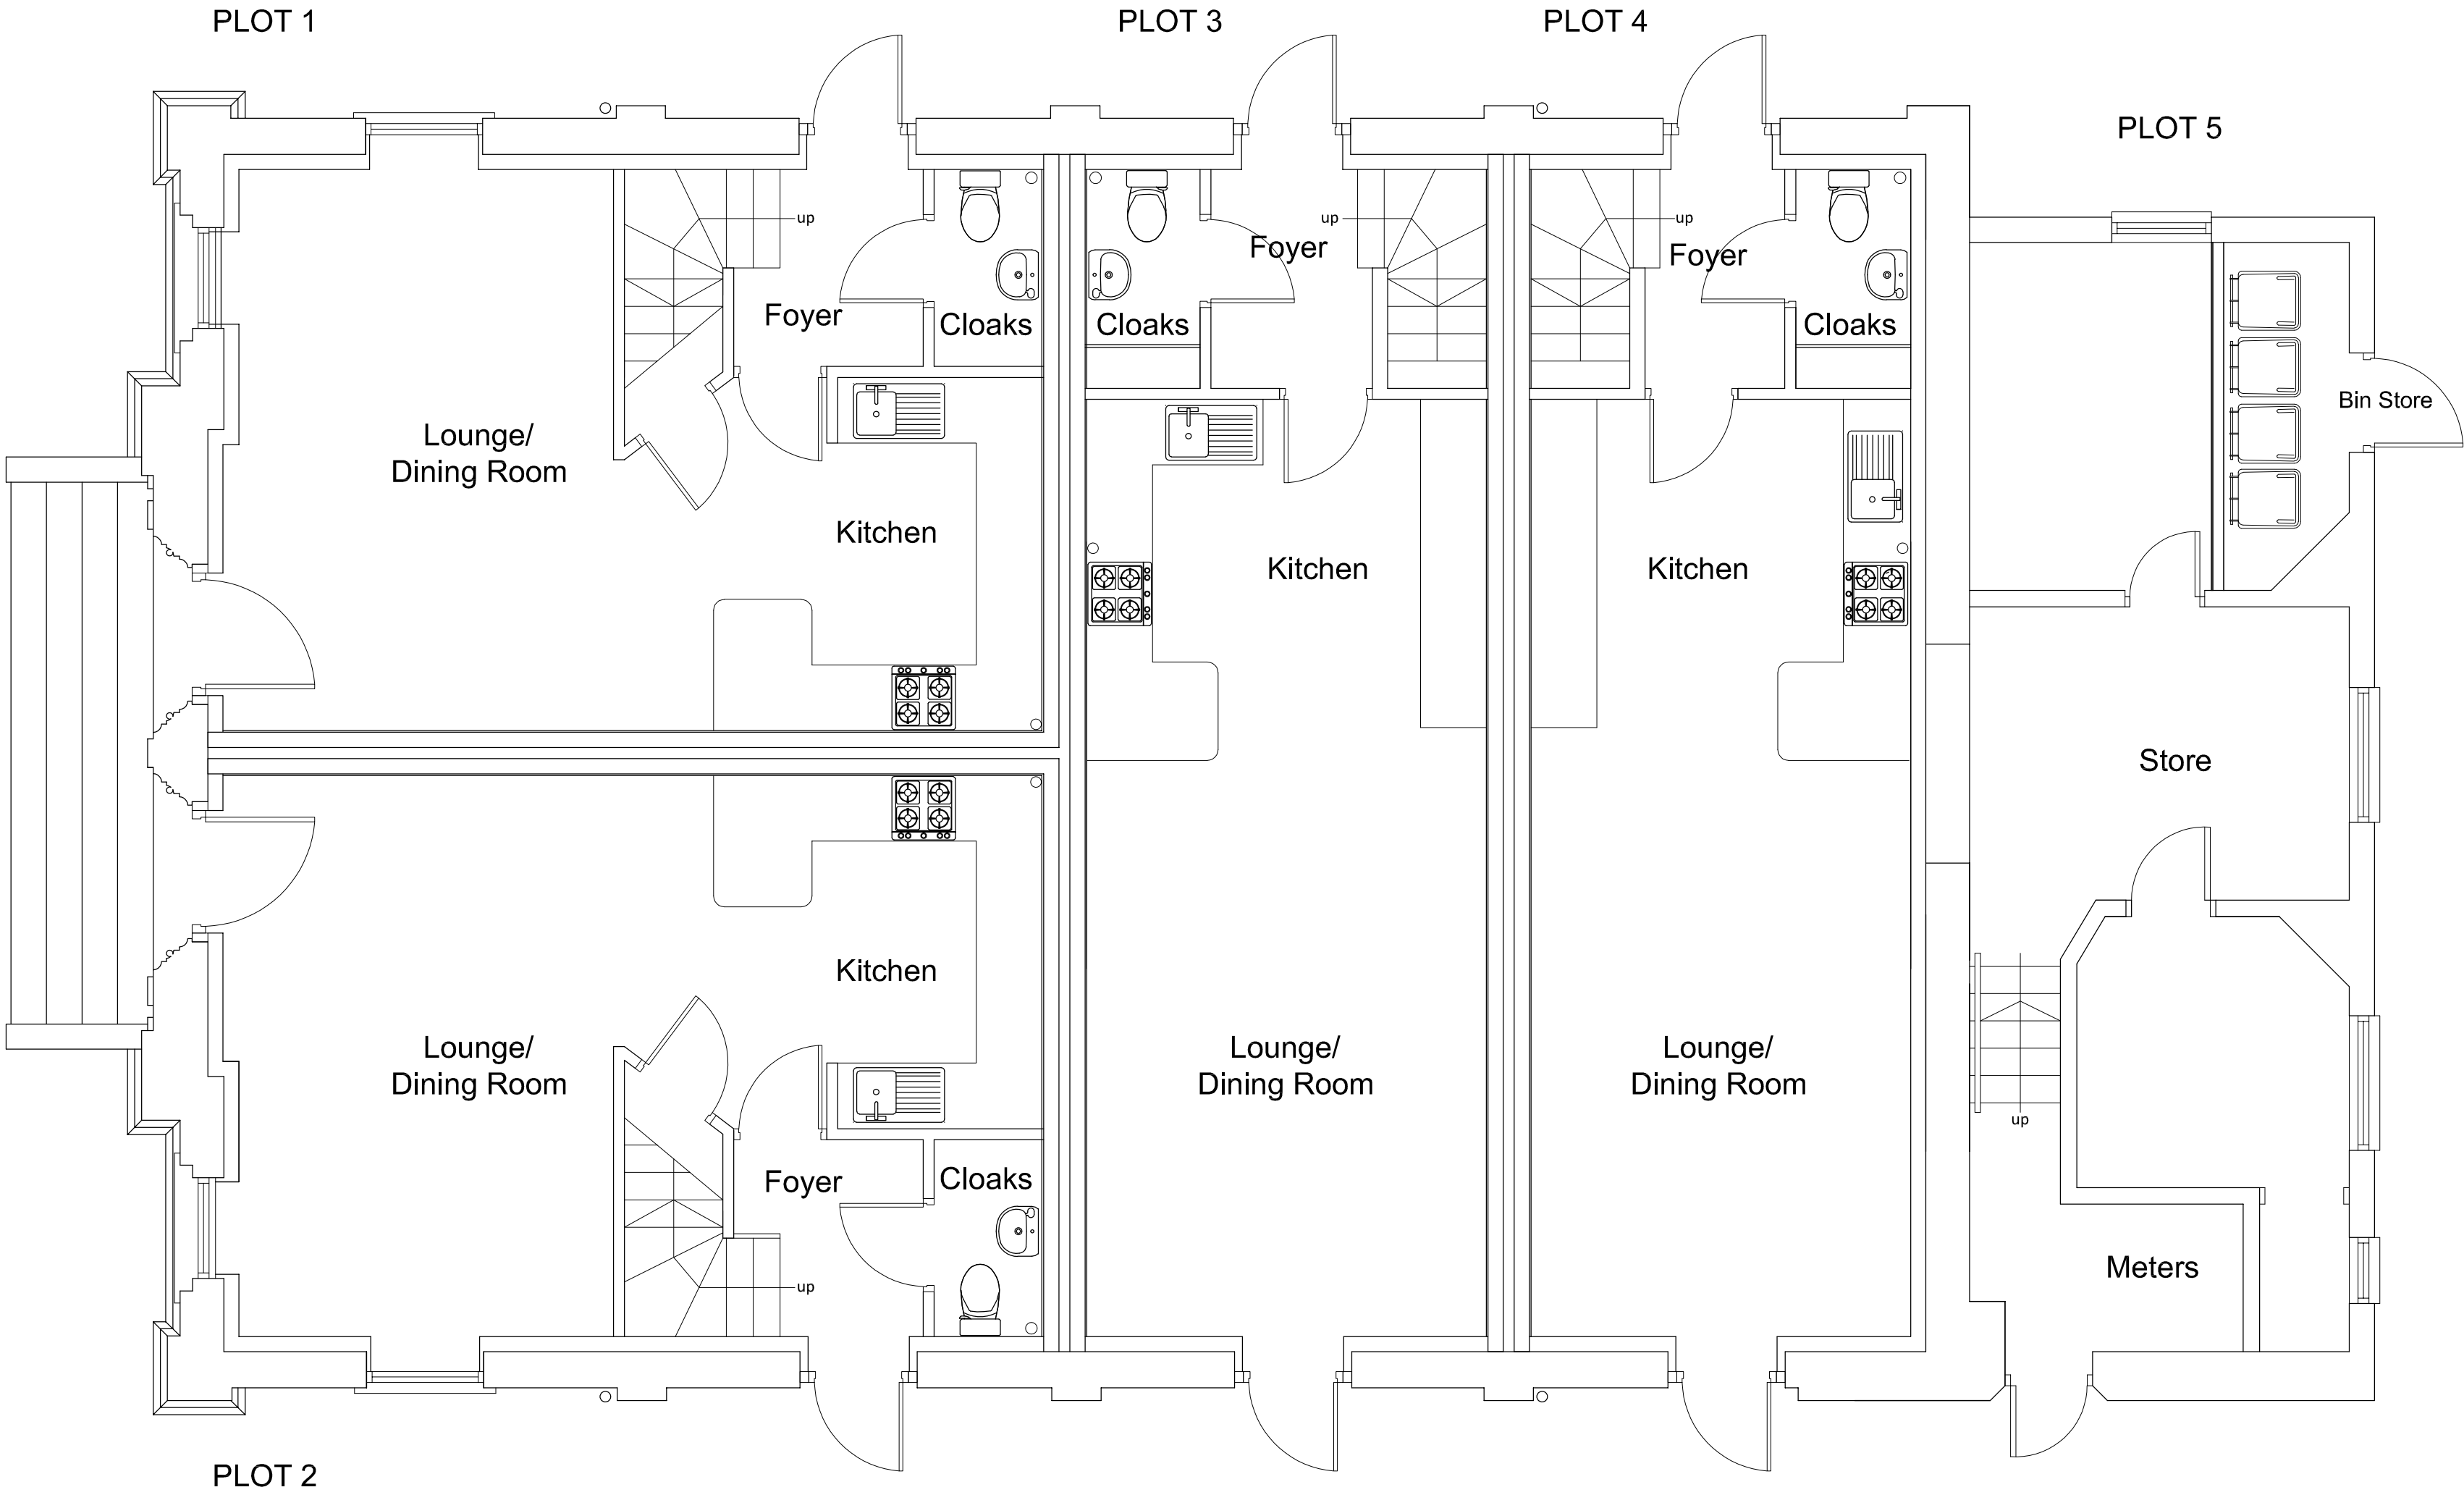

P1	Initial Issue	11.19
REV	DESCRIPTION BY CHK APP	DATE
RIBA PLAN OF WORK 2013 WORKSTAGE		LEVEL OF MODEL DEFINITION (LOD)
PURPOSE OF ISSUE - FIT FOR ...		APPROVAL



lawray architects
penseiri

CARDIFF
029 2052 8410
www.lawray.co.uk

LONDON
0207 138 3560

WREXHAM
01978 357 887

CLIENT
Askari Projects Ltd

PROJECT TITLE
Plot 5, Seion Chapel, Bank Street, Ponciau,
Wrexham, LL14 1EN

DRAWING TITLE
Existing Ground Floor Plan

DATE 11.19	SCALE @ A2 1:50	DRAWN KO'H	CHECKED	APPROVED
PROJECT No 1752	DRAWING No (BS1192:2007) SC5-LAW-X-G01-DFP-AR-060001	REV P1		
DO NOT SCALE Any discrepancy or query concerning this drawing should be referred to the Architect				
Copyright © LAWRAY LIMITED				
Registered Office: Greenmeadow Springs, CARDIFF CF15 7AB Reg. Co. No. 2724178, VAT Reg. No. 134 2146 06				