


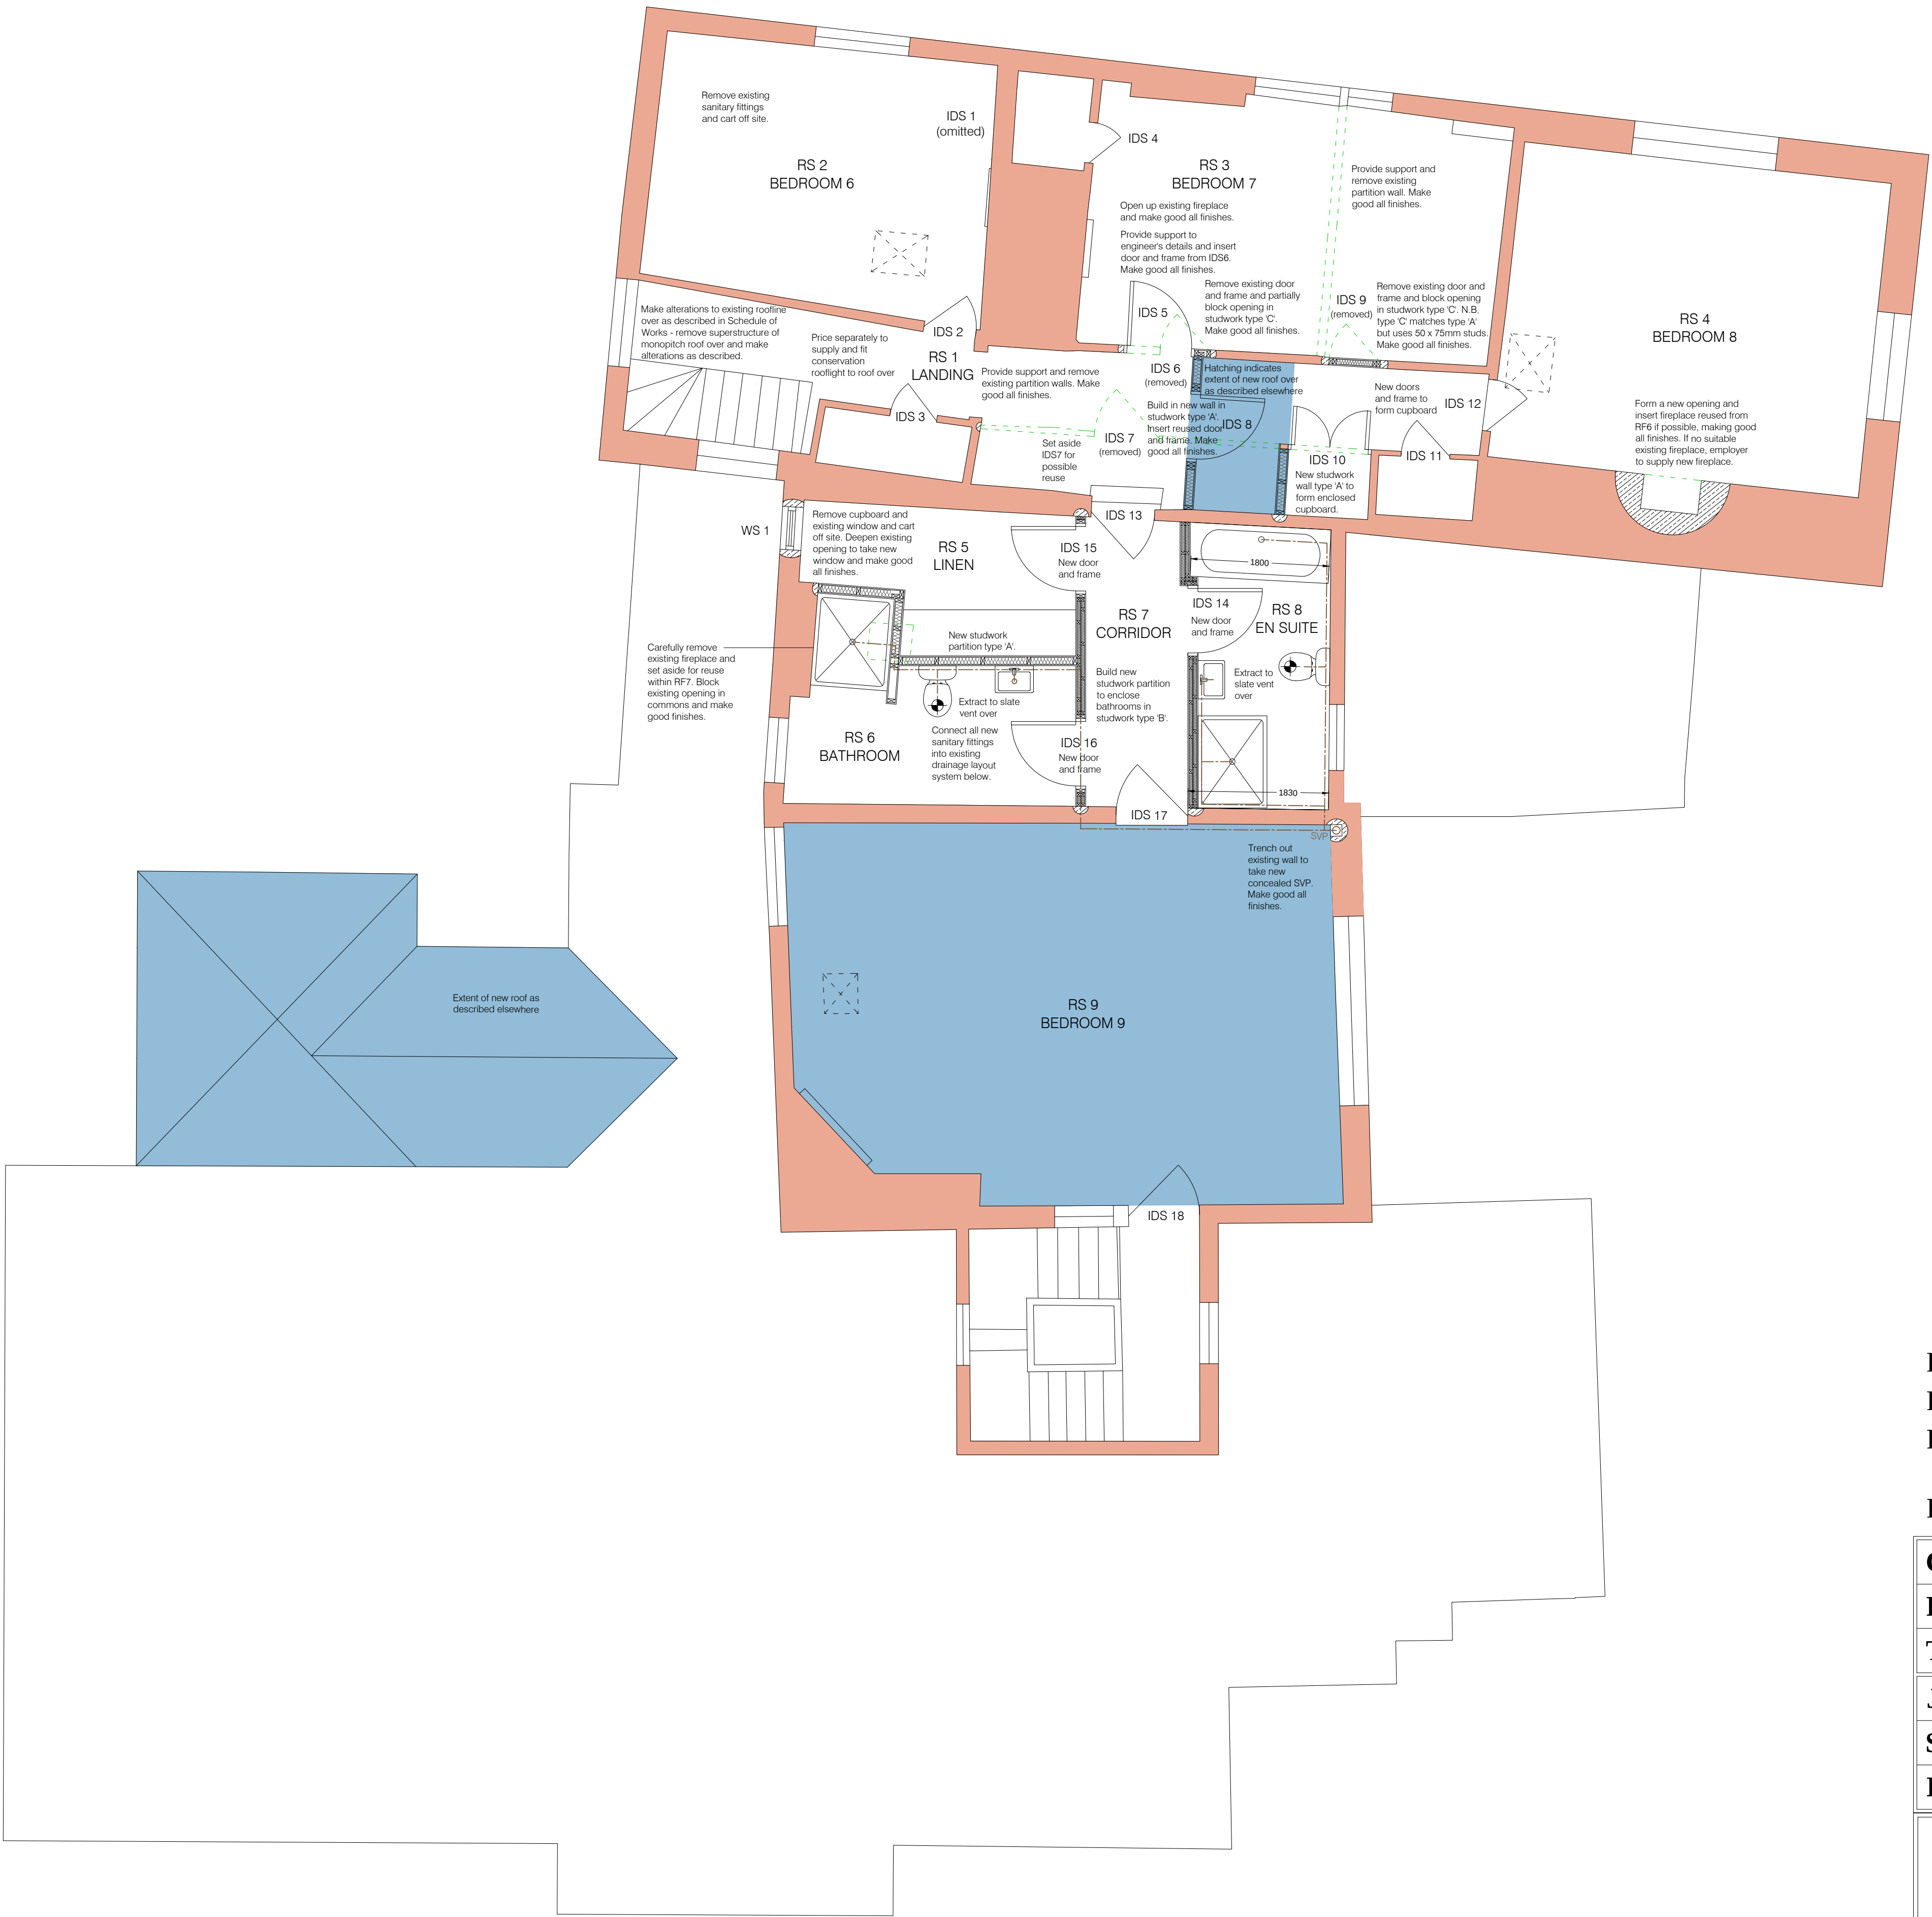

REV D	RS8 Ensuite layout revised	11.09.19
REV C	Minor alterations	04.07.19
REV B	Client alterations to fireplace instructions	16.08.18
REV A	Alterations in line with SoW	05.07.18

CLIENT	Mr & Mrs Chantler		
PROJECT	Knolton Hall		
TITLE	WD Second Floor Plan		
JOB No.	1046	DWG No.	29
SCALE	1:50 @ A1	DATE	14.06.18
DRAWN	JK	REVISION	D

MOSS. CO.
LLP.

BROOKSIDE - PLEALEY - SHREWSBURY - SY5 0UY
TEL 01743 792985
E-mail - graham@mosscompany.co.uk

