




SOUTH internal ELEVATION

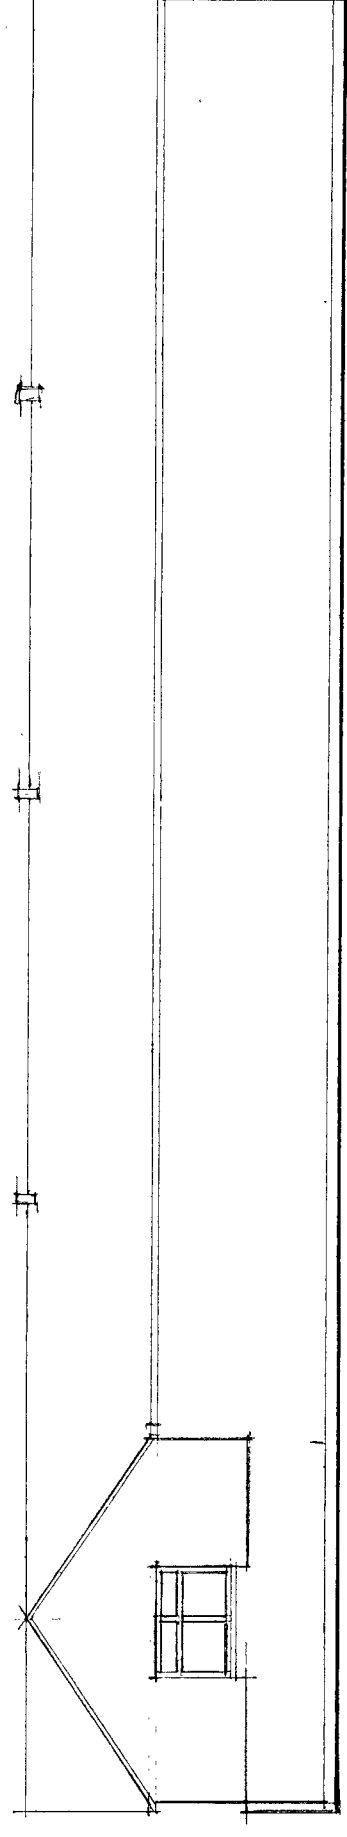


NORTH ELEVATION

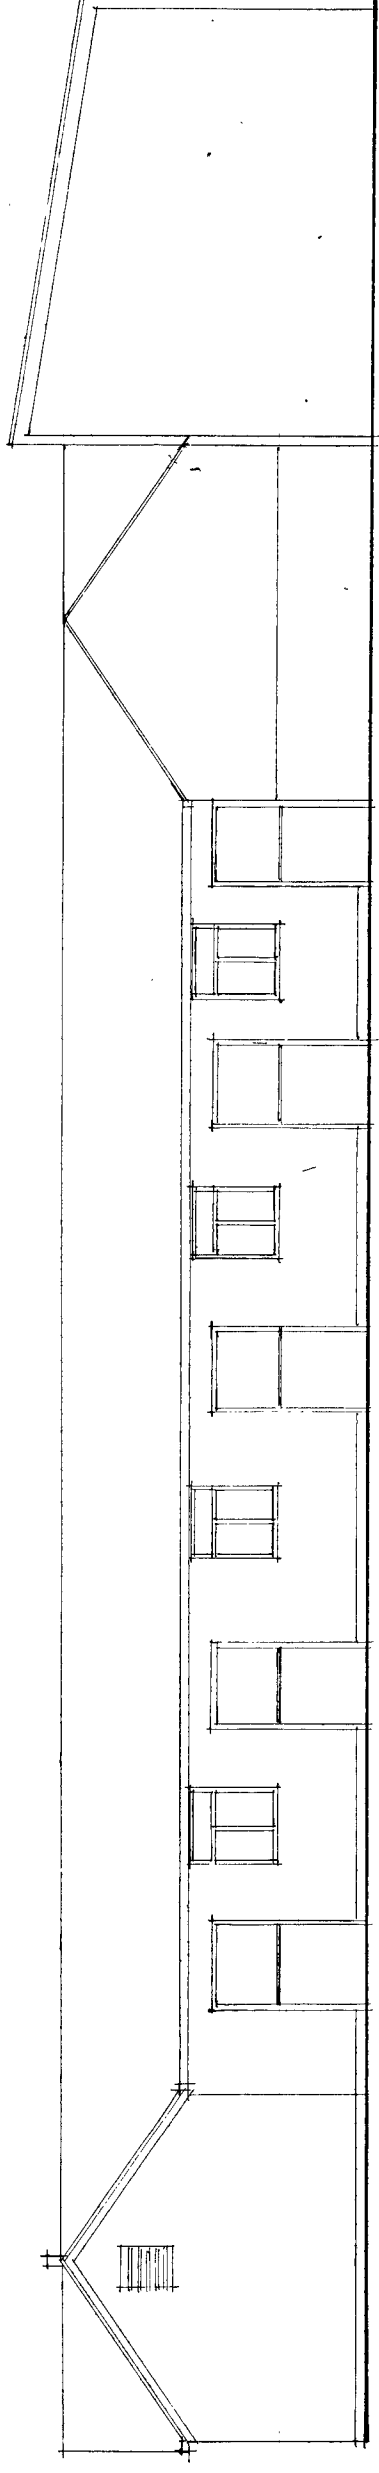


WEST ELEVATION

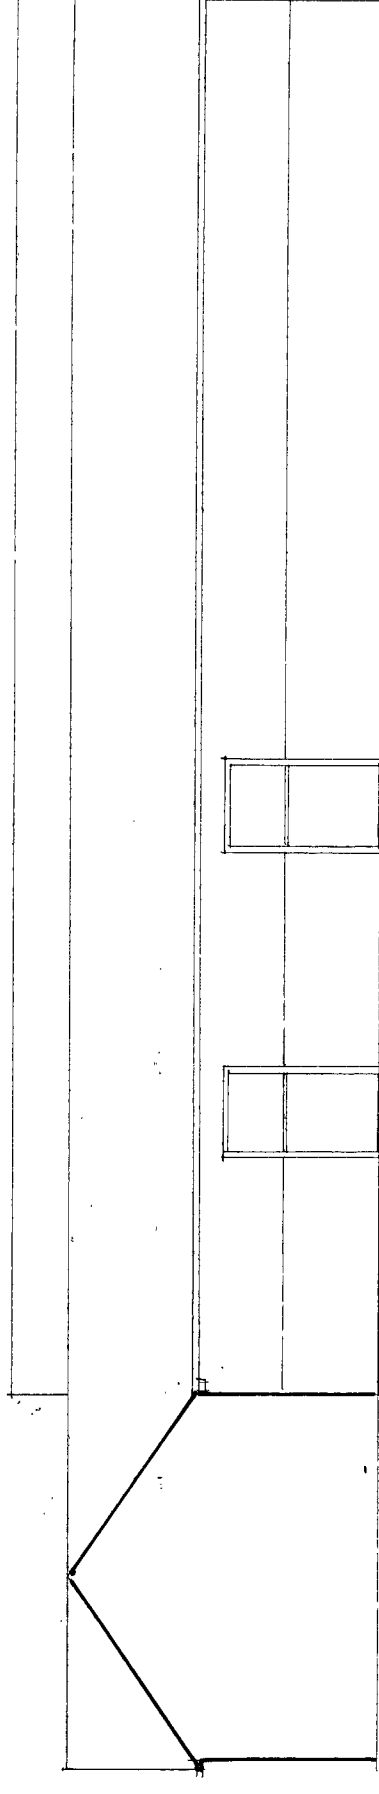


NORTH internal ELEVATION

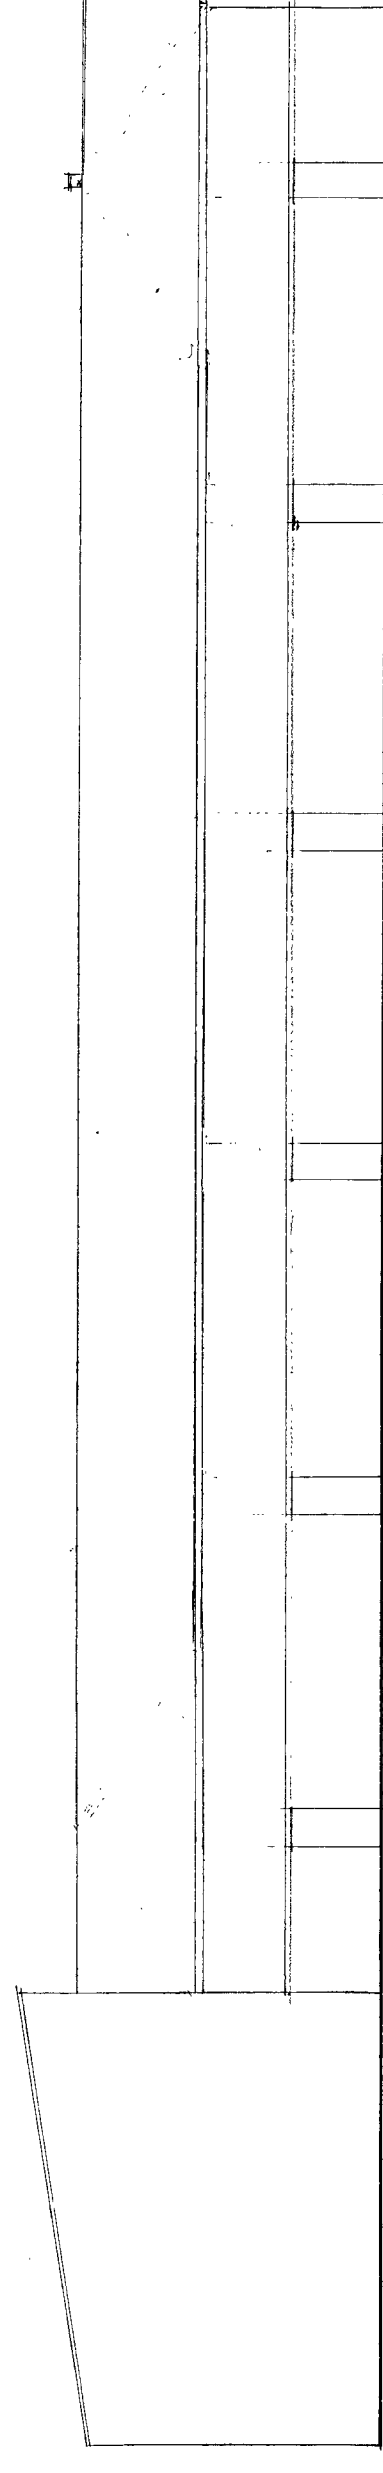

EAST ELEVATION

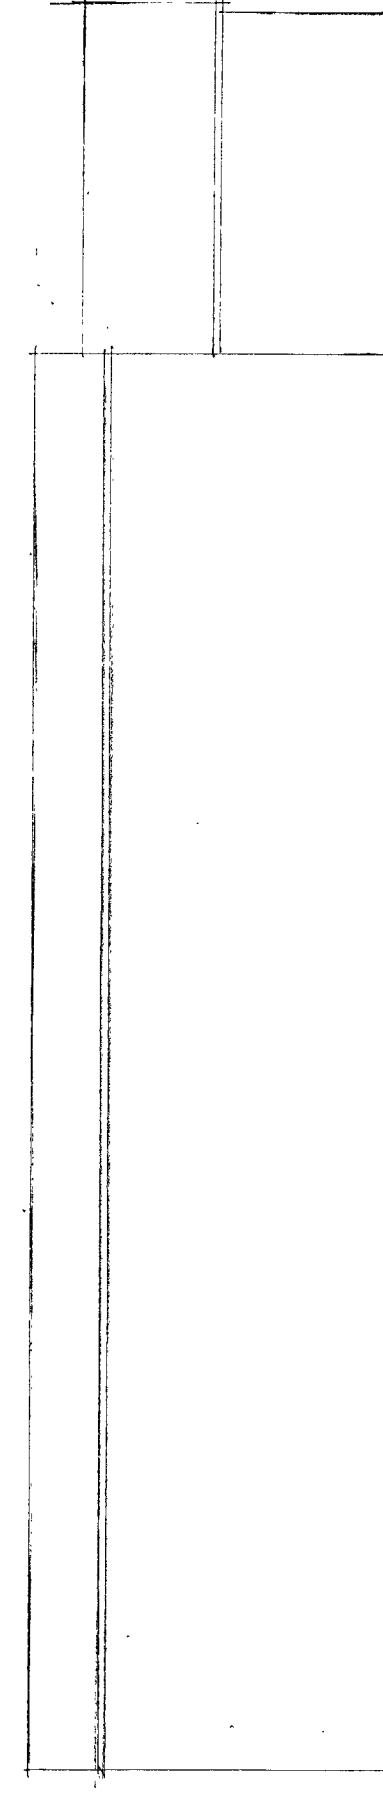

SOUTH ELEVATION

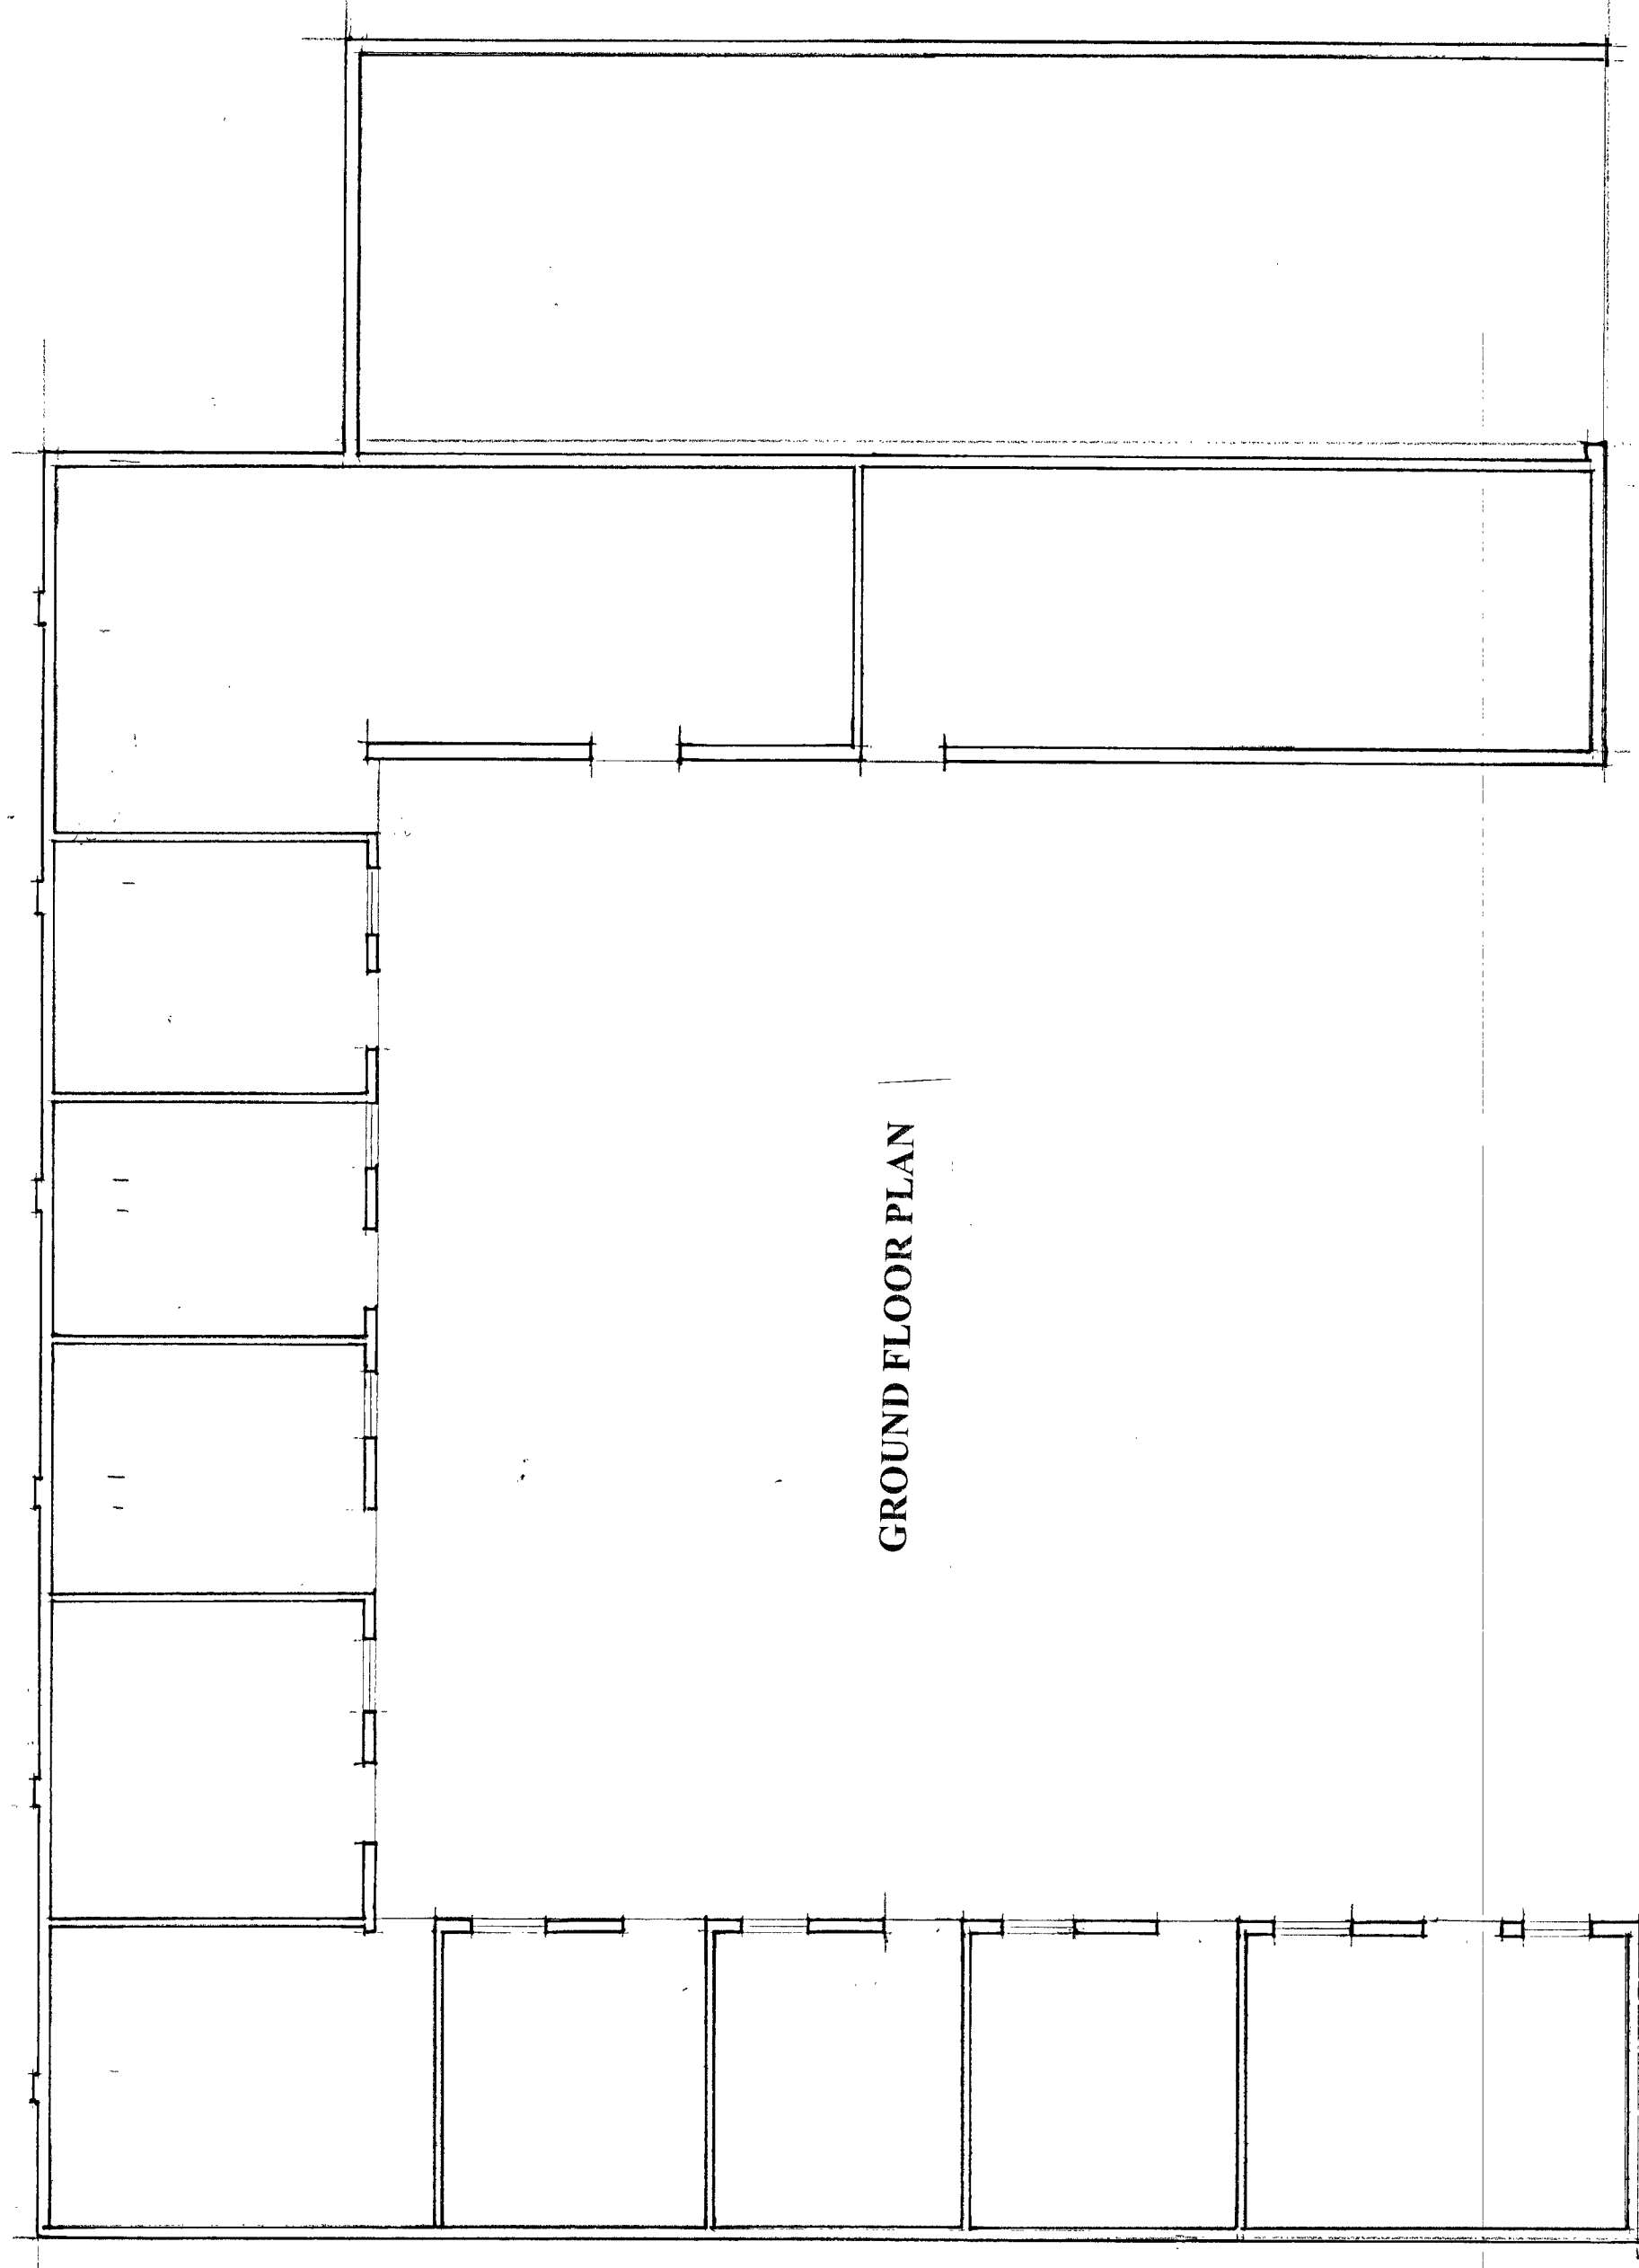

GROUND FLOOR PLAN

EXISTING
STABLES

ALTHREY
WOOD
HOUSE

FLOOR PLAN
SCALE: 1:100

1124.37