


ALLOTMENT GARDEN

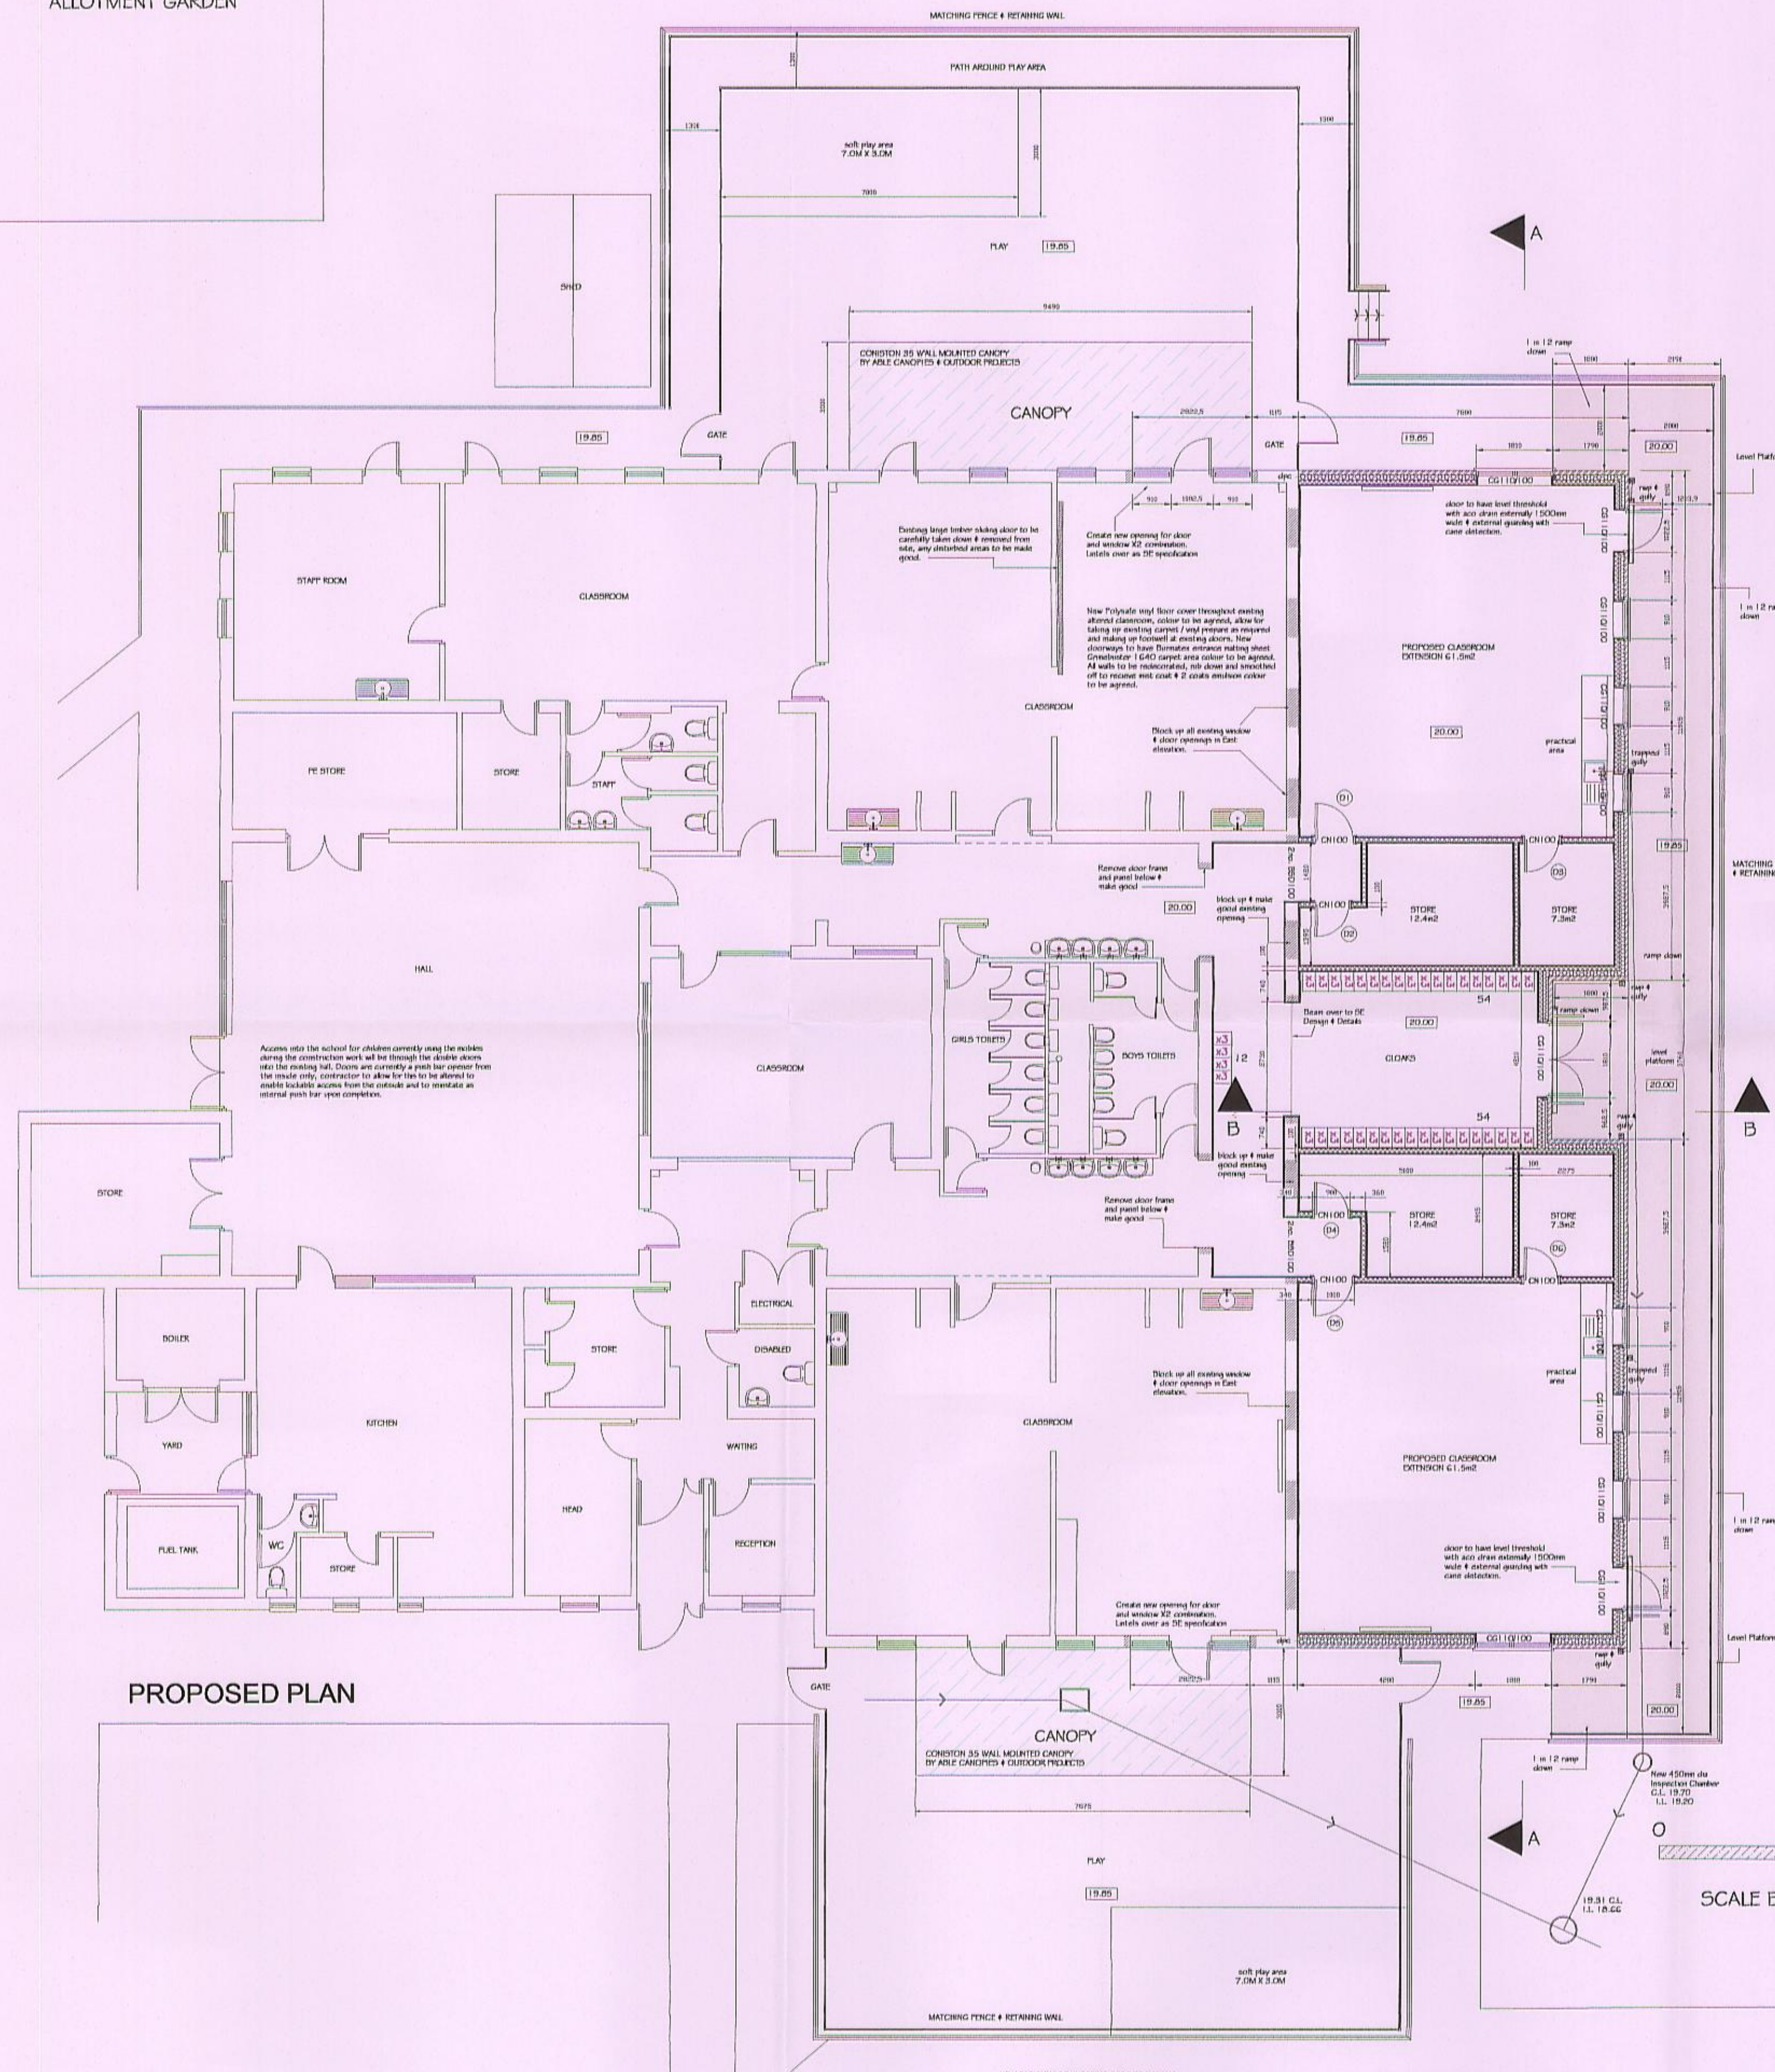

PROPOSED PLAN

SCALE BAR M

REVISION A November 2019:-
Additional window to each classroom in
East elevation

WREXHAM COUNTY BOROUGH COUNCIL			
STEPHEN T. BAYLEY HEAD OF PLANNING AND ECONOMY DEPARTMENT HUTTEN ROAD, WREXHAM, LL13 7TL Tel: 01978 318021			
Project: Ysgol Cynnddlw, New Road, Llangollen, Glyn Ceinog, LL20 7HH Proposed Extension			
Detail: Proposed Floor Plan			
Drawn/Checked: PW	Date: November 2019	AutoCad File Ref:	
Scale: 1:100 at A1	Project No: PD2019/02	Dwg No: 04	Rev: A