



All Dimensions & Levels to be checked and verified by the contractor prior to works commencing. Do not scale this drawing

Any errors to be reported to the Contract Administrator immediately

The copyright of this drawing and design is vested in the Architectural Design Services company and must not be copied or reproduced without written consent

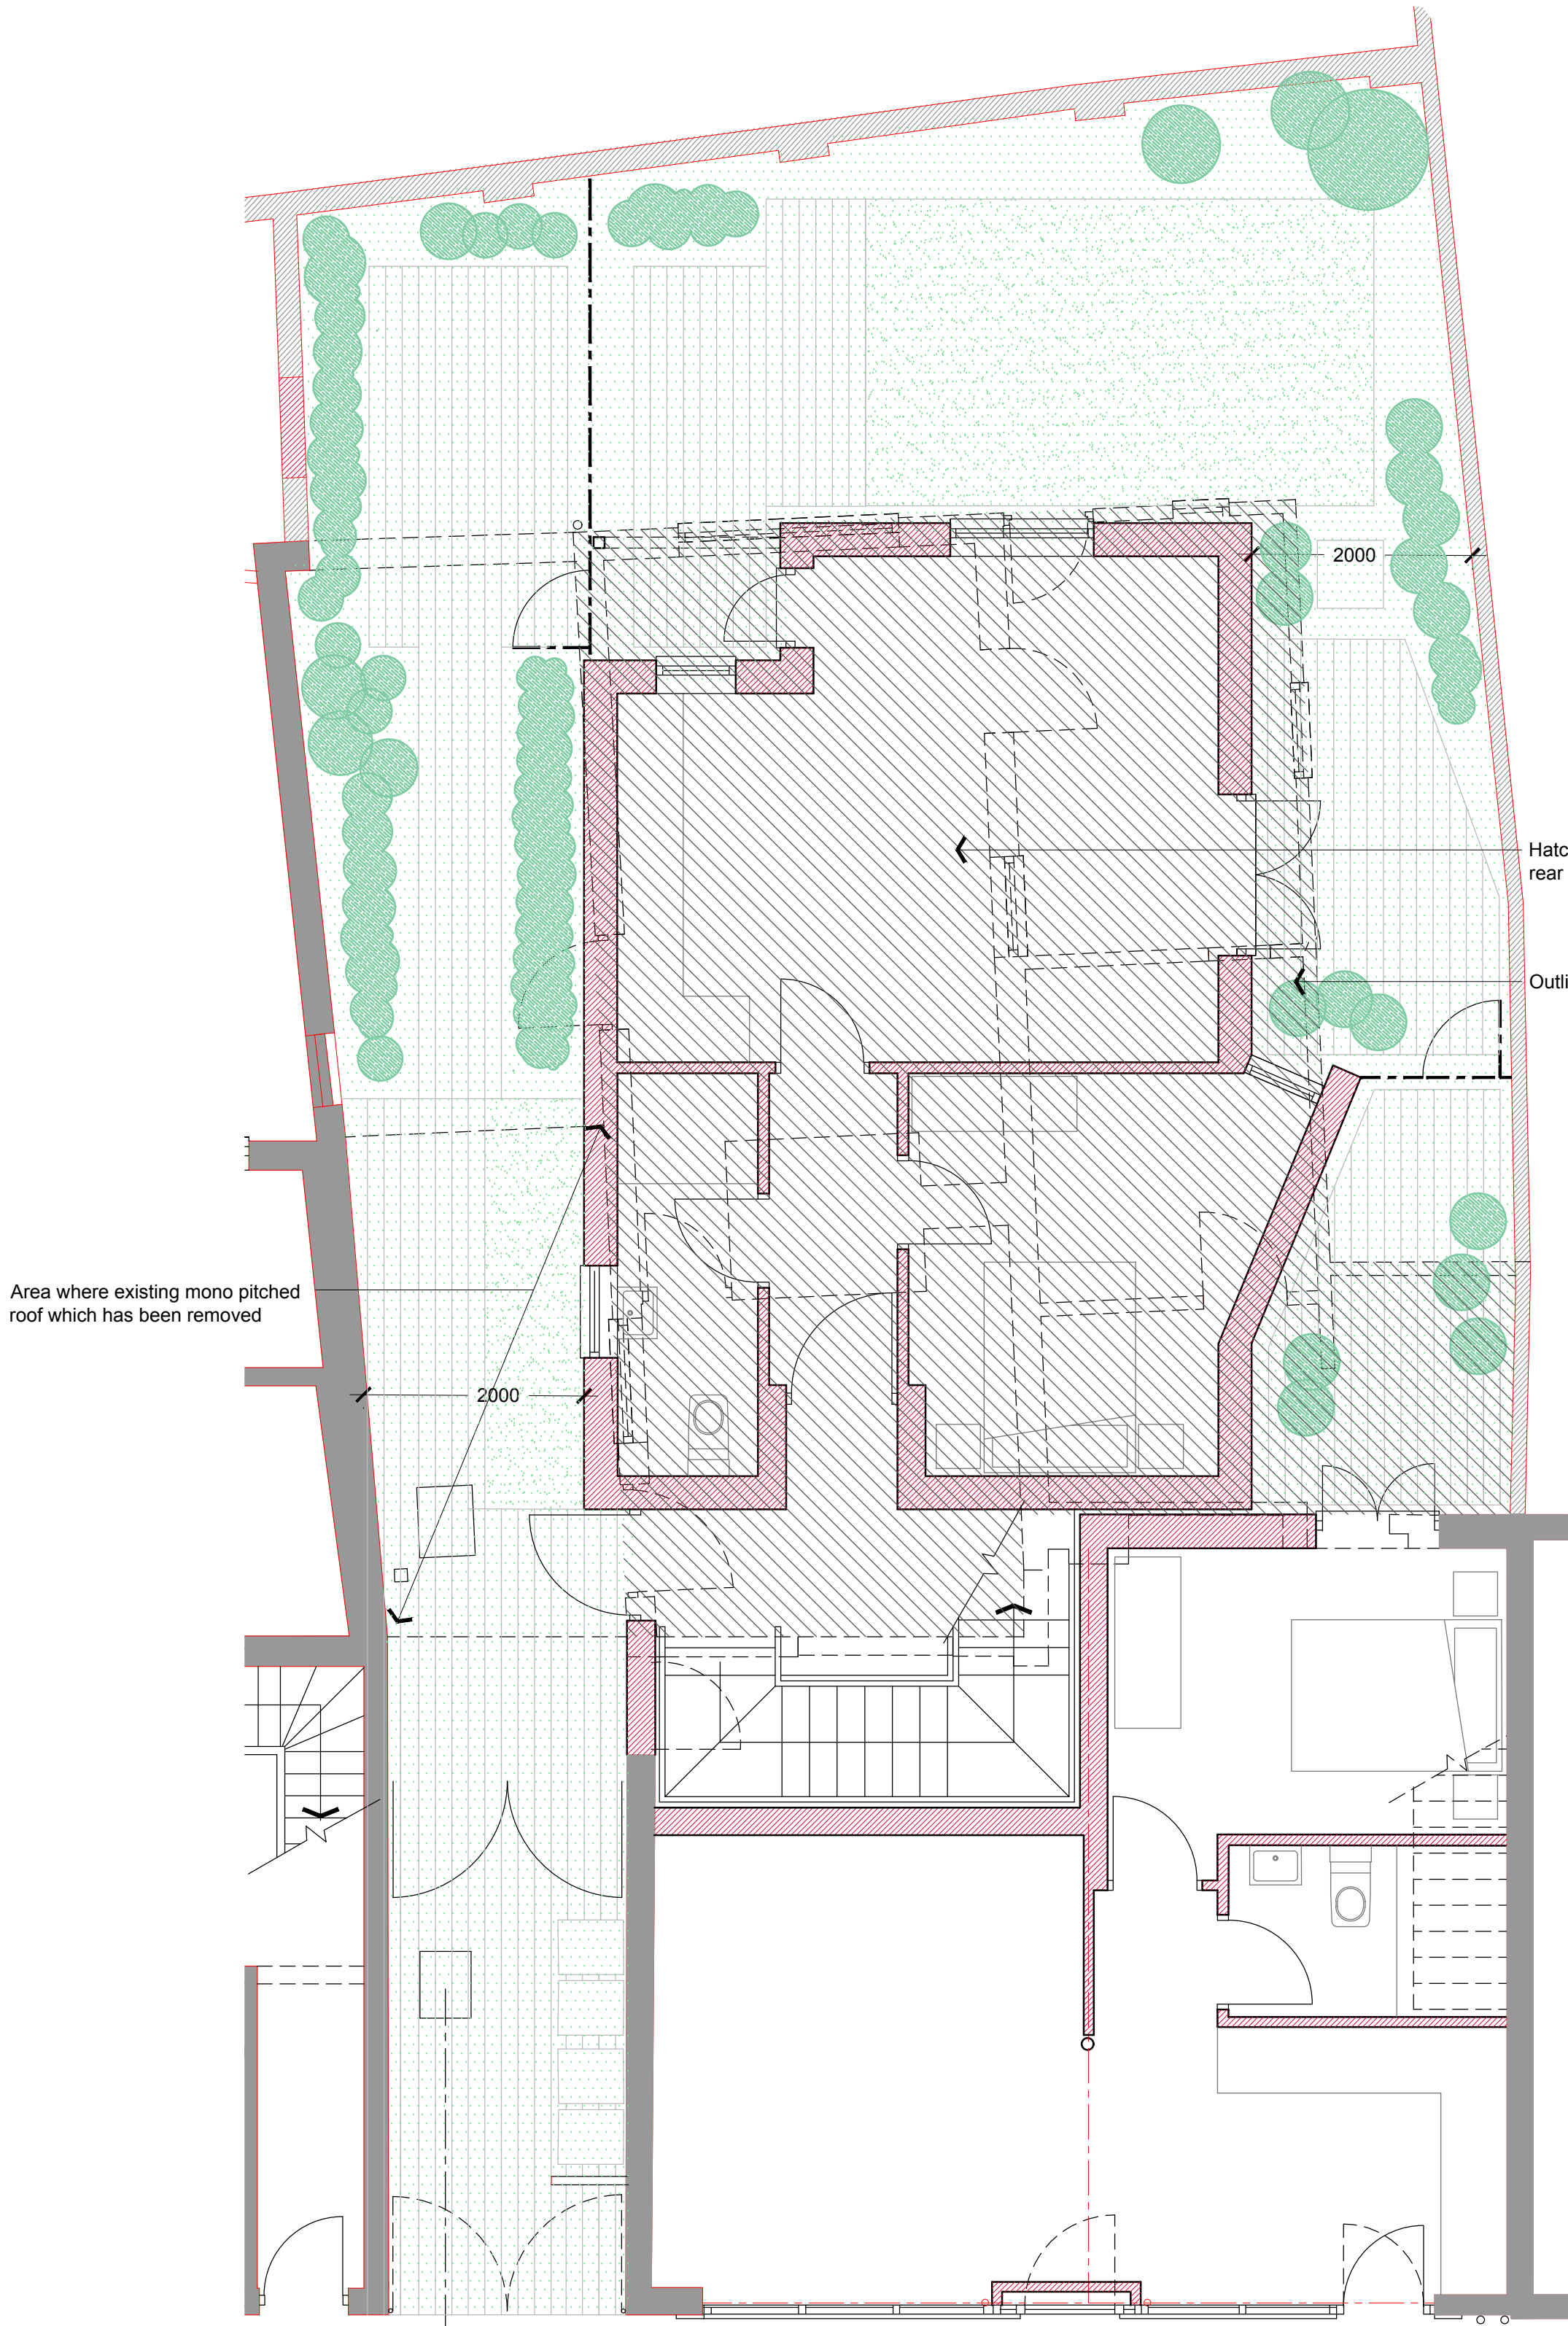

GROUND FLOOR PLAN AS PROPOSED 1:50

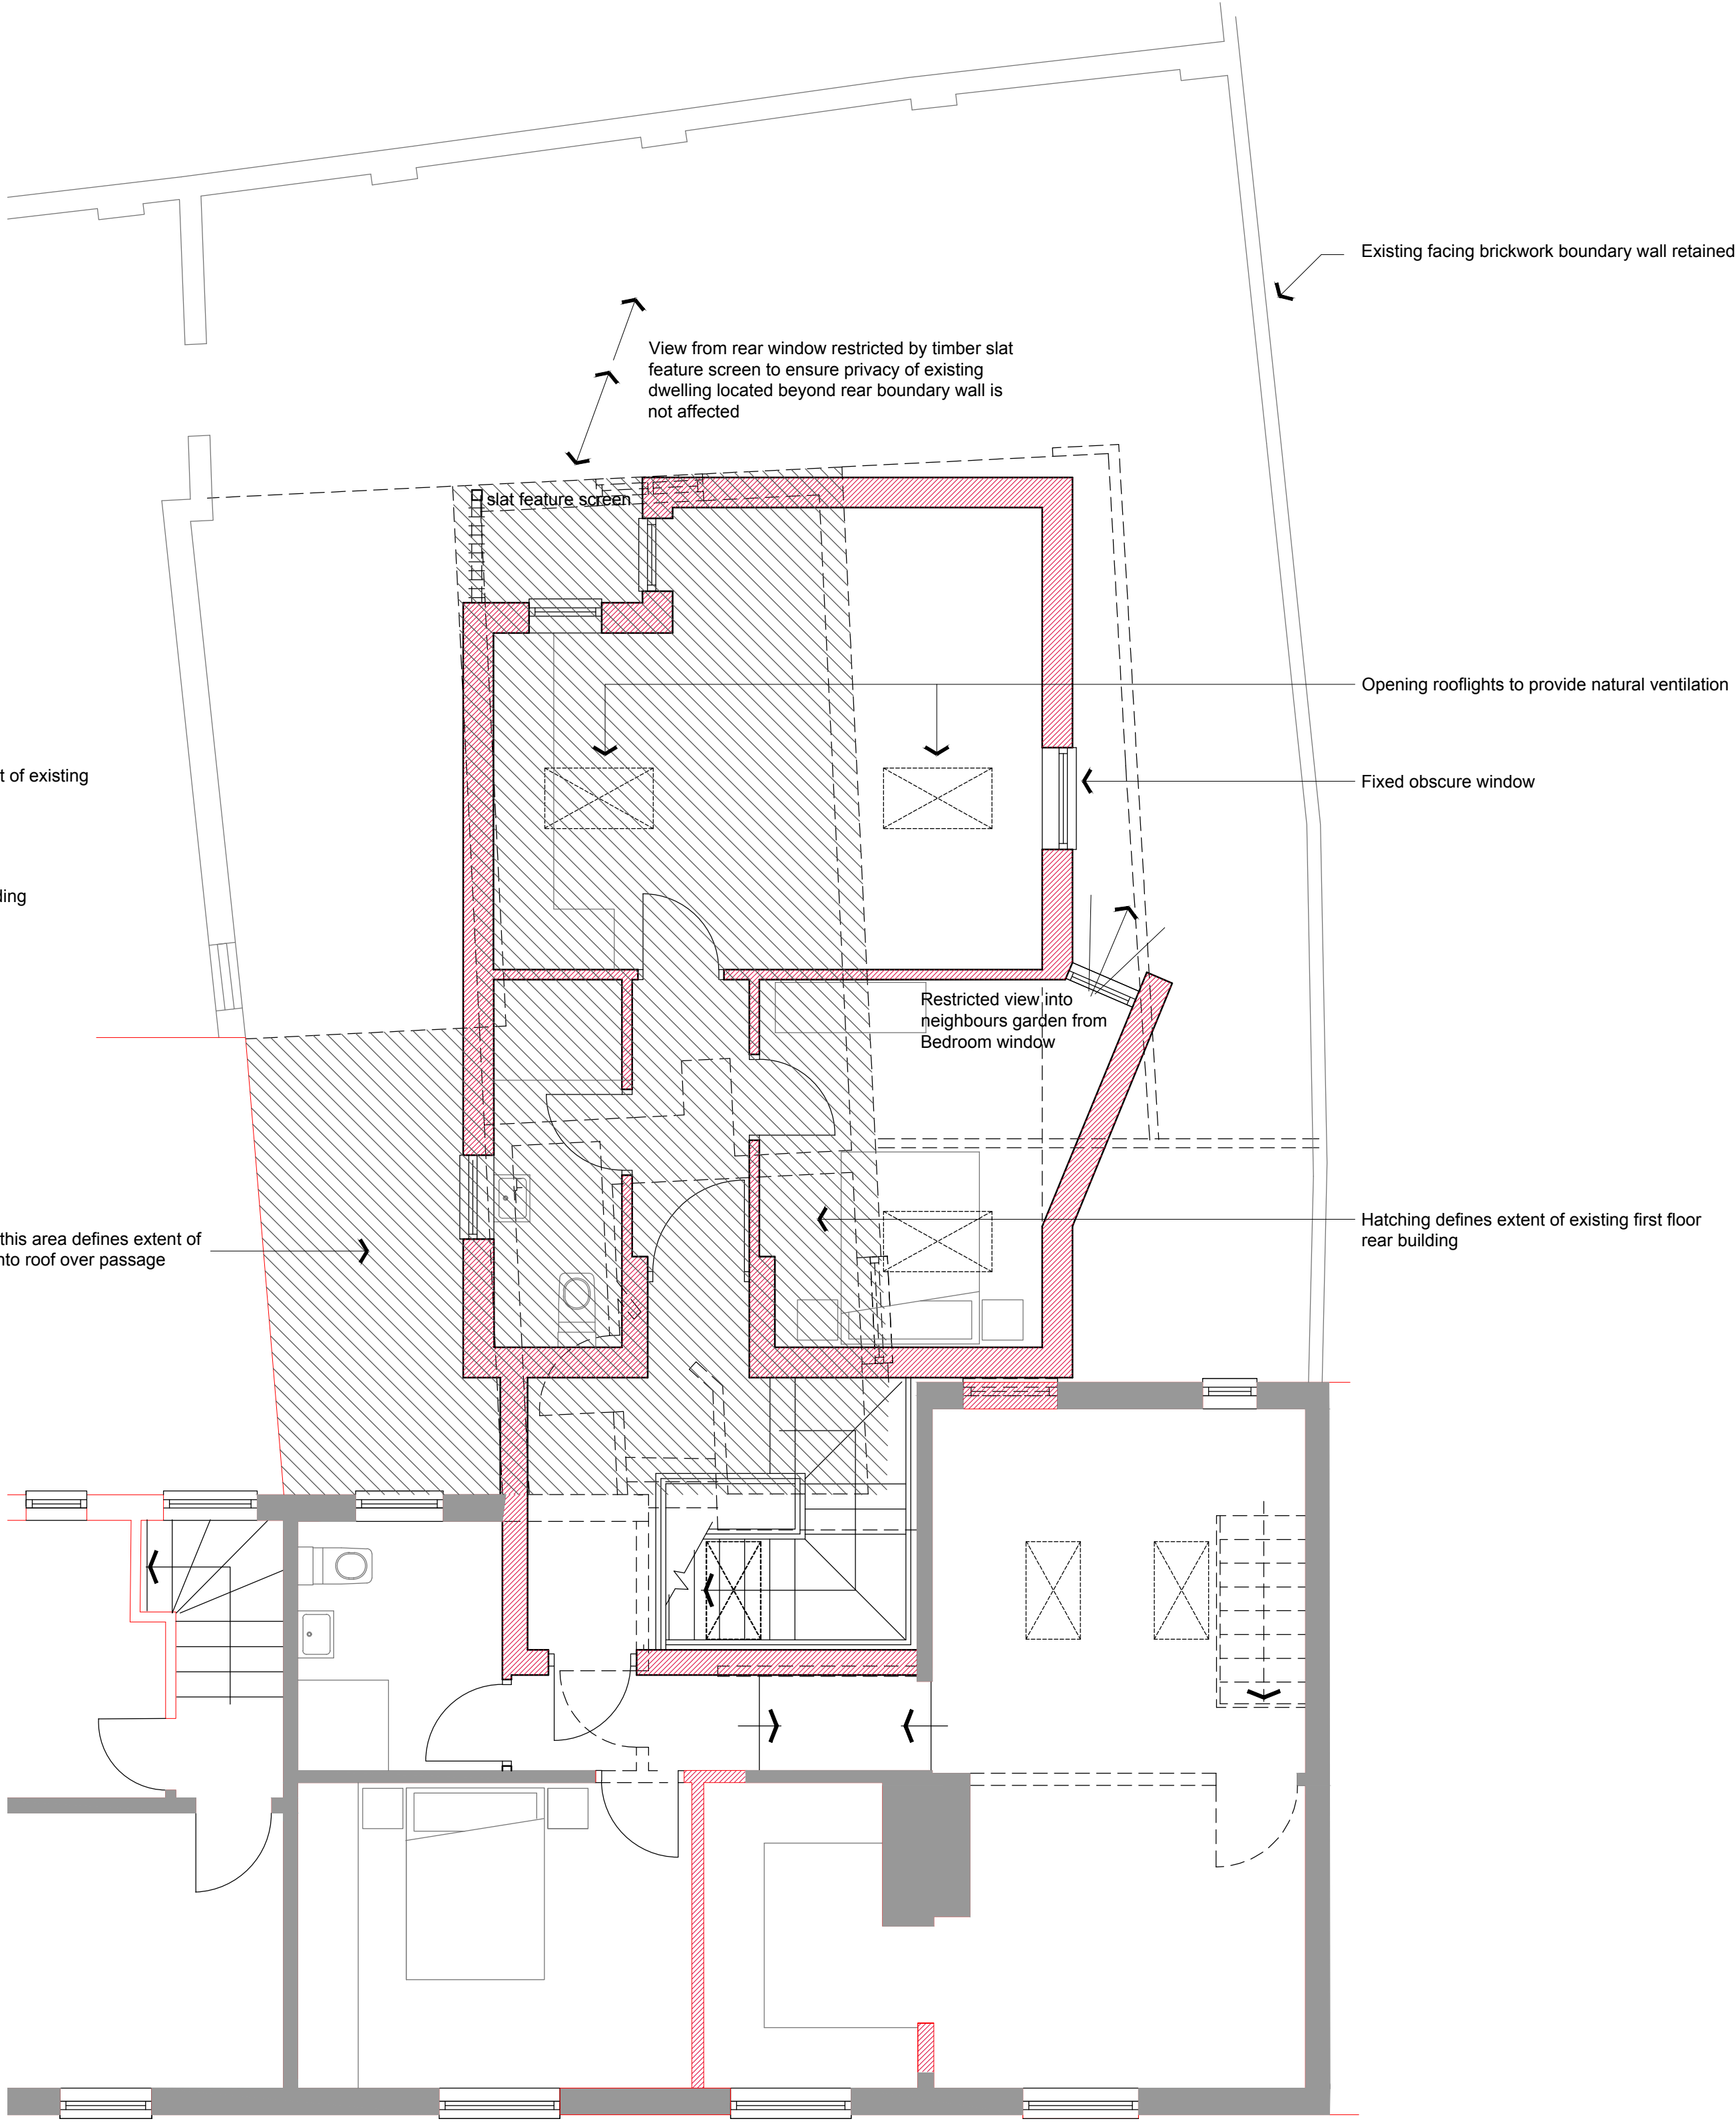

FIRST FLOOR PLAN AS PROPOSED 1:50

revision	description	date
A	Redesigned to reflect planners comments	03.06.19

client
SALINGER REED Ltd.

project
PROPOSED EXTENSION AND
INTERNAL ALTERATIONS

location
4, HIGH STREET
OVERTON

title
IMPACT OF EXTENSION ON
NEIGHBORING PROPERTIES

drawn by SAL	date MAY 2019	checked
-----------------	------------------	---------

scale
1 : 50 @ A1

drawing 1383: 17	revision A
---------------------	---------------

issue
Planning

DESIGN²¹
architecture

07891 521 219 www.design-21.co.uk
1, Spark Terrace - Stoke,On,Trent - ST4 7QA