



Front Elevation

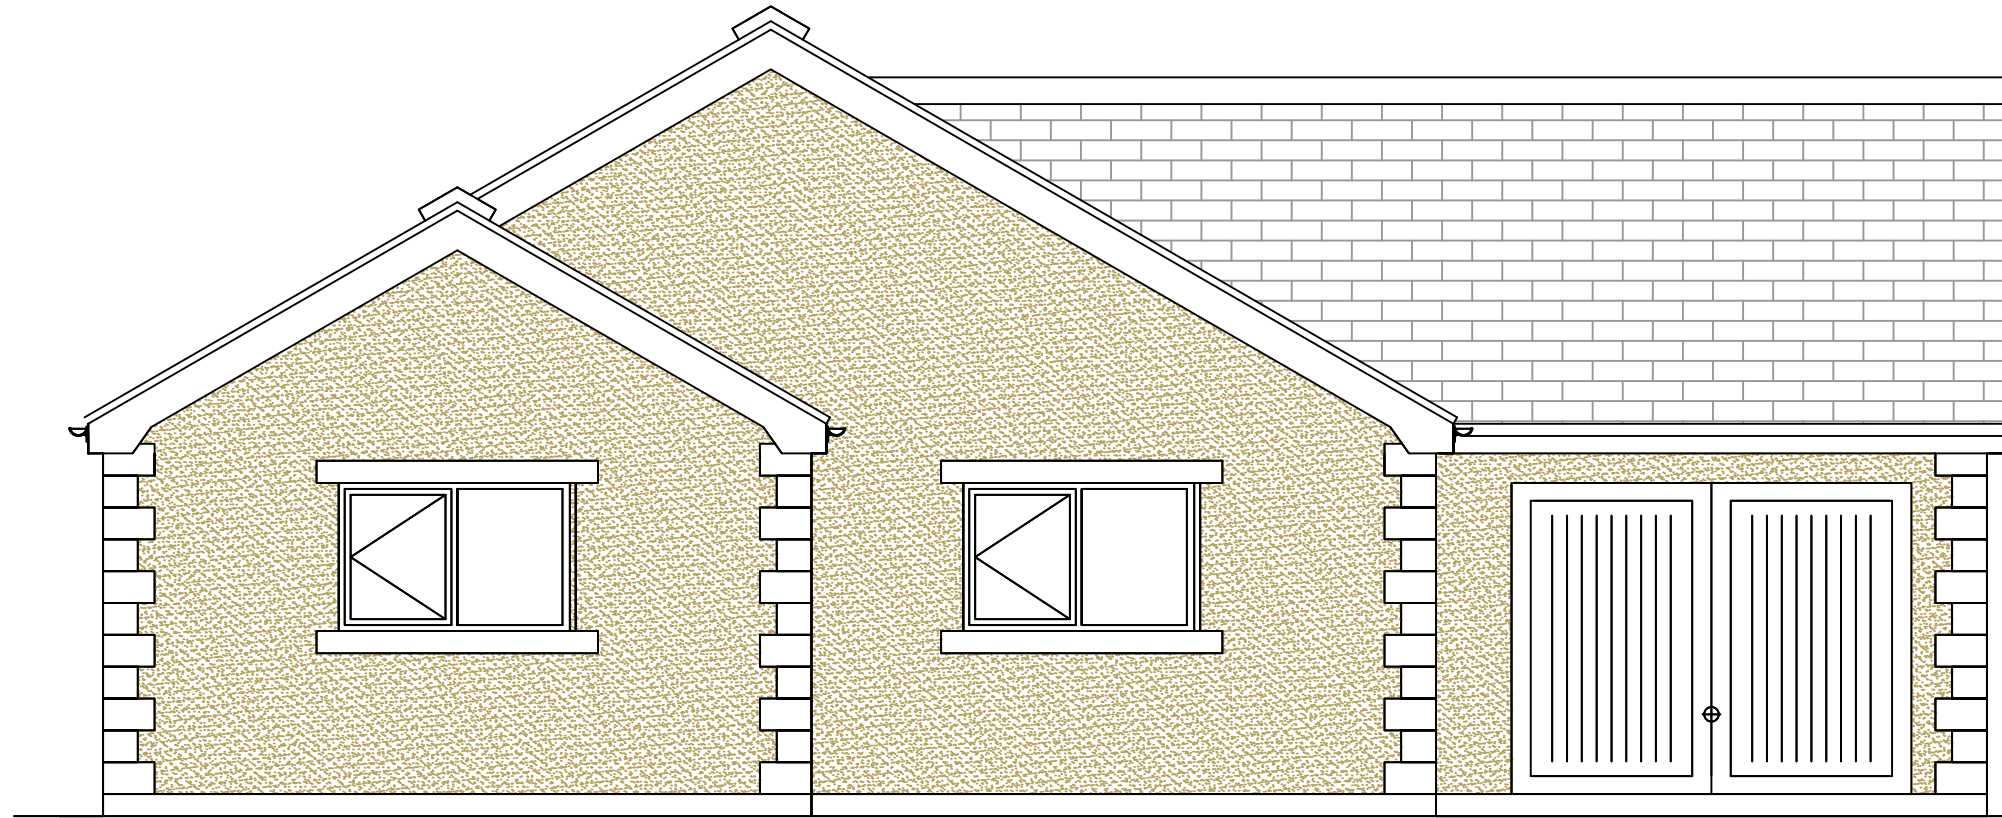


Rear Elevation

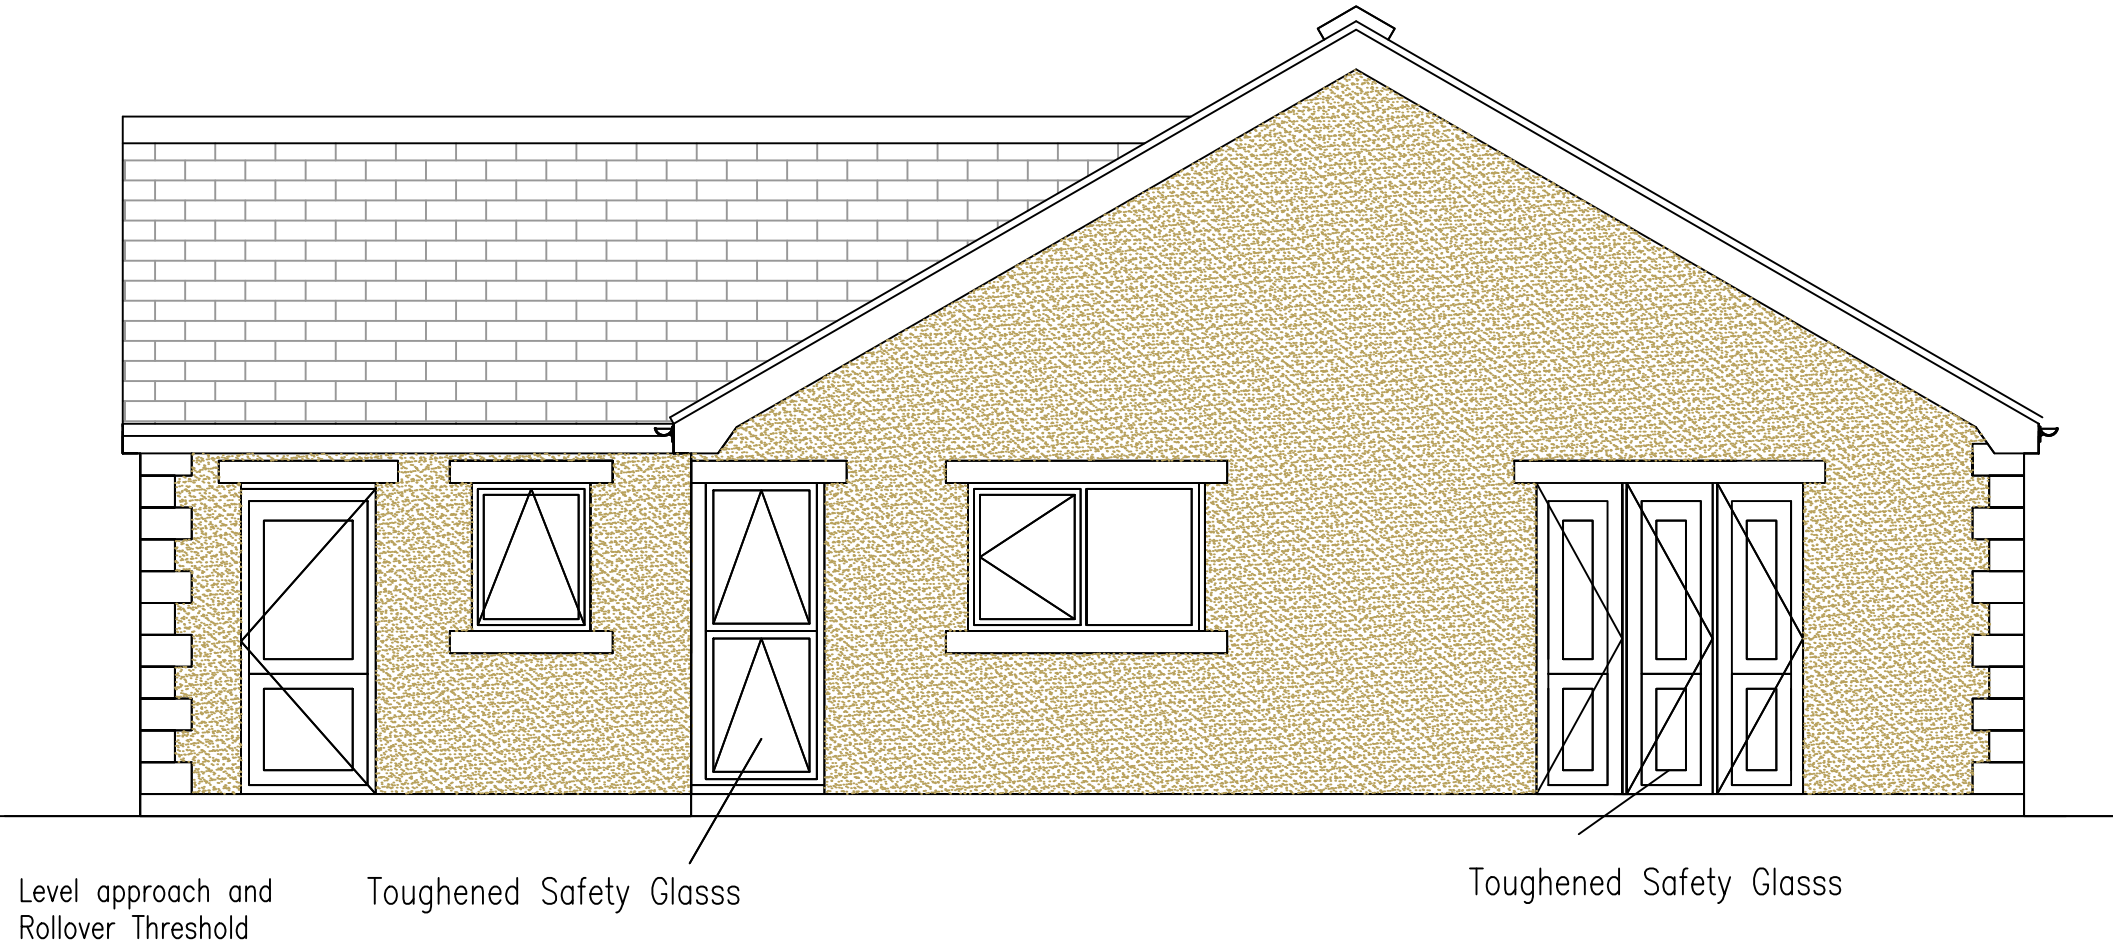


Left Elevation




Right Elevation

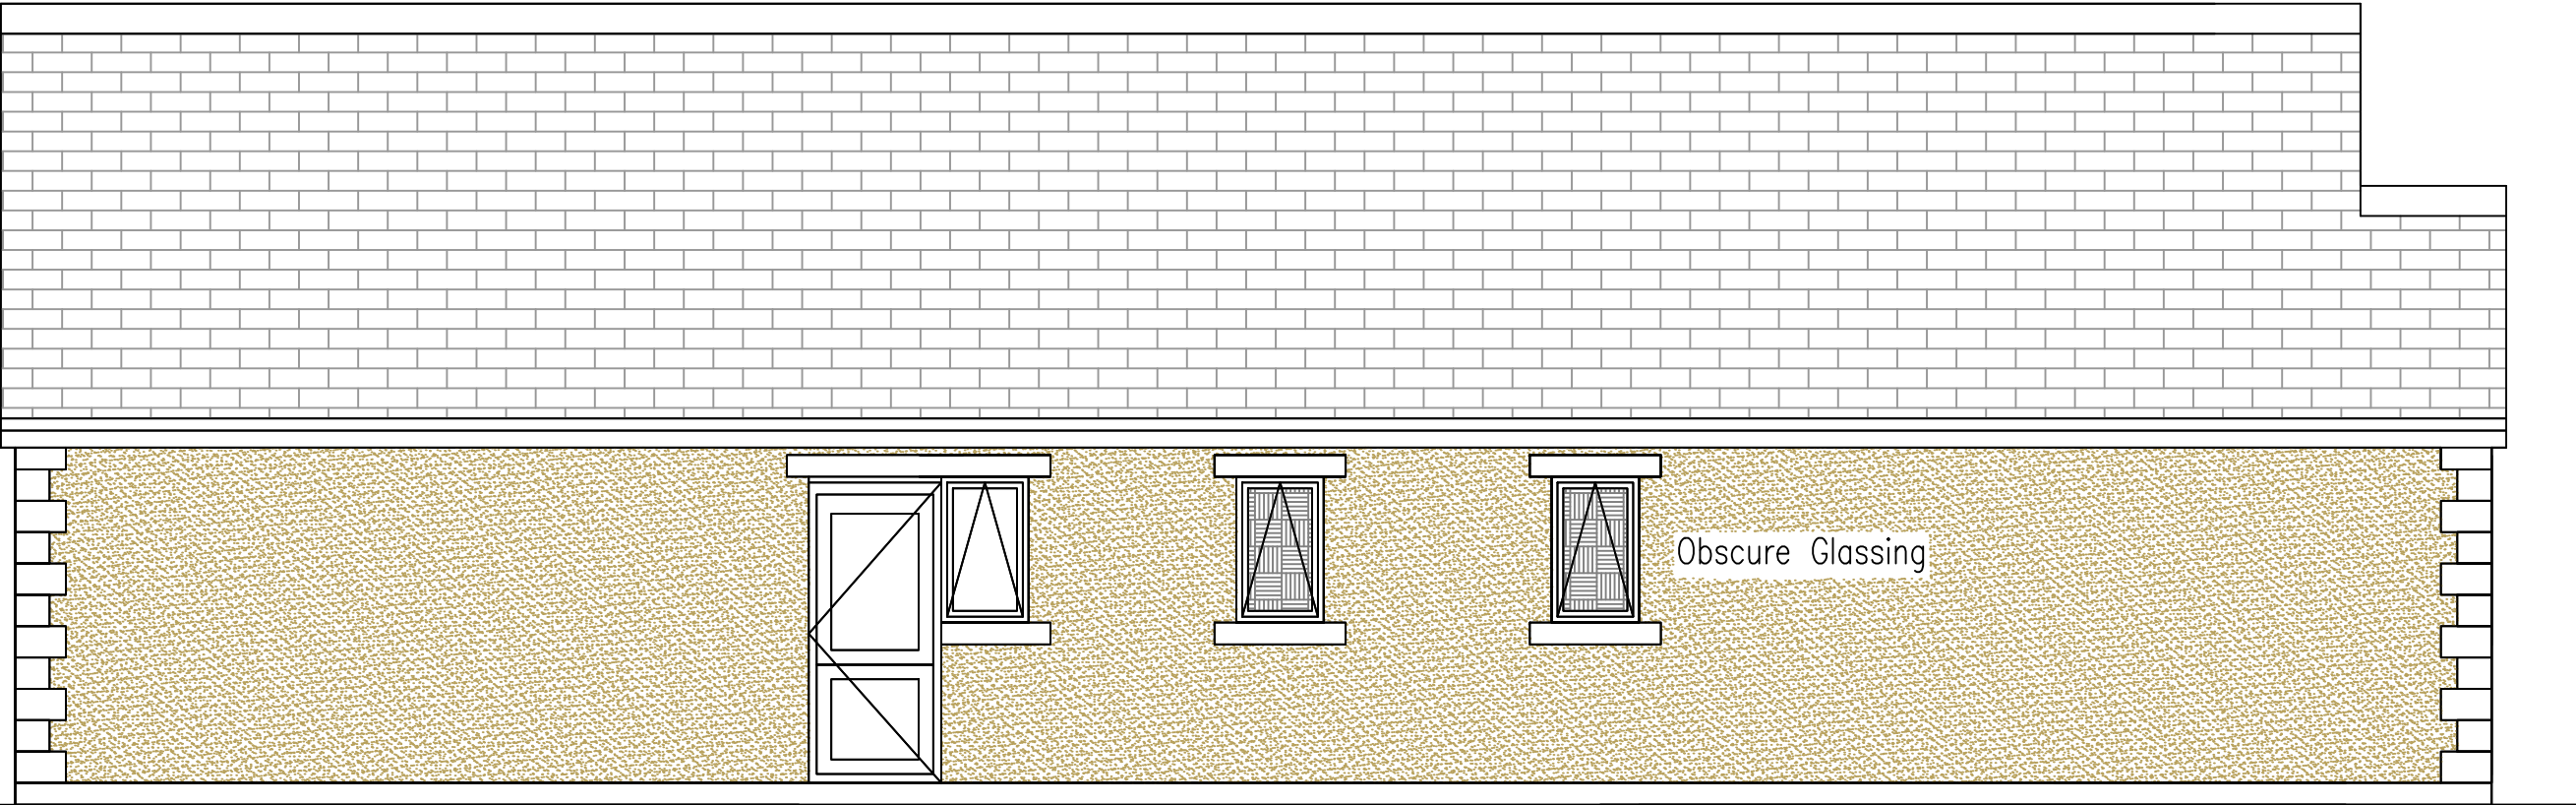


SECTION

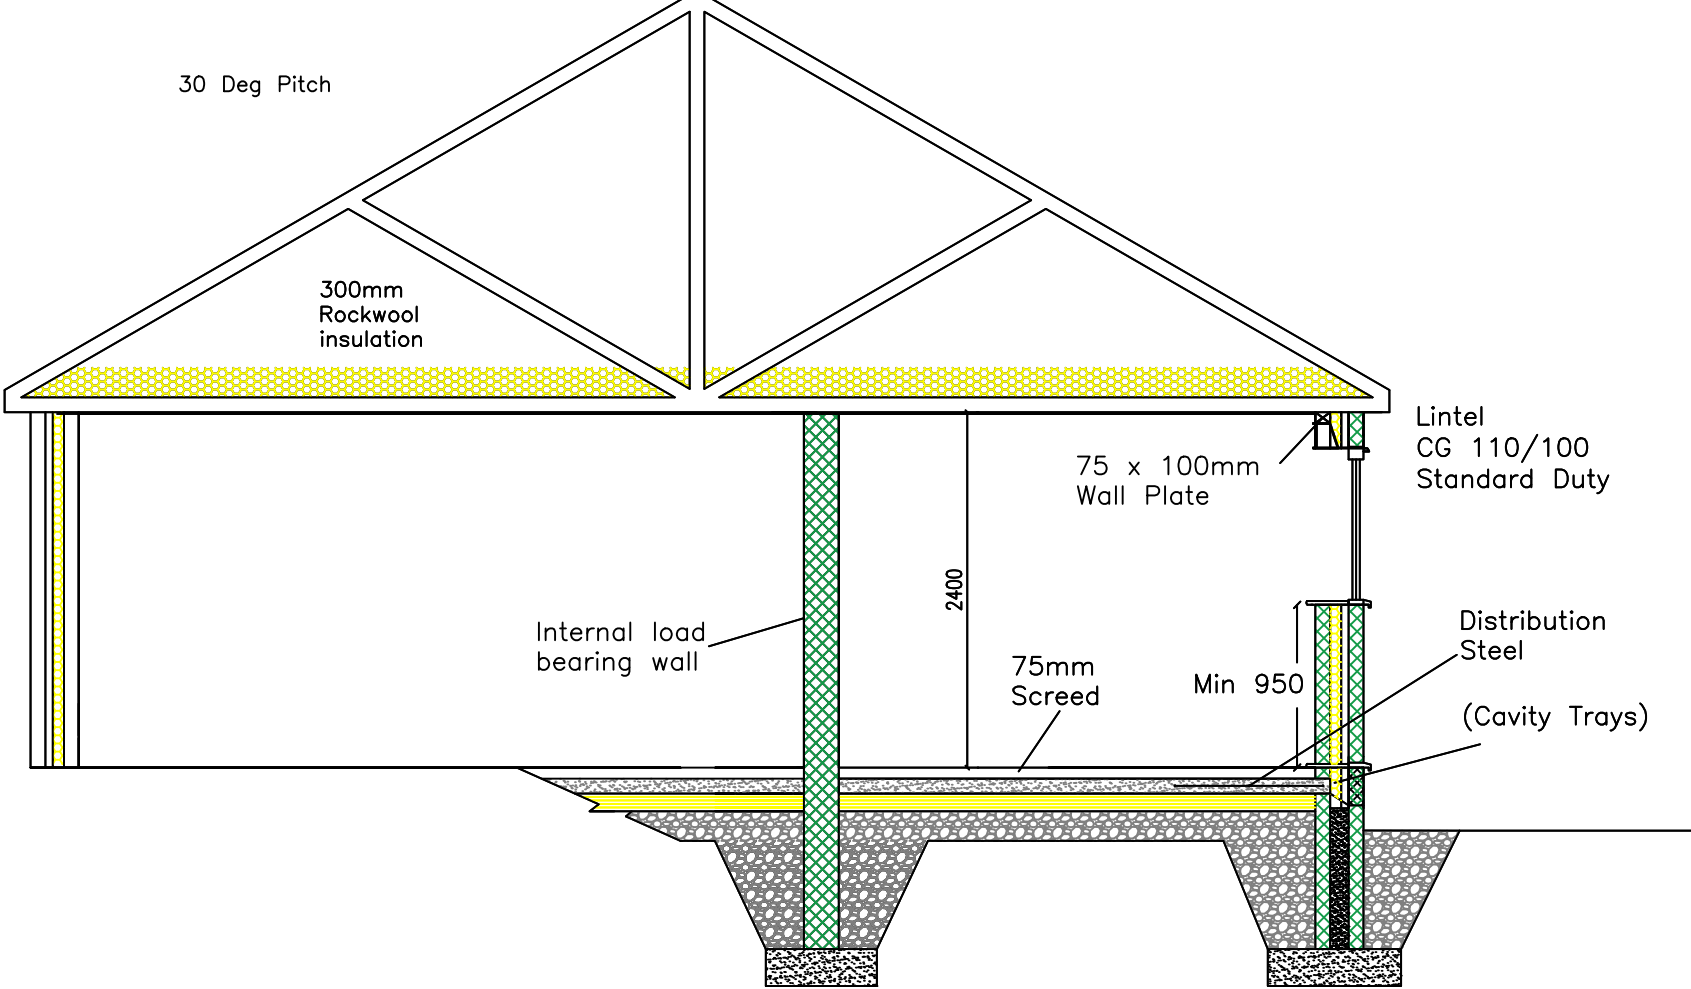

RADON SUMP

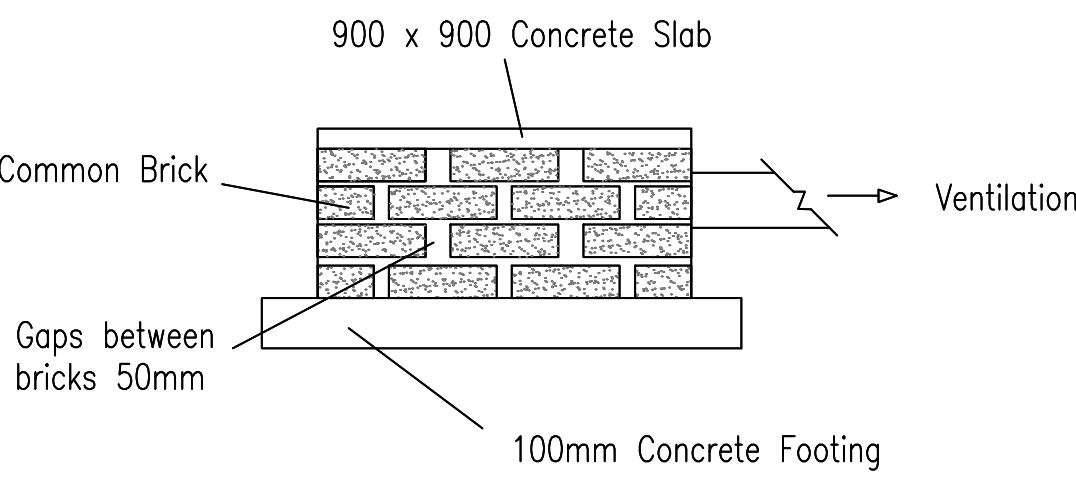

RADON DETAIL

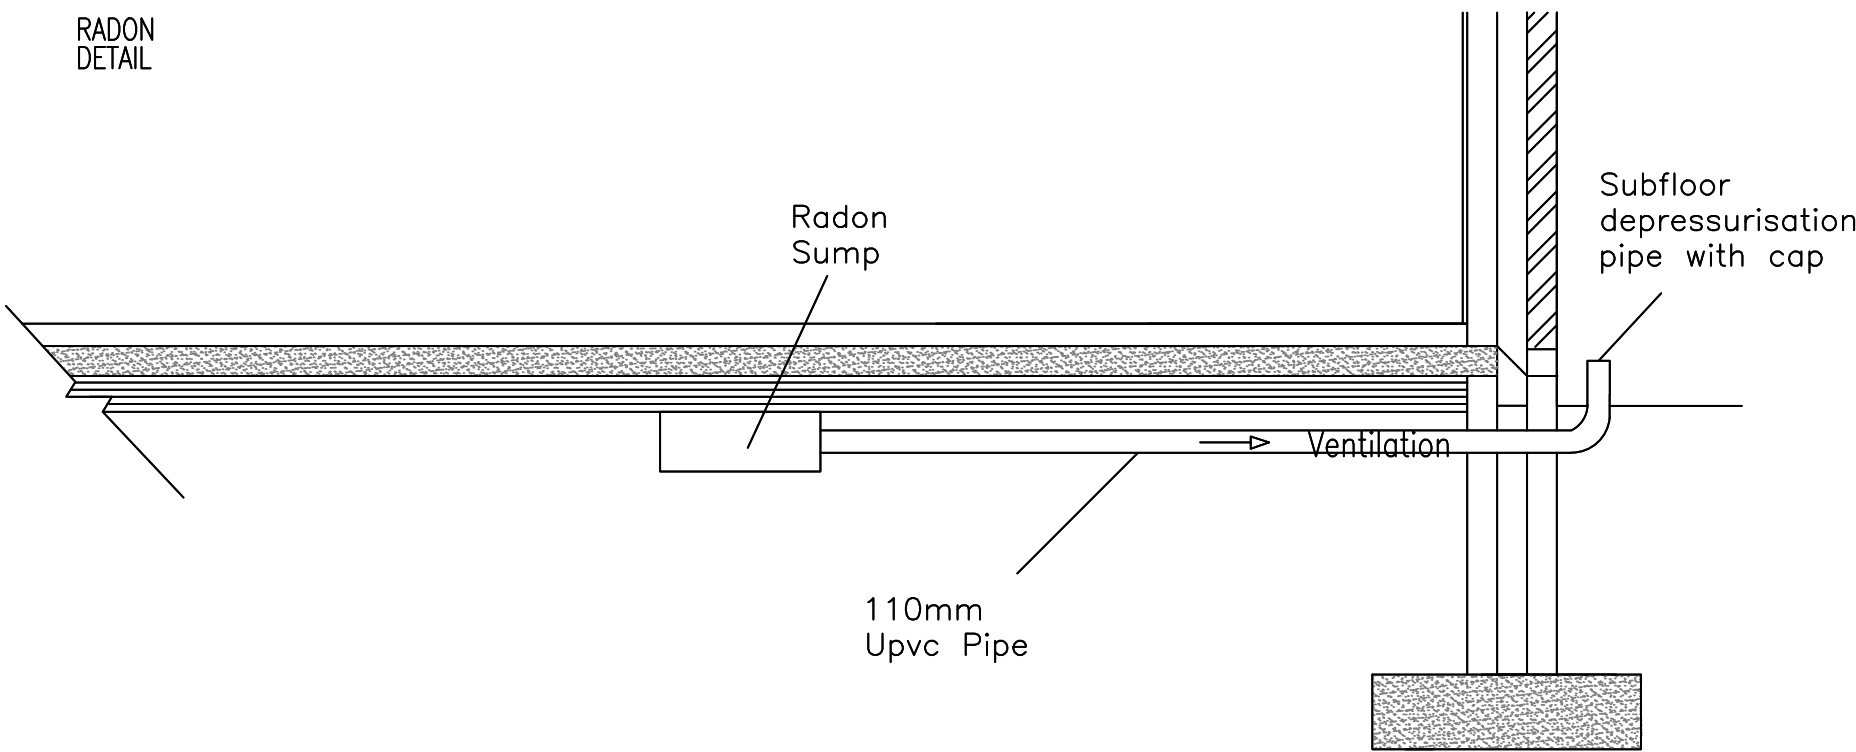

Address: Morfa, Bowers Road, Acrefair

Detail: Plot 1
Plans

Scale: 1:50