



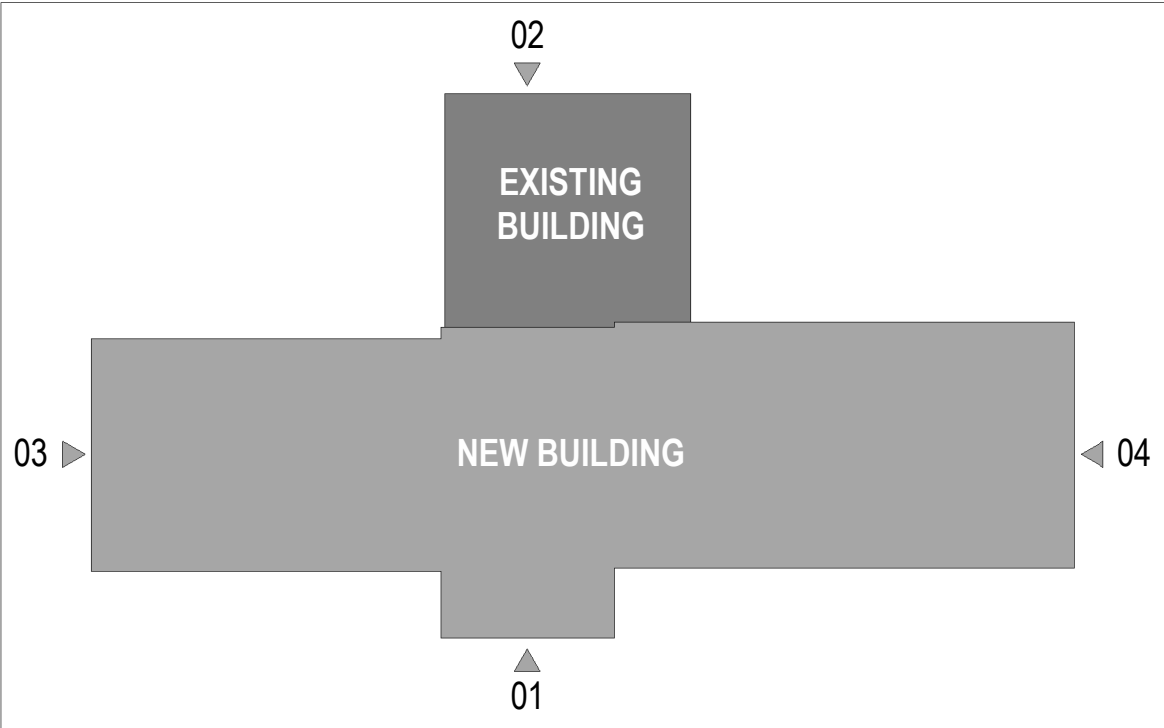

KEY PLAN
1 : 500

MATERIALS KEY

1. Masonry brick plinth to perimeter of building. Exact specification to be agreed. Mortar colour to be agreed.
2. Powder coated double glazed aluminium curtain walling units (incl. entrance door) in a grey colour with fixed glazing panels. Design of curtain walling to be agreed. All transoms and mullions to have square edges. Exact colour of frames to be agreed.
3. Back painted glass spandrel panel to curtain walling units. Colour to be dark grey; exact colour to be agreed.
4. Projecting corten metal rainscreen cladding. Cladding to be made up of solid panels and boxed rectangular fins. Cladding to have secret fix system back to building.
5. Semi-opaque coloured glazing within curtain walling system to create lightbox effect to feature tower. Glass to have etched or fritted finish to provide semi-opaque finish; exact finish and colour to be agreed.
6. Aluminium double glazed entrance door within curtain walling units. Colour to match curtain walling.
7. Balustrade to external terrace. Design and finish to be agreed.
8. Projecting glazed fins fixed to face of curtain walling. Colour to be agreed.
9. External building signage of University's branding. Shown indicatively only; design to be agreed.
10. External ground level. Landscaping to Landscape Designer's information.
11. Indicative privacy treatment to glazing; requirement / design to be agreed. General manifestation not shown.

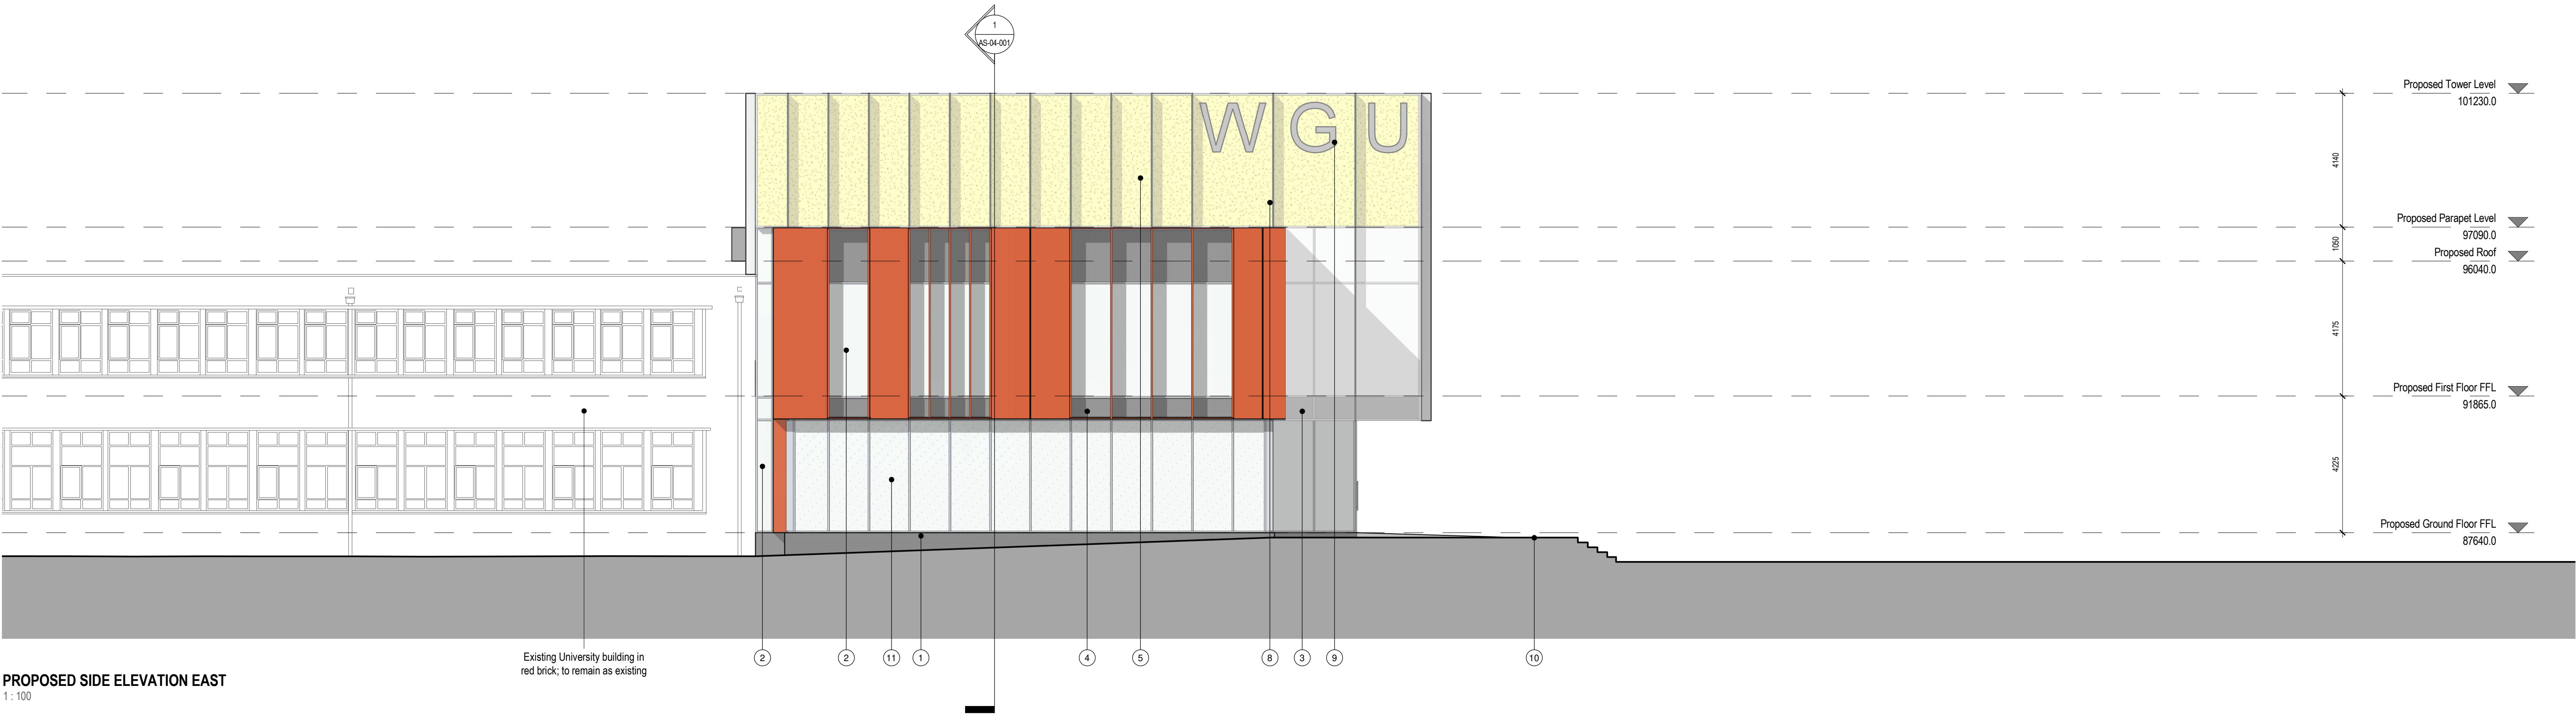

PROPOSED SIDE ELEVATION EAST
1 : 100

GENERAL NOTES:

DAY Architectural Ltd accepts no responsibility for any costs, losses or claims whatsoever arising from these drawings, specifications and related documents unless there is full compliance with the Client or any unauthorised user of the following:

- 1 All boundaries, dimensions and levels are to be checked on site before construction and any discrepancies reported to the Architect / Designer.
- 2 Partial Service: Any discrepancies with site or other information is to be advised to the Architect / Designer and direction and / or approval is to be sought before the implementation of the detail.
- 3 Block and site plans are reproduced under license from the Ordnance Survey.
- 4 Do not scale this drawing.
- 5 For the purpose of coordination, all relevant parties must check this information prior to implementation and report any discrepancies to the Architect / Designer.

REV	DESCRIPTION	DATE	REV BY	CHKD BY
A	Issued for Planning	18.04.19	MG	

CLIENT
Wrexham Glyndwr University

PROJECT
Campus 2025 - Learning Gateway Building

DRAWING
PROPOSED ELEVATION 03

SCALE
As indicated

DATE
10.04.19

DAY DRAWING No.
AE-04-003

PAPER SIZE
A1

DRAWN BY
MG

REVISION
A

PROJECT No.
841-19

DRAWING STATUS

INFORMATION

Information contained on this drawing is the sole copyright of
DAY Architectural Ltd and is not to be reproduced without their permission.

DAY

DAY Architectural Ltd.
Studio 1, Lancaster Buildings
77 Deansgate, Manchester, M3
2BW

T: 0161 834 9703
W: www.day-architectural.com