



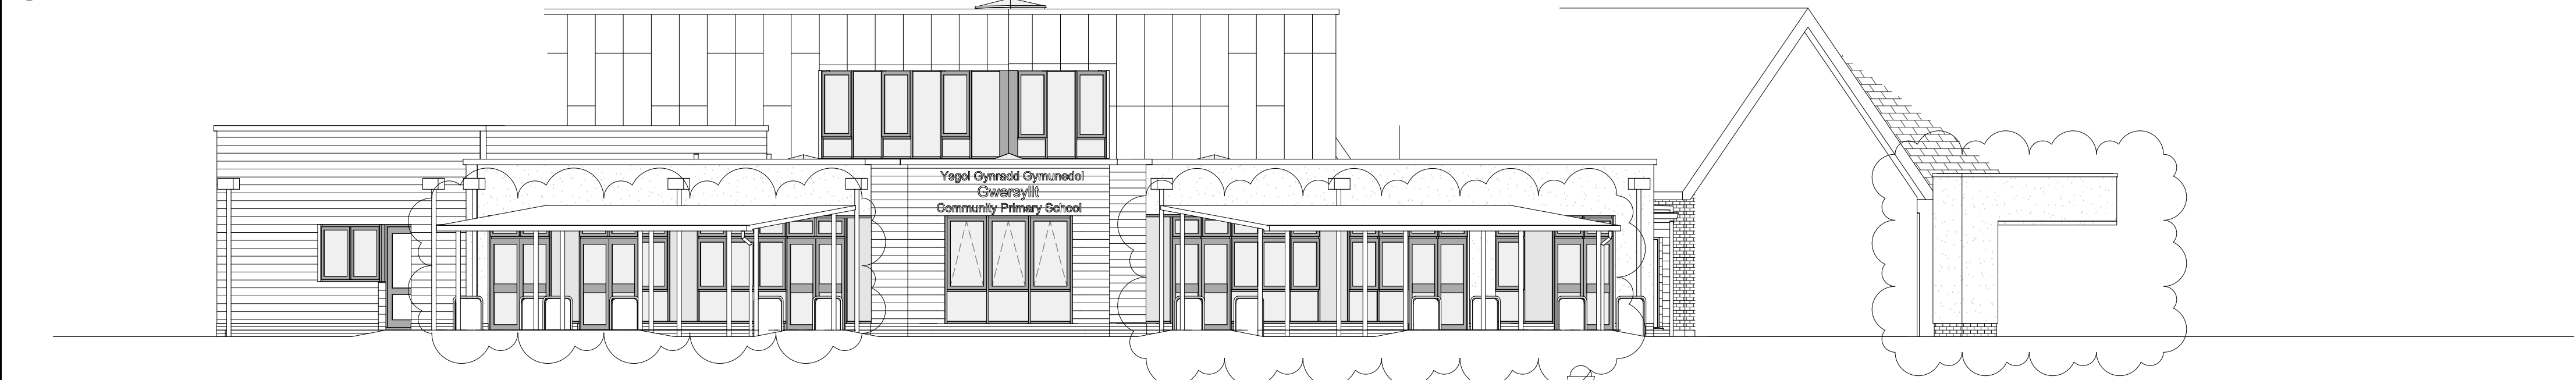

1 North East Elevation
1 : 100

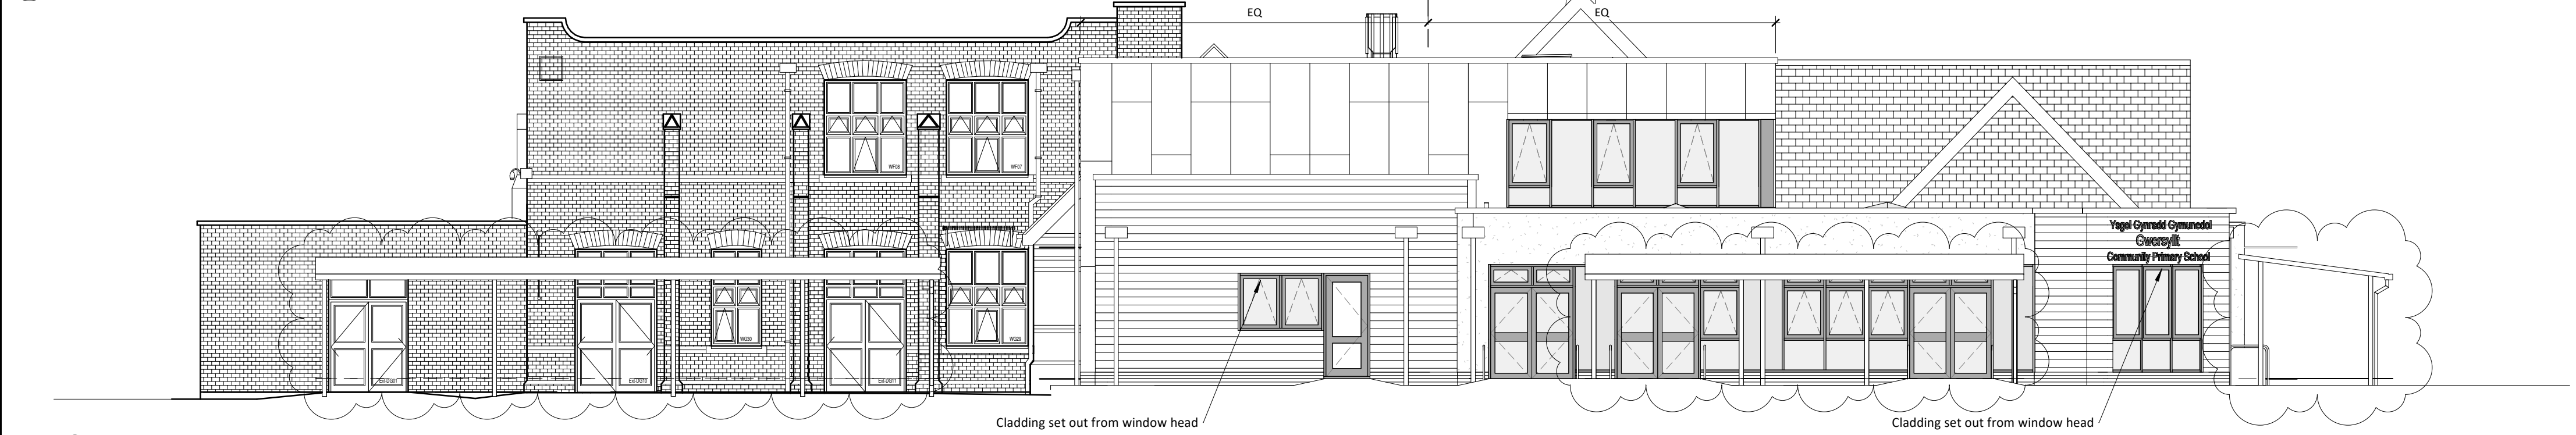

4 East Elevation
1 : 100



3 South East Elevation
1 : 100



5 Proposed North West Elevation
1 : 100



2 South West Elevation
1 : 100

- General Notes
1. Contractor to verify all dimensions and check level datums on site
 2. All of the designs are the sole property of TACP Architects Ltd and may not be used without their written agreement
 3. All prints, specifications and their copyright are the property of TACP Architects Ltd
 4. Do not scale off drawings
 5. All dimensions shall be checked on site before commencement of shop drawings, manufacture and all discrepancies must be reported to TACP Architects Ltd

- KEY
1. Horizontal Rainscreen Cladding - Trespa Pura Siberian Larch (or similar)
 2. Rainscreen Cladding - Trespa Meteor Urban Grey (metallic) M51.0.2 and Trespa Meteor Mid Grey A21.5.1. Colours to be a 50% split
 3. Through colour render finish - Weber Off White (or similar)
 4. New glazing with varied opening windows, glazed and insulated solid panel configurations all to suit canopy support locations
 5. New doors with level threshold, hooped protection barriers where needed
 6. All new parapets to have Powder Coated aluminium copings
 7. Powder coated aluminium louvers to standard RAL colour
 8. Rainwater goods and hoppers Grey Powder Coated Aluminium
 9. New feature canopy over main entrance, all details and colours TBC
 10. New external canopy over play area, all details and colours TBC
 11. Roof mounted ventilation / lighting unit all to M+E Engineers details
 12. External access ladder with protection hoops
 13. Building mounted signage / logo, all details TBC
 14. All Existing windows to be removed and replaced with new windows
 15. Existing windows to be removed and openings bricked up
 16. Existing window removed and opening modified to suit new window configuration
 17. New window to new opening
 18. Existing window to be removed and opening modified to suit new doors
 19. New ramp / access steps not shown, refer to proposed site plans for locations

CONSTRUCTION ISSUE

Revisions					
Rev	Date	Description	By	Check	
L	08/06/2018	Building footprint reduced in size inbetween grid lines 05 and 06	MR	MG	
M	15/06/2018	Canopy Design Updated			
N	18/06/2018	Perimeter masonry upstand added as requested	MR	MG	
O	09/07/2018	External door to store changed to double	MR	MG	
C1	25/07/2018	Issued for Construction	MR	MG	
C2	07/08/2018	Drawing title changed, Note added as requested	MR	MG	
C3	30/10/2018	Alterations to infant classroom, external ramps to Junior classrooms omitted, Brise Soleil omitted	AJ	MG	
C4	09/08/2019	Window to infants 1/2 Classroom modified, Playground Canopies updated, Main entrance canopy updated	MR	MG	

Consultants

Client
Read Construction

Project Title
Gwersyllt Primary School

Drawing Title
Proposed Elevations (Overall)

Scale	Date	Drawn By	Checked By	Office
As indicated@A1	24/01/2018	MR	MG	Wrexham

Job Number	Drawing Number	Revision
17070-NB	GA-103	C4

TACP Architects Ltd
Pembroke House
Ellice Way, Wrexham Technology Park,
Wrexham, LL13 7YT
01978 291161

admin@tacparchitects.co.uk
www.tacparchitects.co.uk

Architecture • Interior Design • Healthcare Planning • Conservation • Masterplanning • Sustainable Design

