


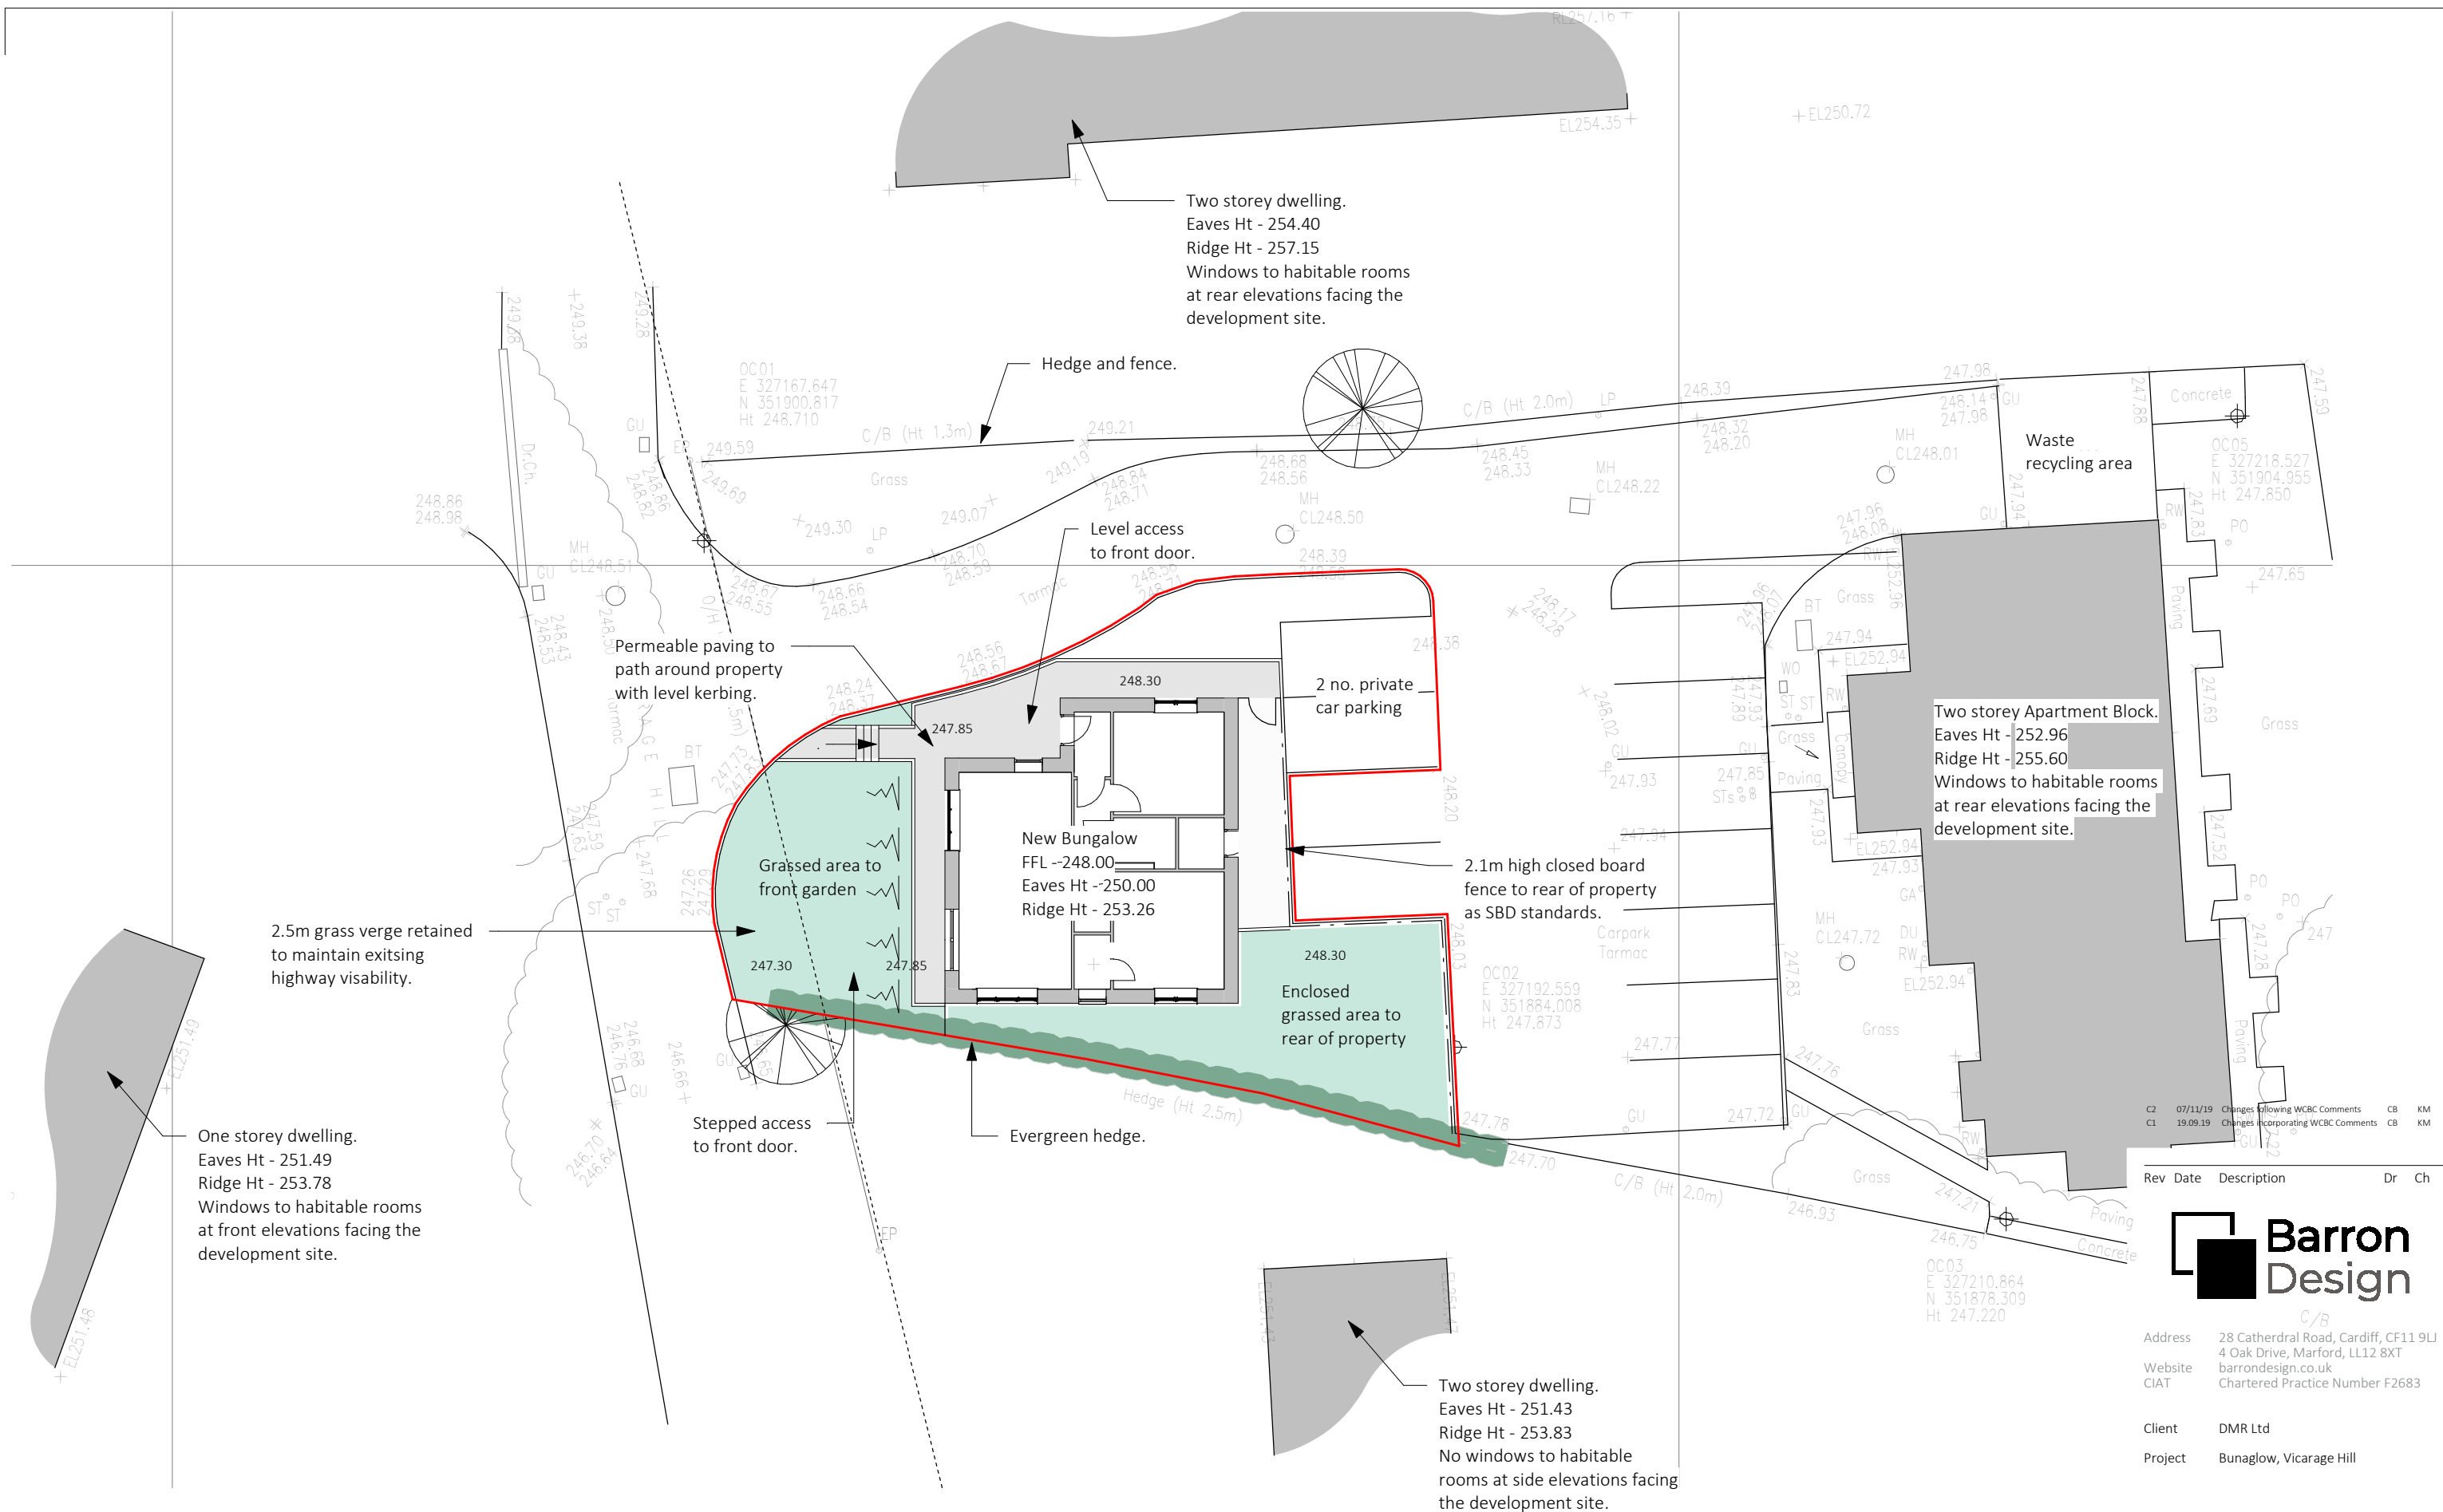

C2	07/11/19	Changes following WCBC Comments	CB	KM
C1	19.09.19	Changes incorporating WCBC Comments	CB	KM

Rev	Date	Description	Dr	Ch
-----	------	-------------	----	----



Address 28 Cathedral Road, Cardiff, CF11 9LJ
4 Oak Drive, Marford, LL12 8XT
Website barrondesign.co.uk
CIAT Chartered Practice Number F2683

Client DMR Ltd
Project Bunaglow, Vicarage Hill

Project No P578
Drawing Proposed Site Plan

Issue Status Planning
A3 1 : 200

Drawing No 200 Rev C2

1 Proposed Site Plan

1 : 200