


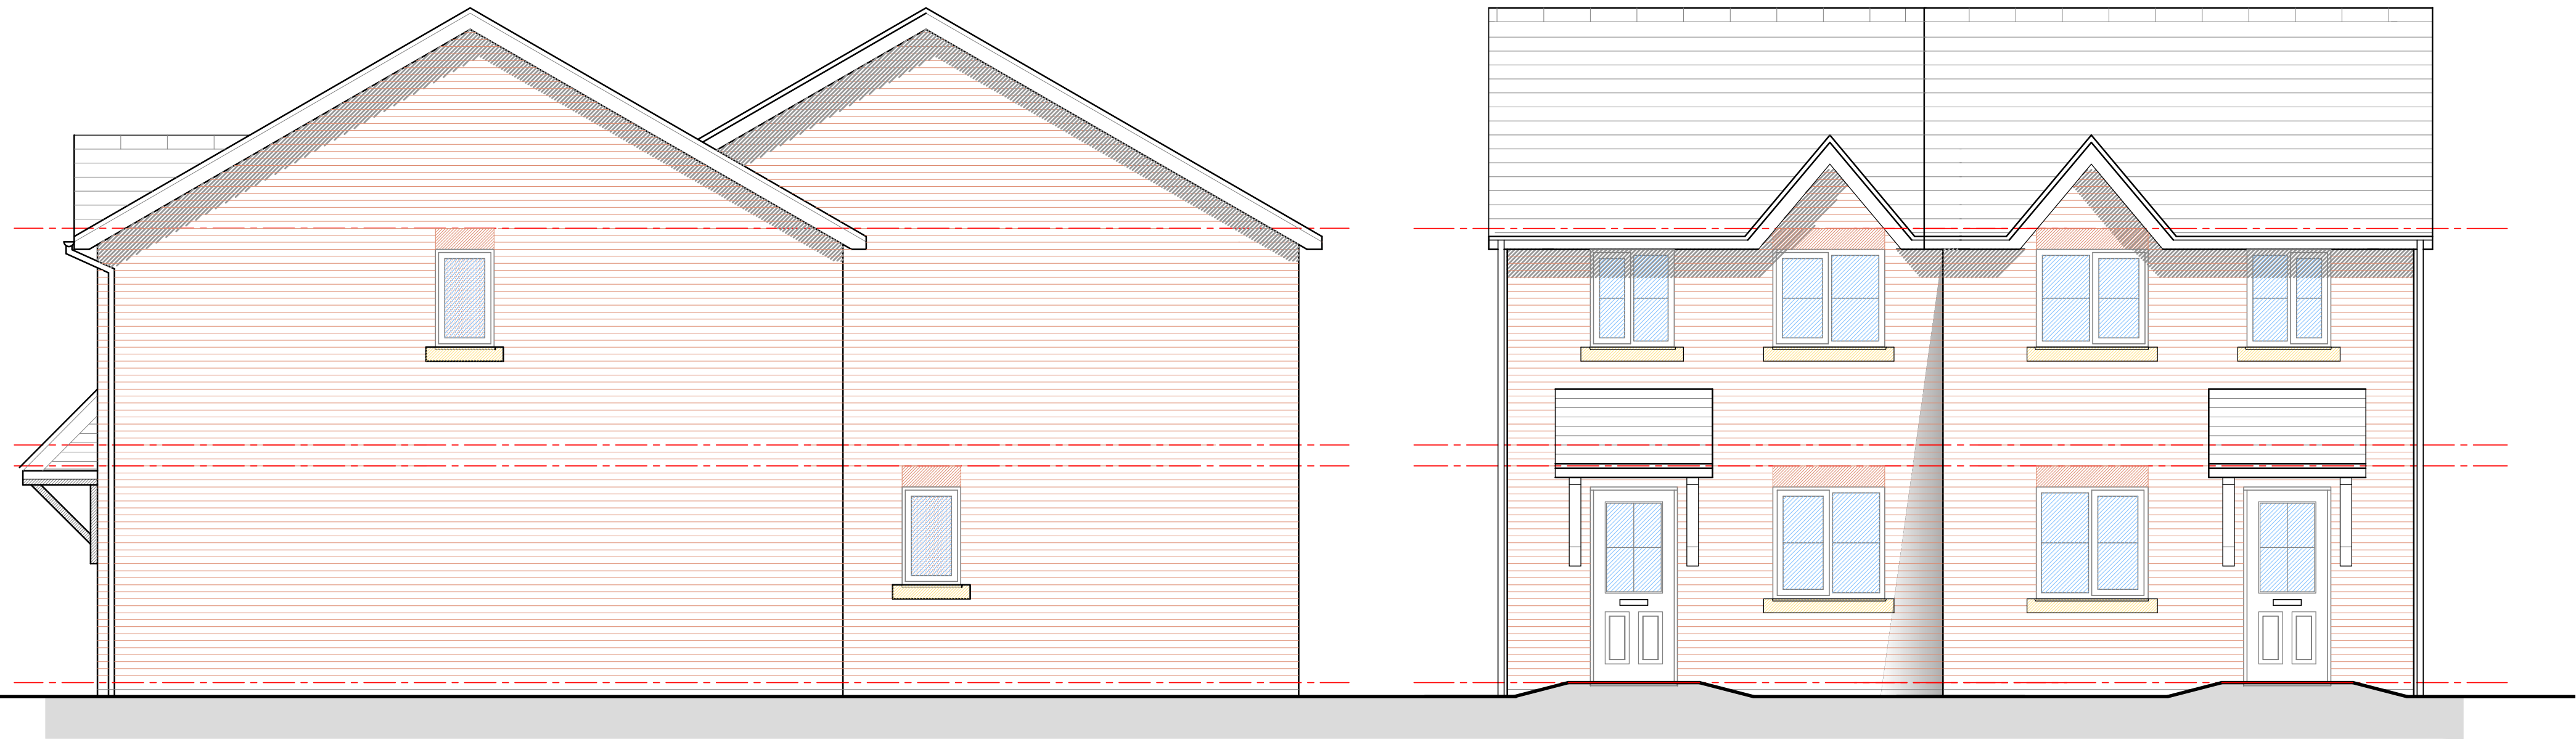

Plot 1


Plot 2

Plot 2

Plot 1

Side Elevation

Front Elevation

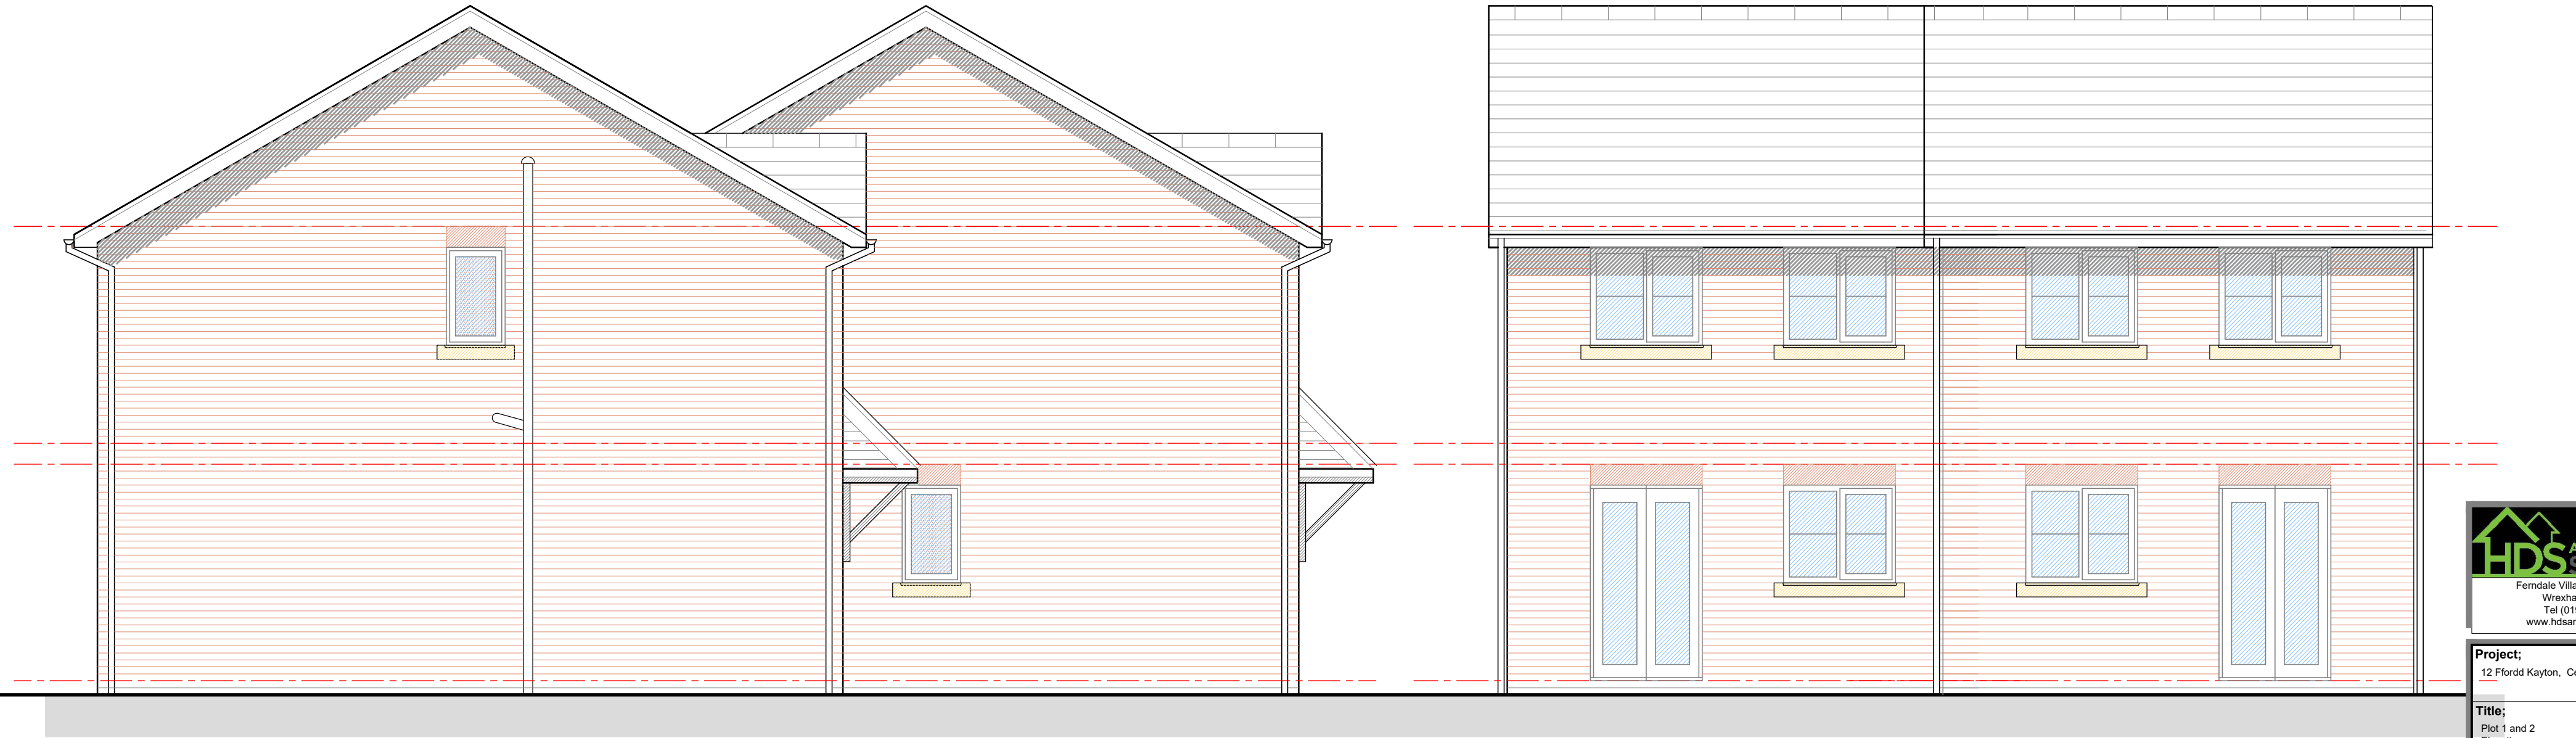

Plot 2

Plot 1

Plot 1

Plot 2

Side Elevation

Rear Elevation



Ferndale Villa, 25 Manley Road,
Wrexham, LL13 8HD
Tel: (01978) 353445
www.hdsarchitectural.co.uk

Project; 12 Ffordd Kayton, Cefn Mawr, LL14 3RB	
Title; Plot 1 and 2 Elevations	Scale (A2); 1:50
Dwg No; FK/PD/03	Date; January 2019
Revision;	