



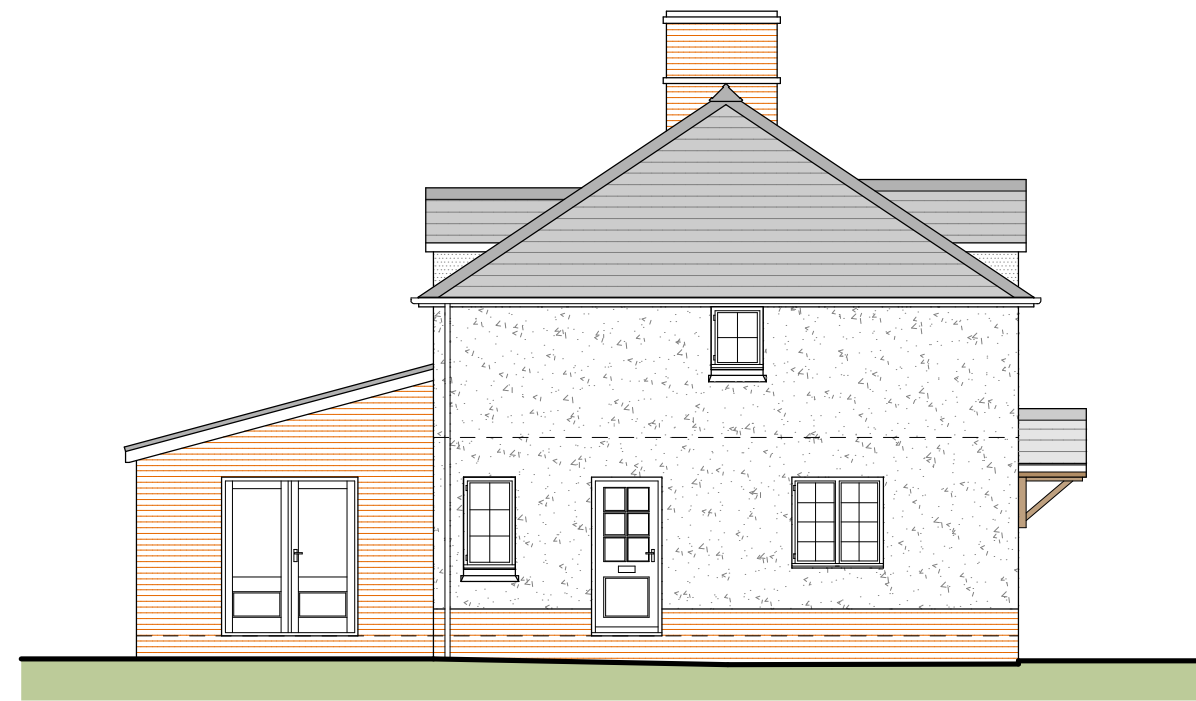


3 PROPOSED FRONT ELEVATION 1 : 100




4 PROPOSED SIDE ELEVATION 1 : 100

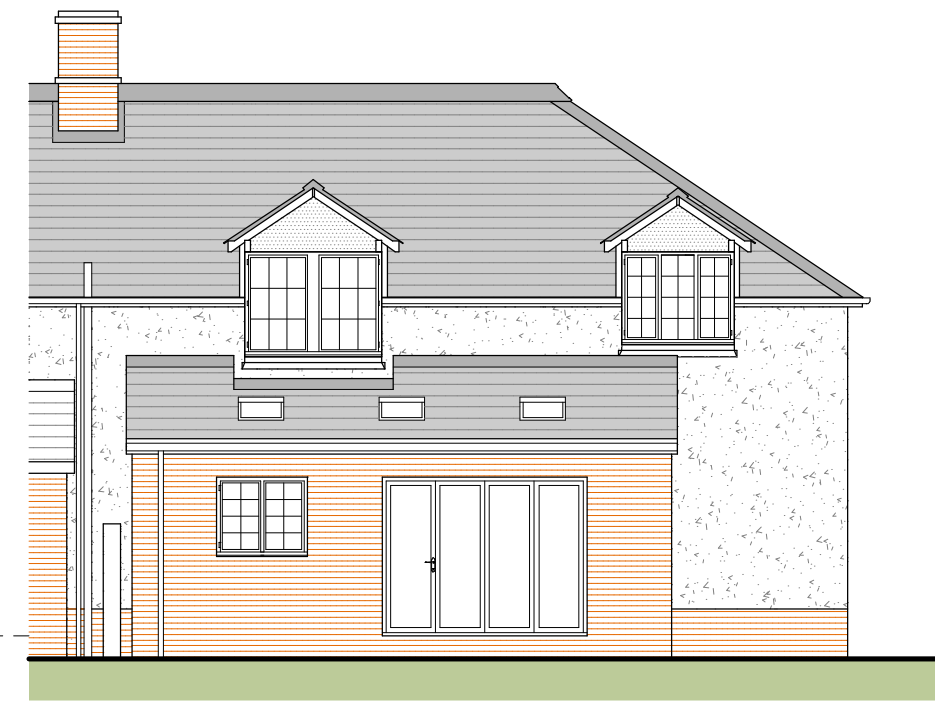


5 PROPOSED REAR ELEVATION 1 : 100

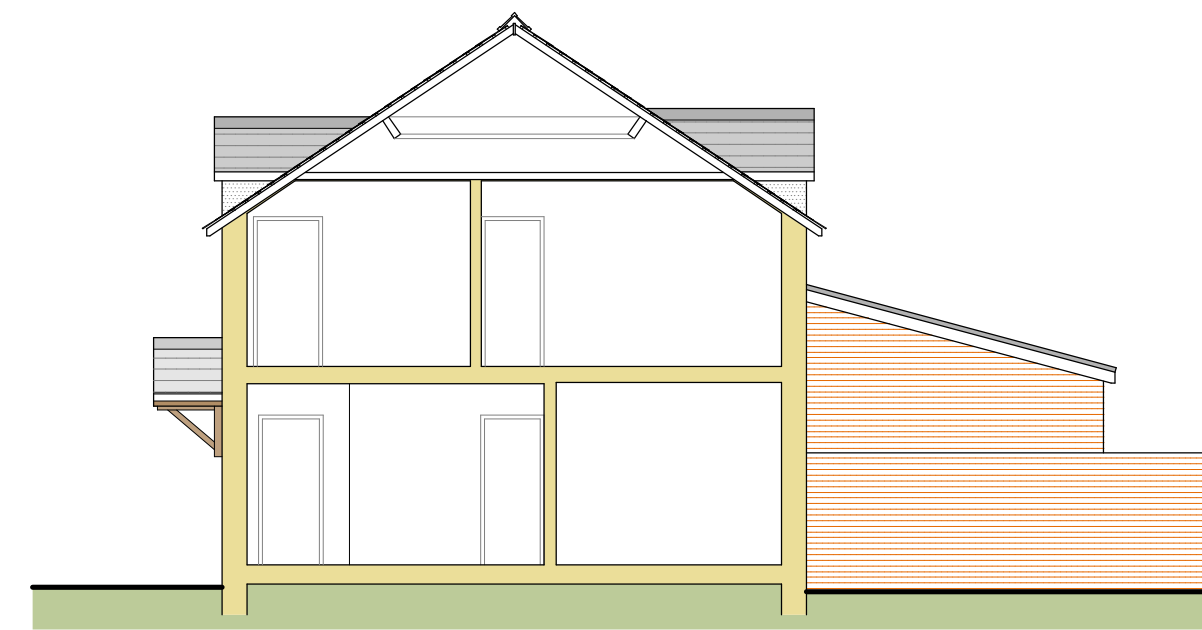

6 PROPOSED SIDE ELEVATION 1 : 100

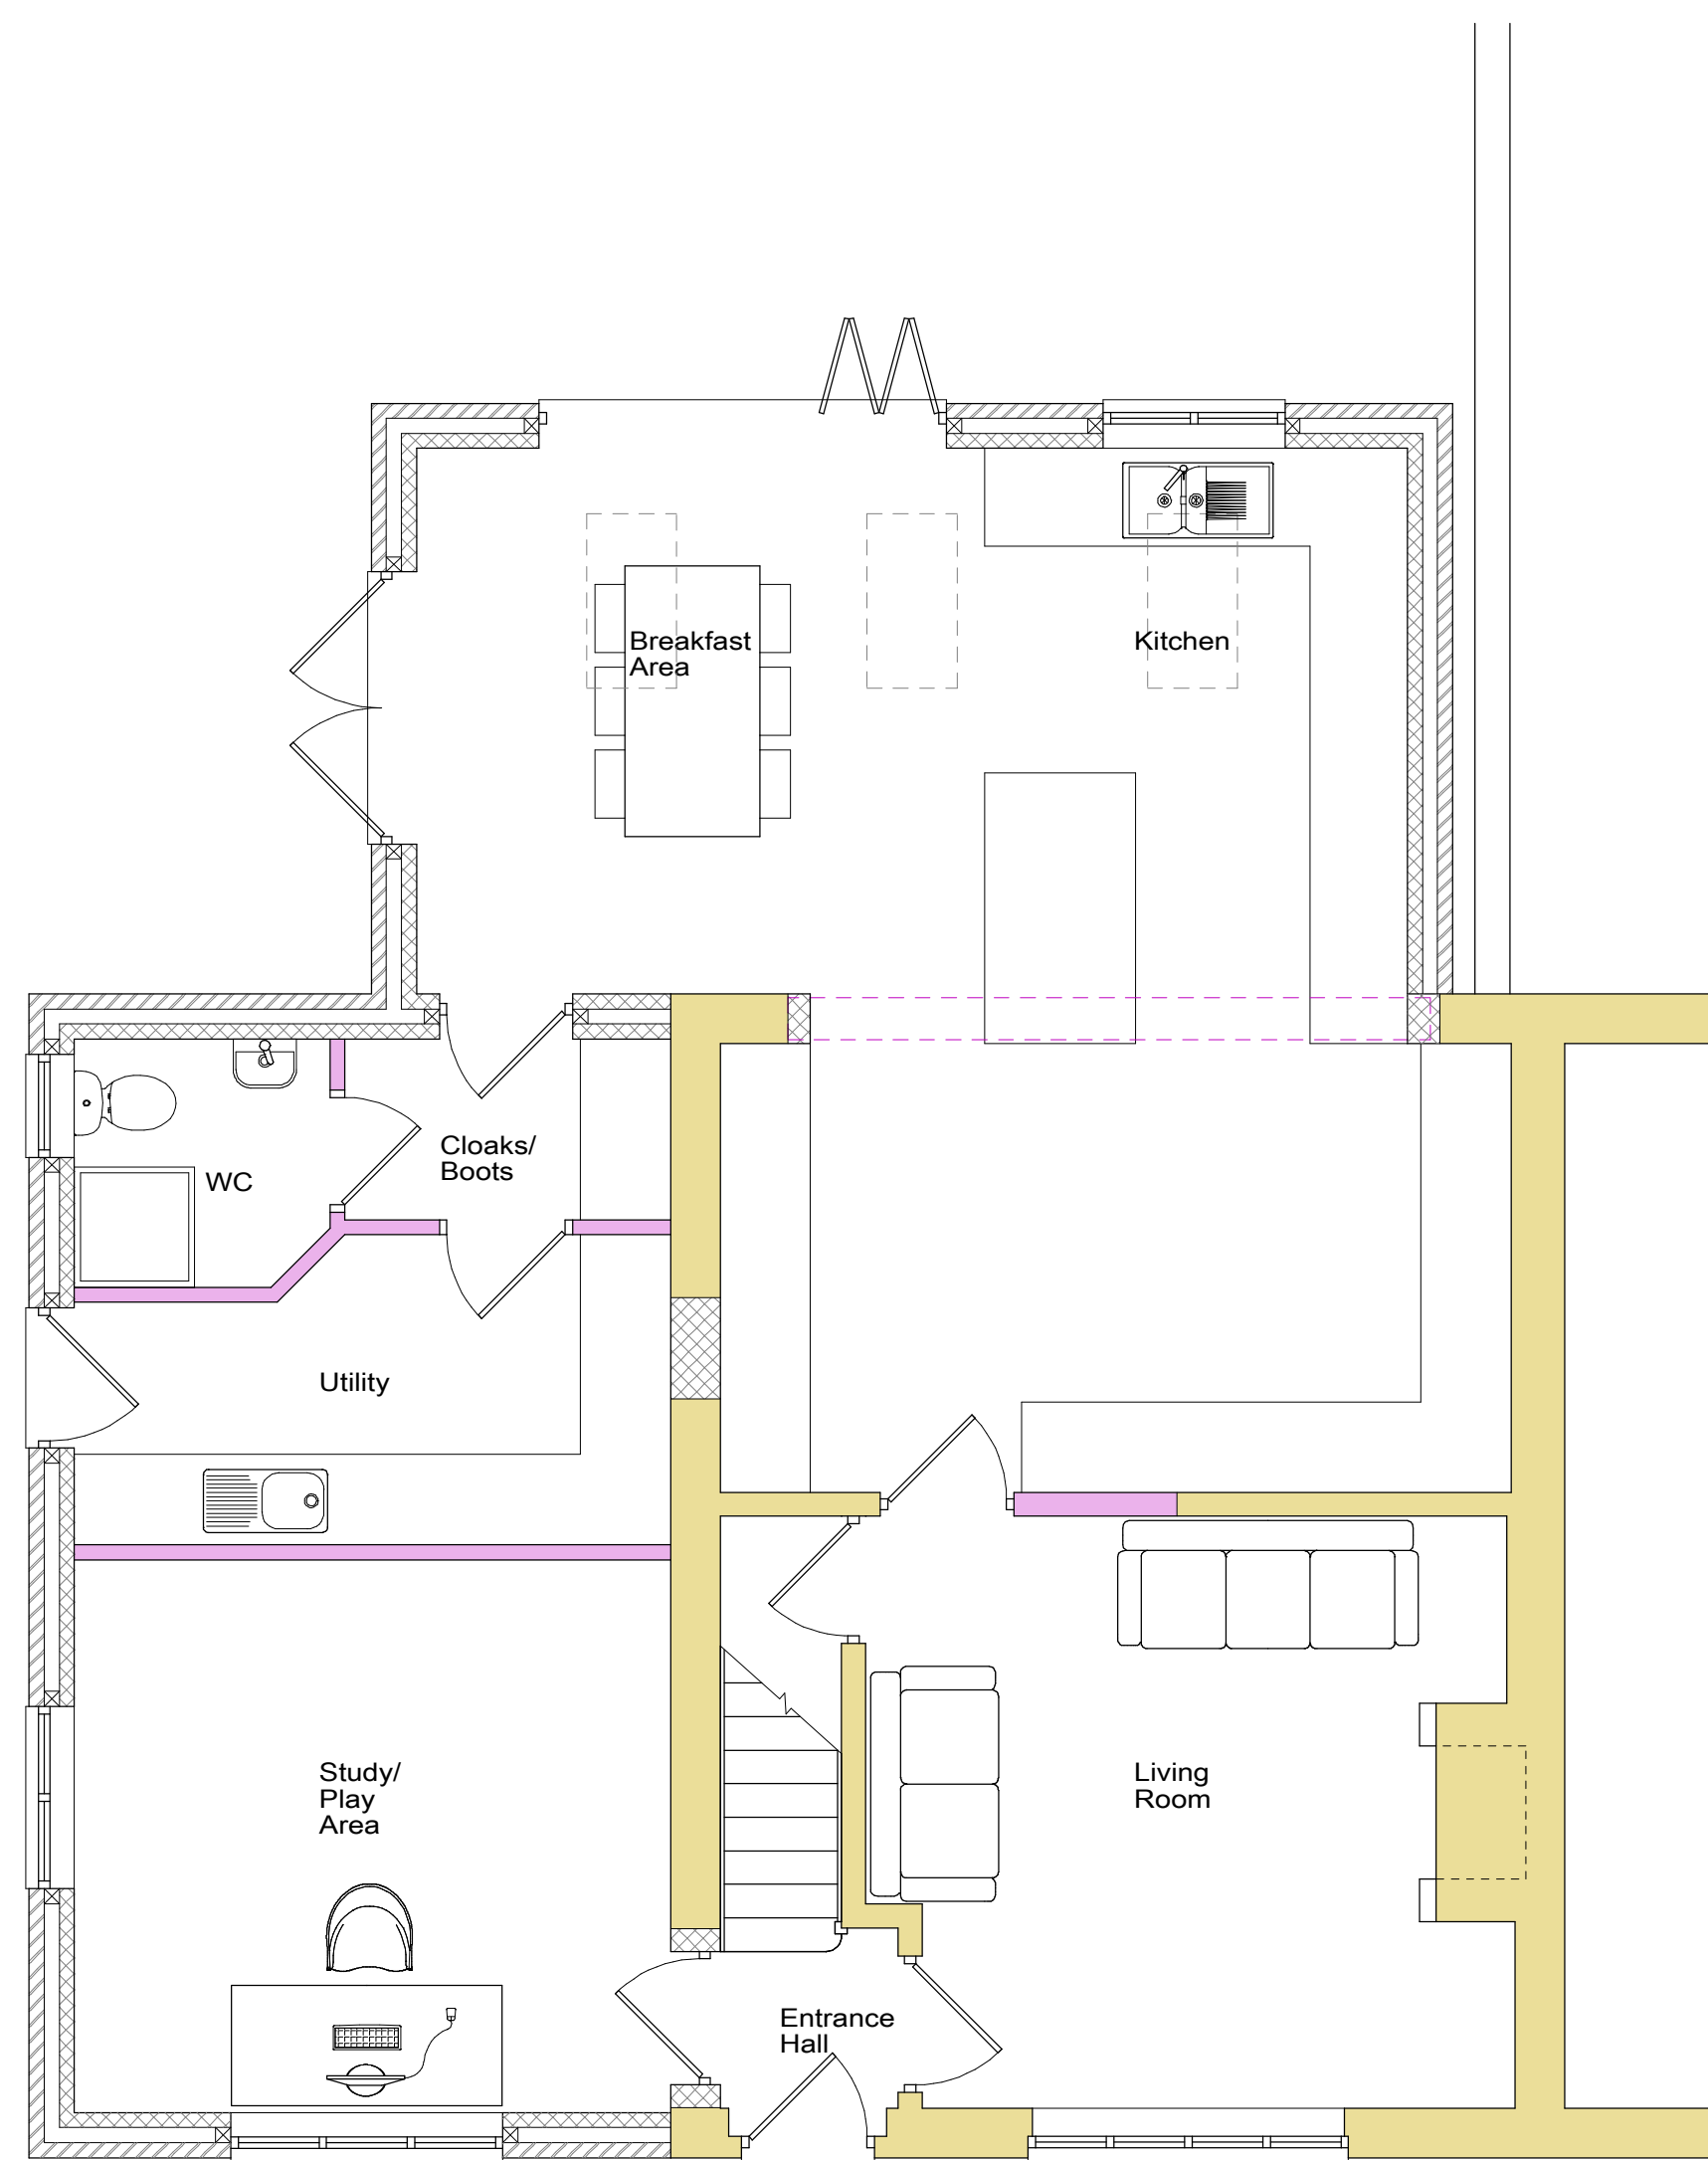

1 PROPOSED GROUND FLOOR PLAN 1 : 50

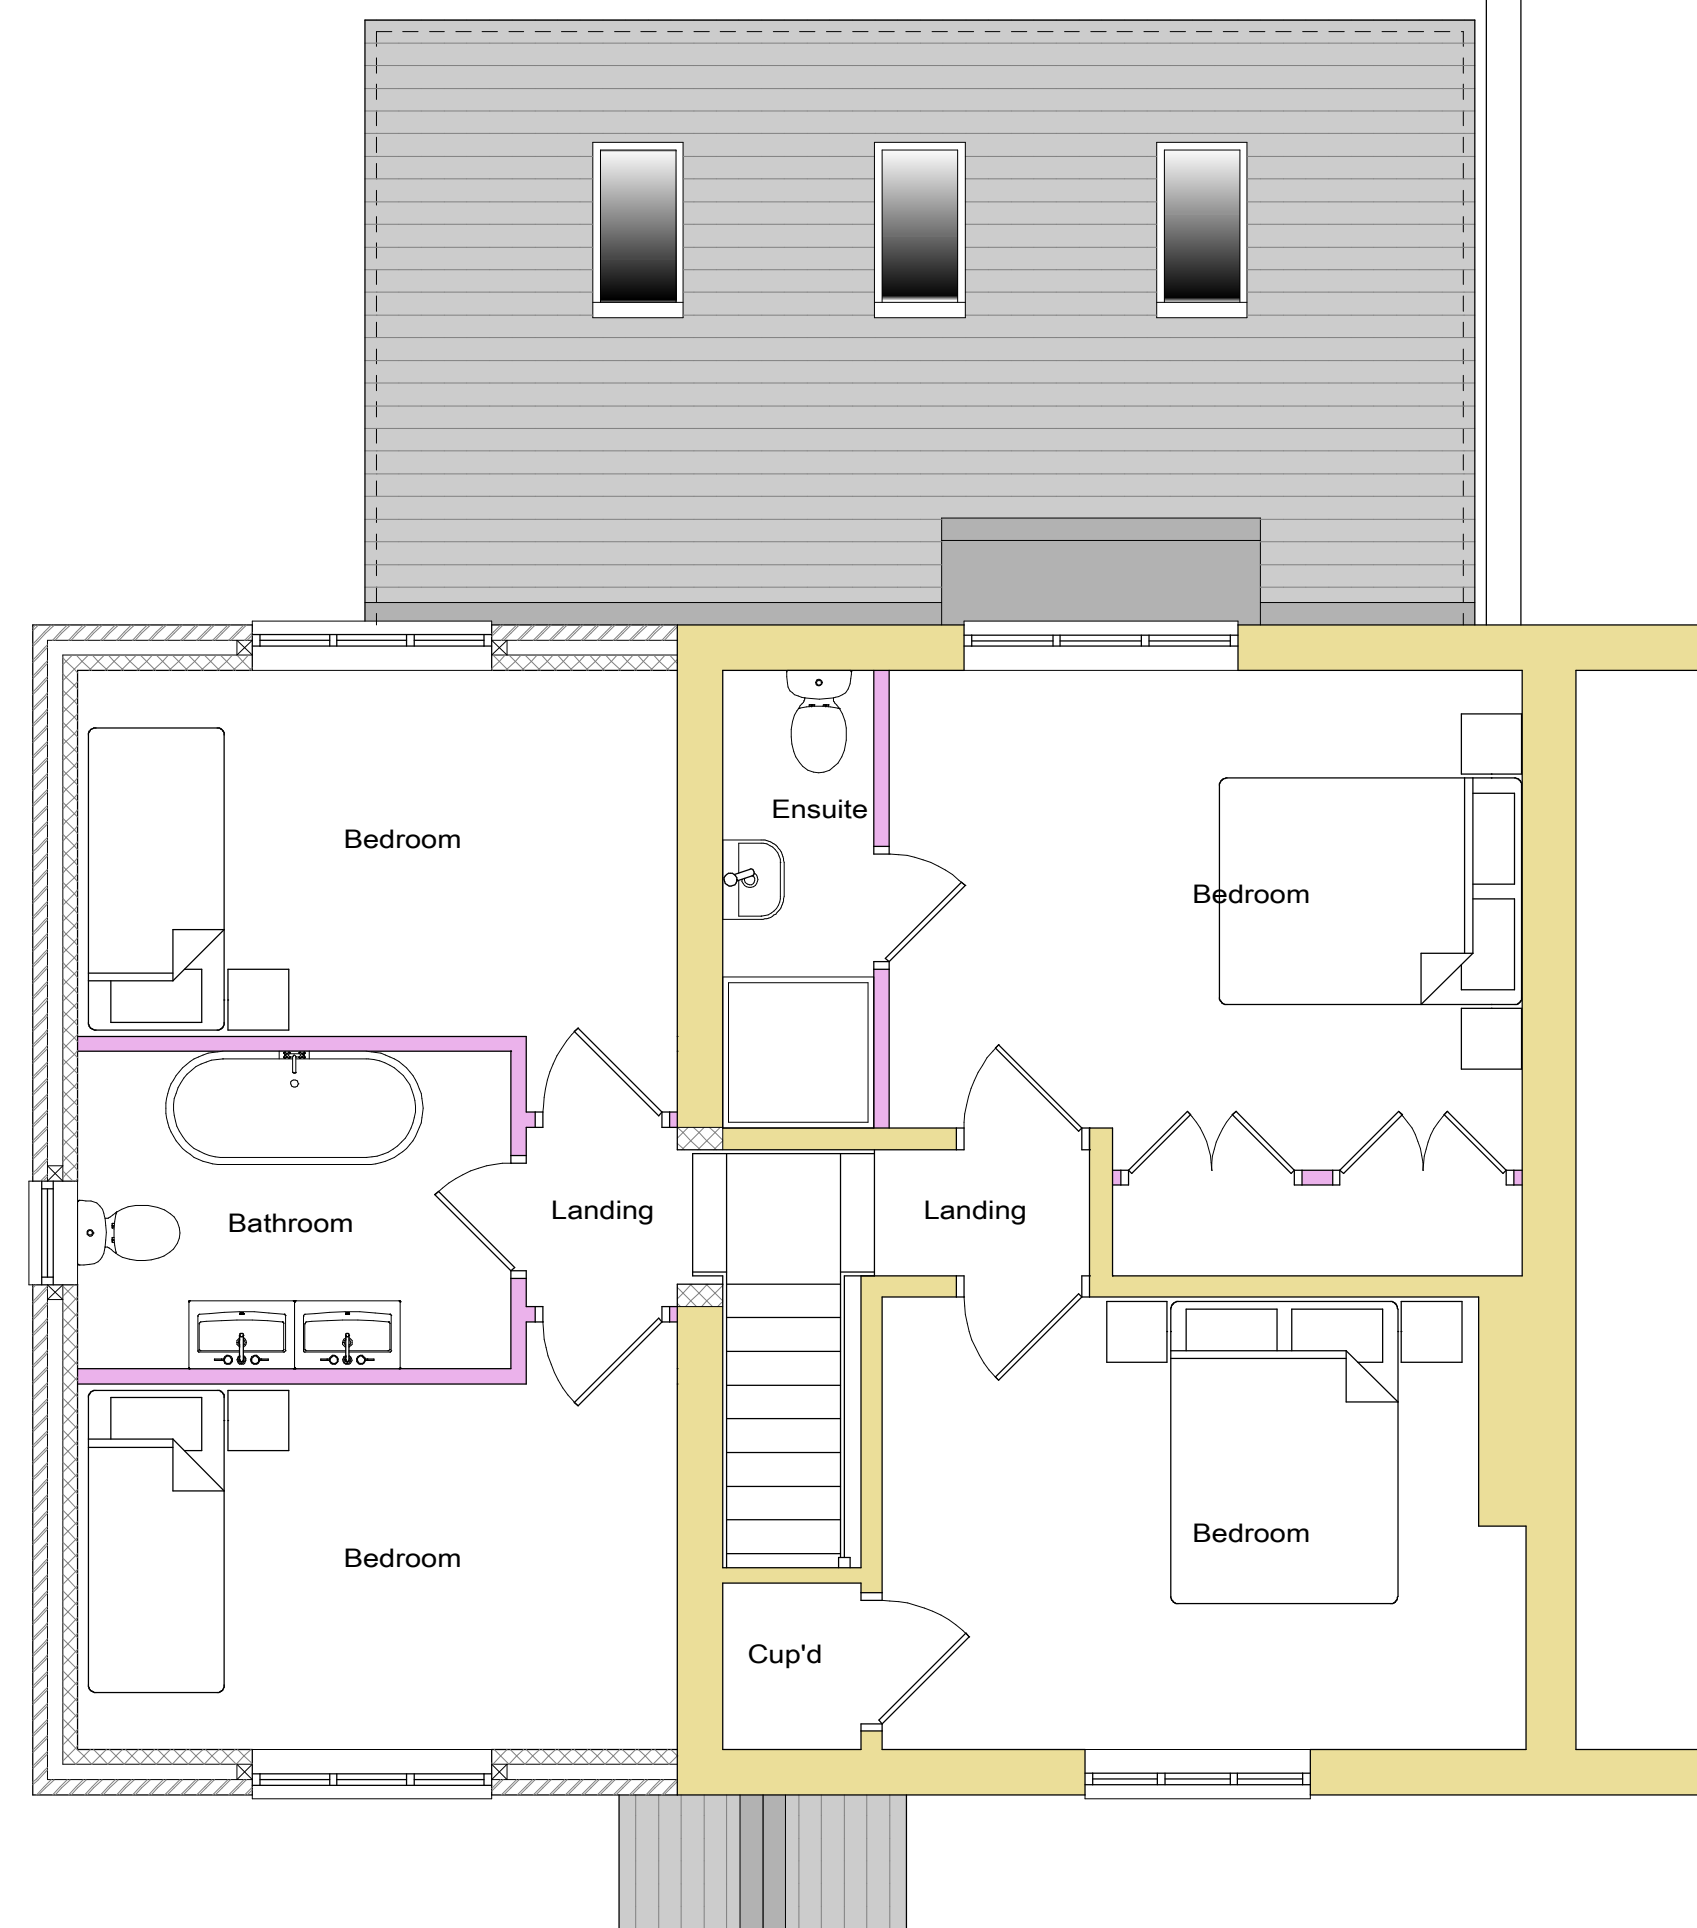

2 PROPOSED FIRST FLOOR PLAN 1 : 50

NOTES
All drawings and specifications contained in this document are the copyright of
ARH Architectural Design.
All dimensions must be checked on site and not scaled from the drawings.
All discrepancies must be notified to the Agent immediately.

KEY :

A	02.06.19	AMENDED FOLLOWING COMMENTS
Rev	Date	Revision
Drawn by :	Date :	
A.R. HEWITT	JUNE 2019	

ARH Architectural Design
206 Liverpool Road,
Whitchurch,
Shropshire,
SY13 1UT

Tel: 07891 147512
e-mail
arharchitecturaldesign@gmail.com

© copyright This drawing must not be reproduced without first obtaining written permission

Client :
Mr & Mrs P. Hodgkinson

Job Title :
PROPOSED TWO STOREY SIDE EXTENSION,
REPLACEMENT OF EXISTING CONSERVATORY WITH
GARDEN ROOM AND REPLACEMENT OF EXISTING
OUTBUILDING/CABINS WITH A NEW DETACHED
GARAGE/STORE AT
2 ERLAS COTTAGE
ERLAS
WREXHAM
LL13 9UD

Drawing Title :
PROPOSED FLOOR PLANS AND ELEVATIONS

Dwg No : HS132/03	Scale : As Shown @ A1	Rev : A
----------------------	--------------------------	------------