




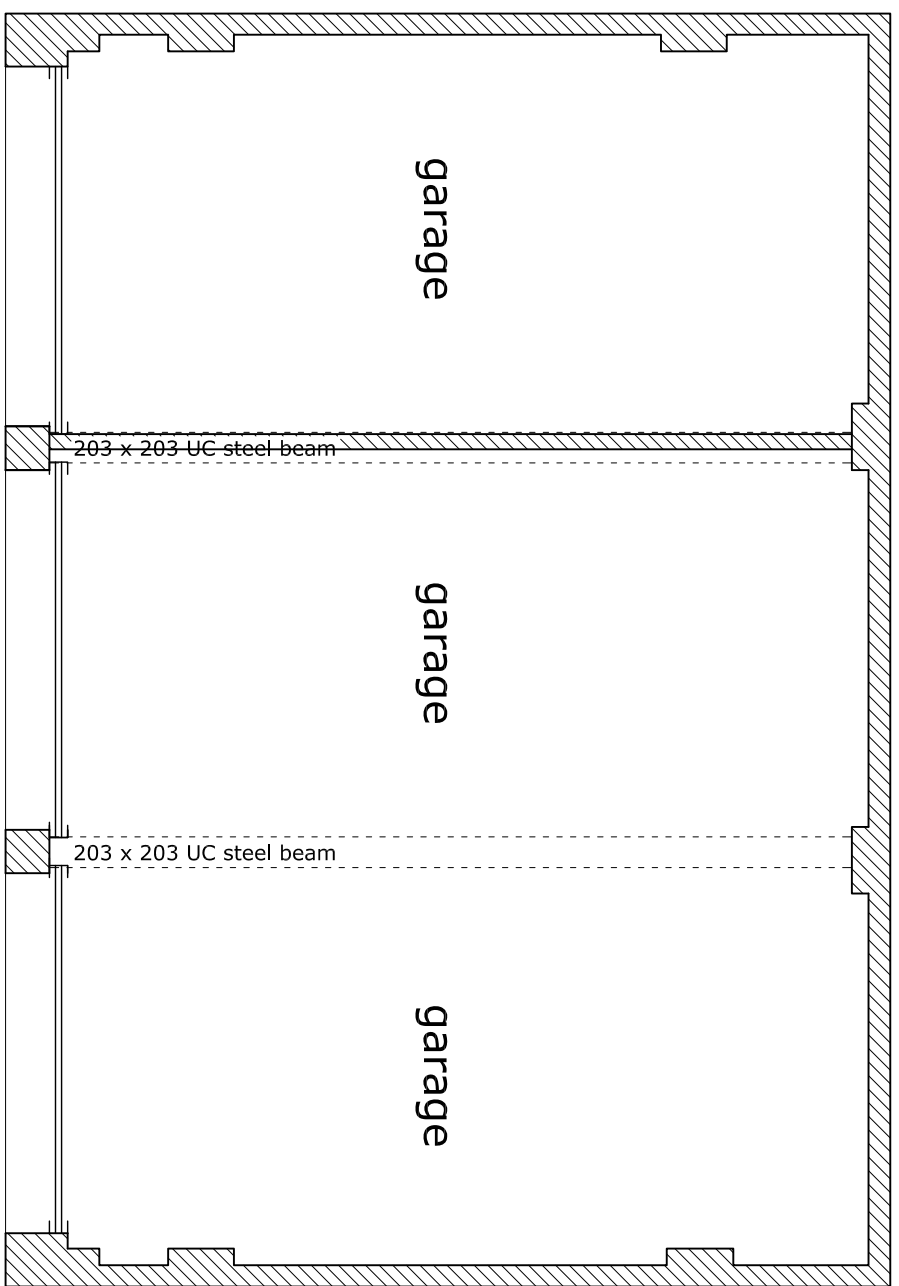


Existing Ground Floor Plan

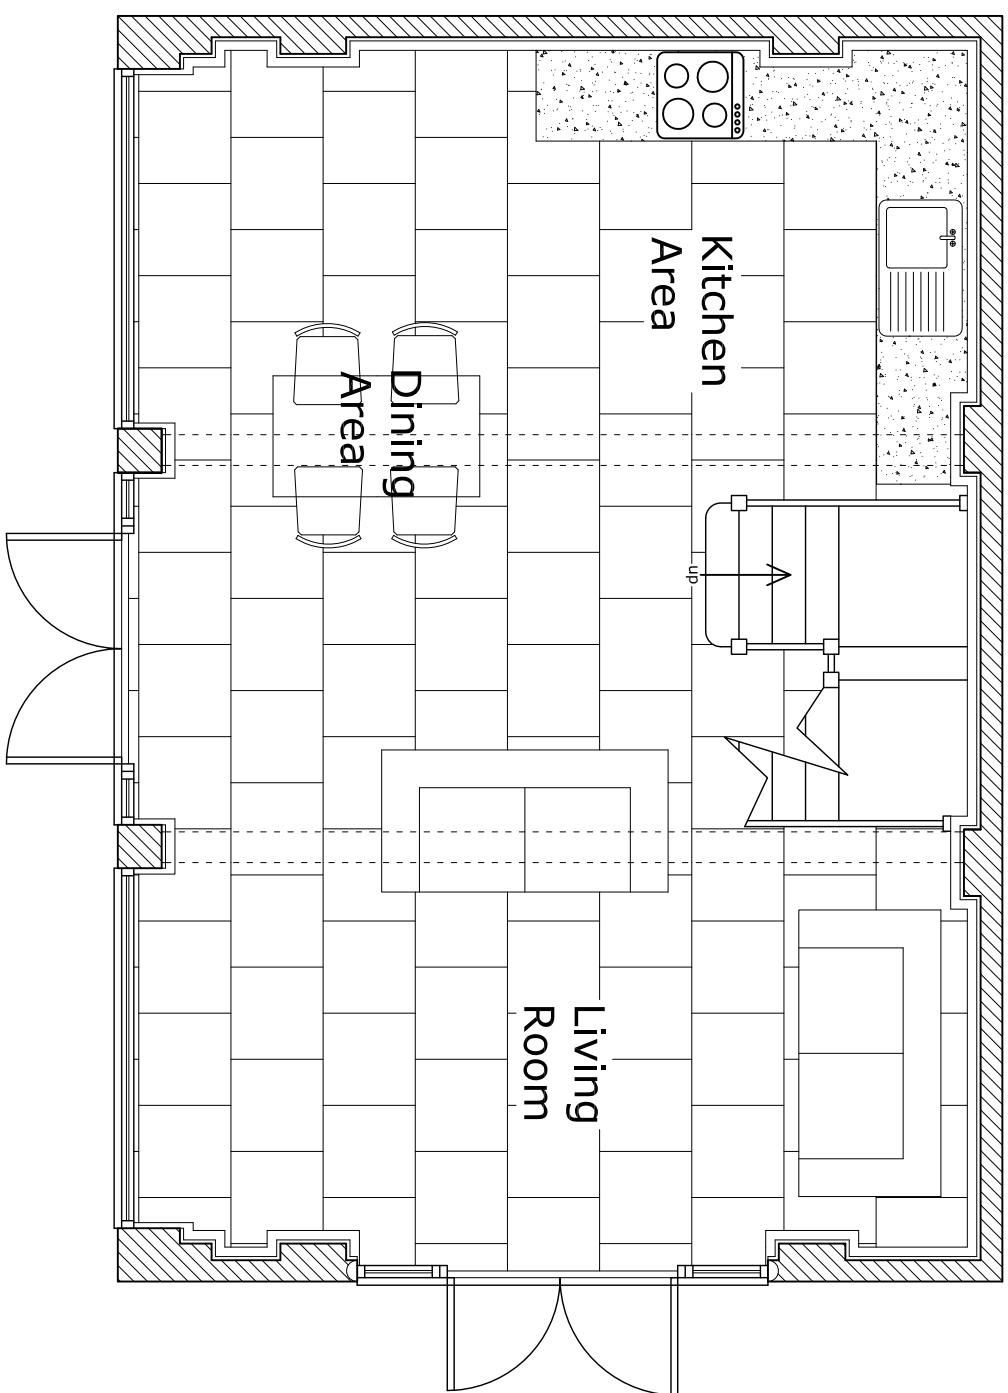


Proposed Ground Floor Plan

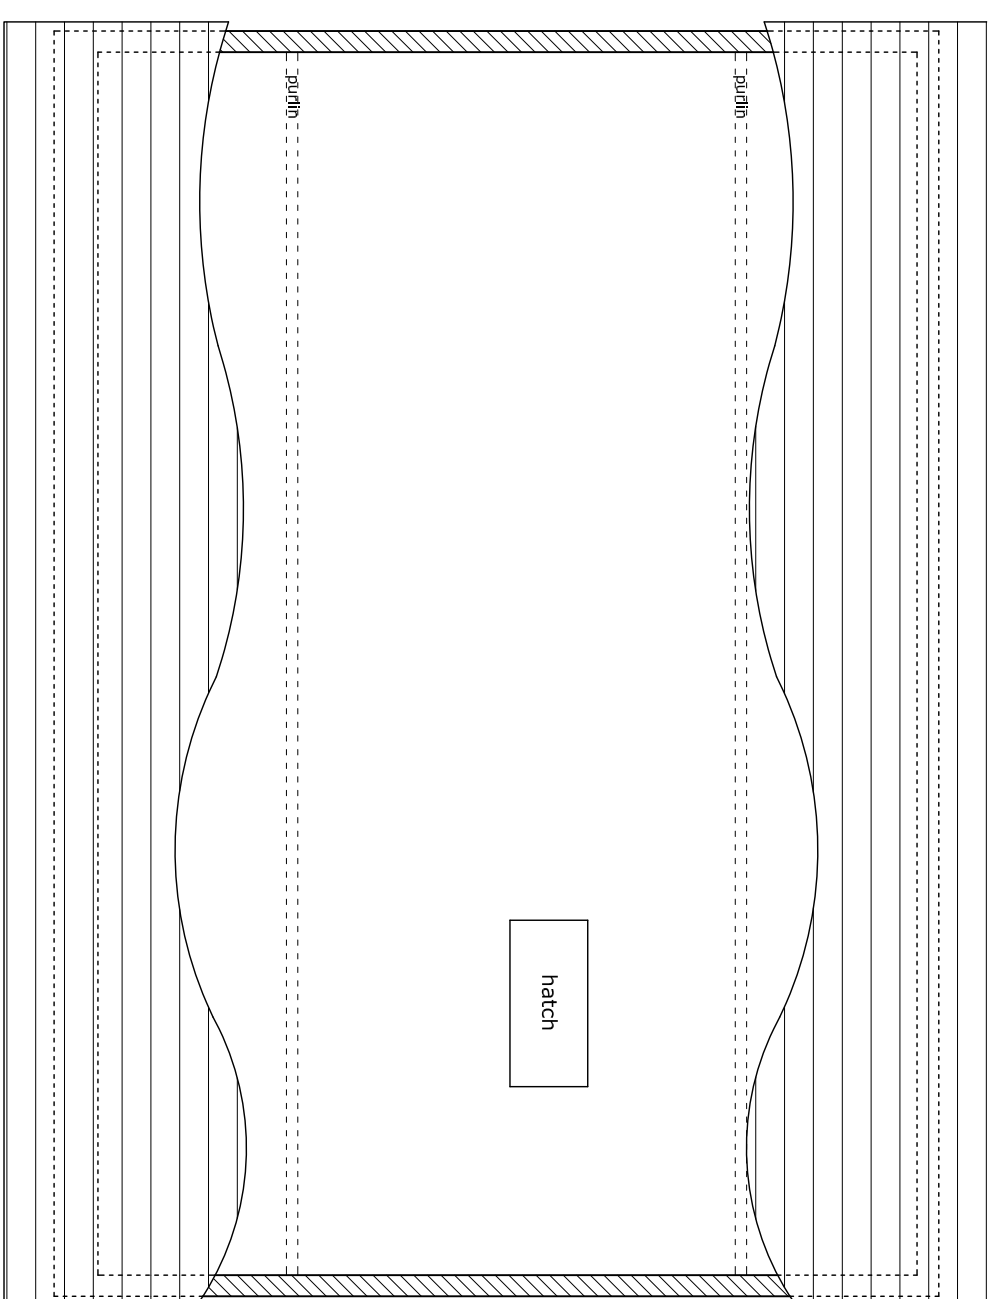


Existing First Floor Plan

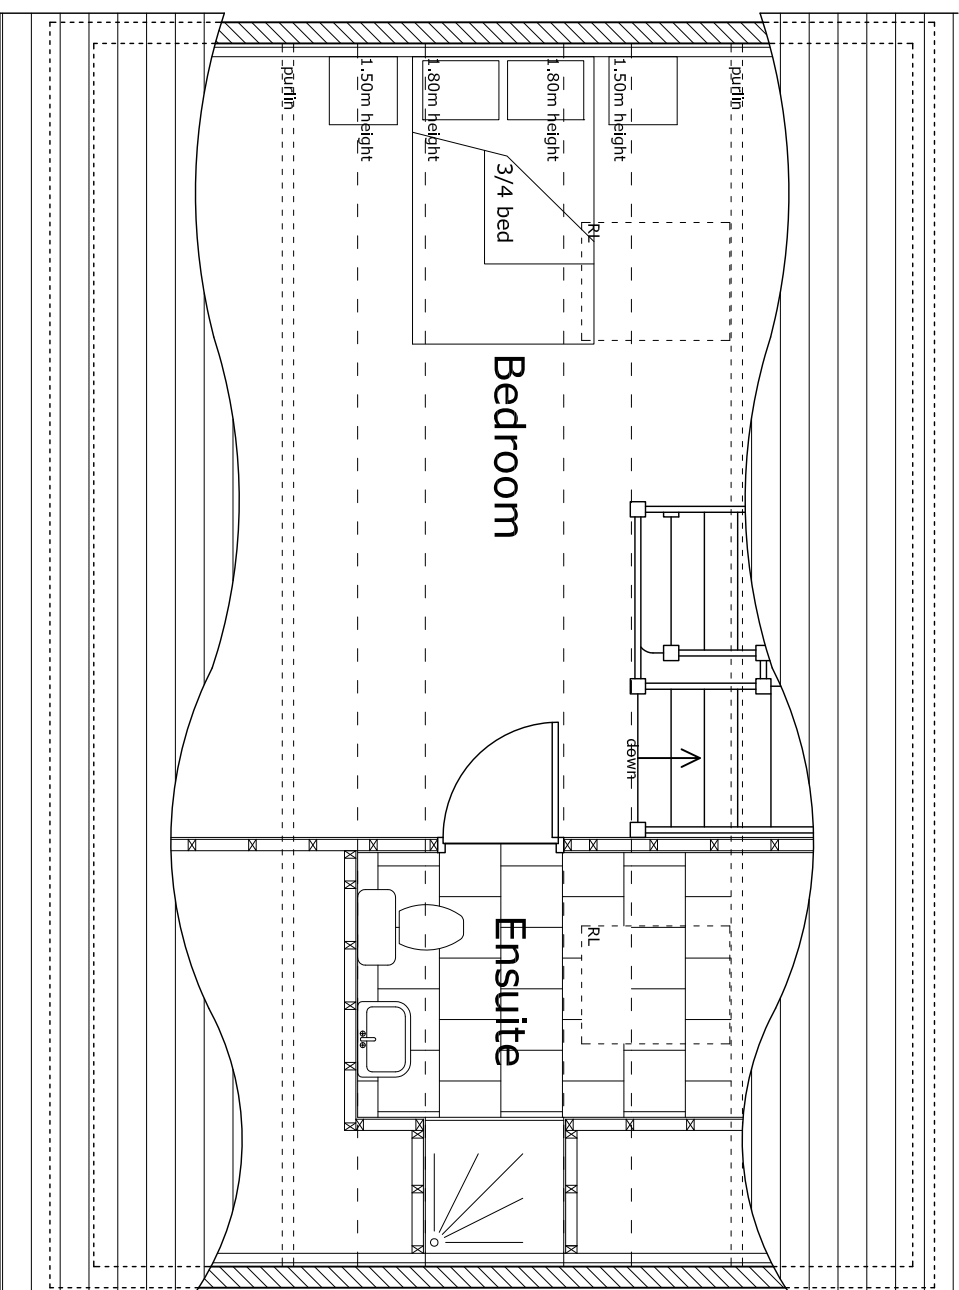


Proposed First Floor Plan

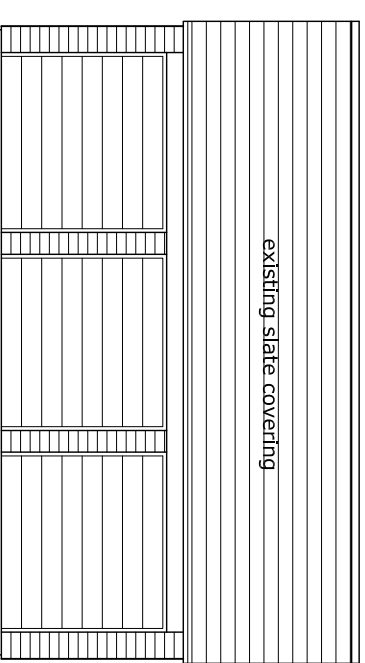


Existing Front Elevation

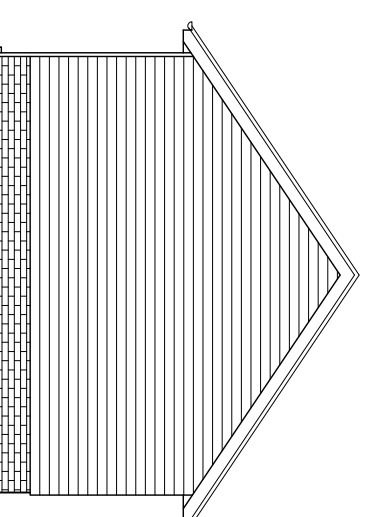


Existing Side Elevation

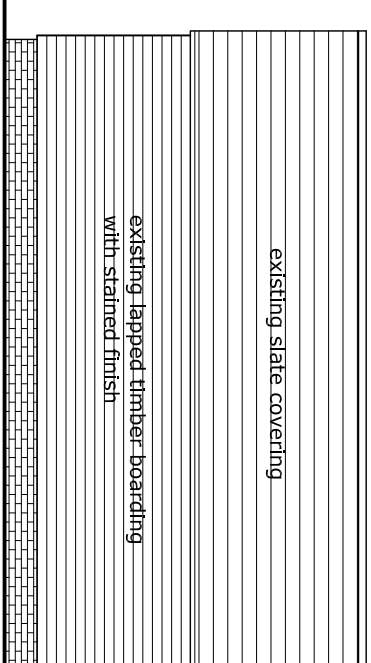


Existing Rear Elevation

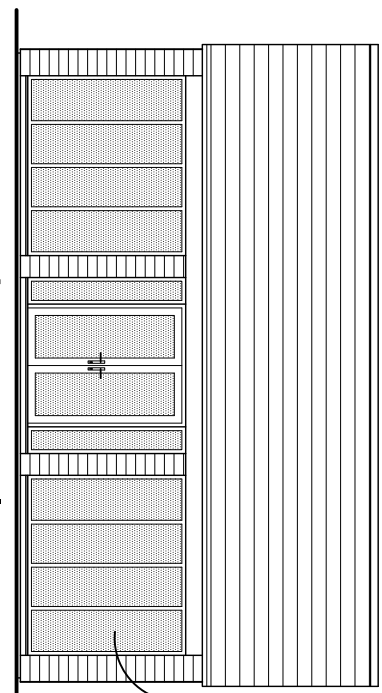


Proposed Front Elevation

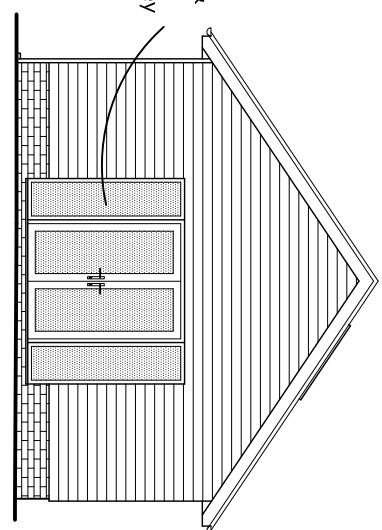


Proposed Side Elevation

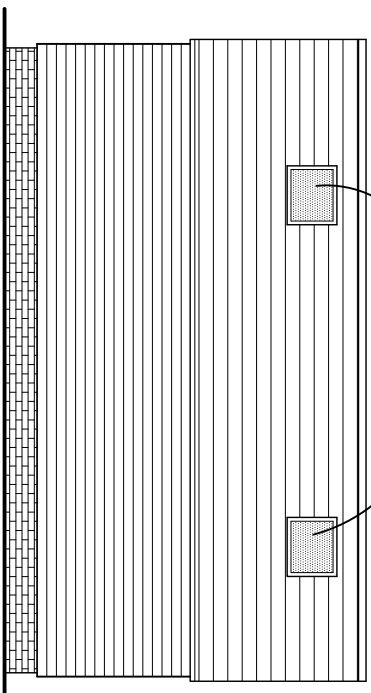

Proposed Rear Elevation

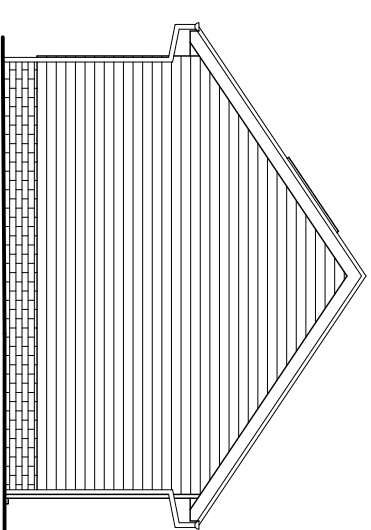


Proposed Side Elevation

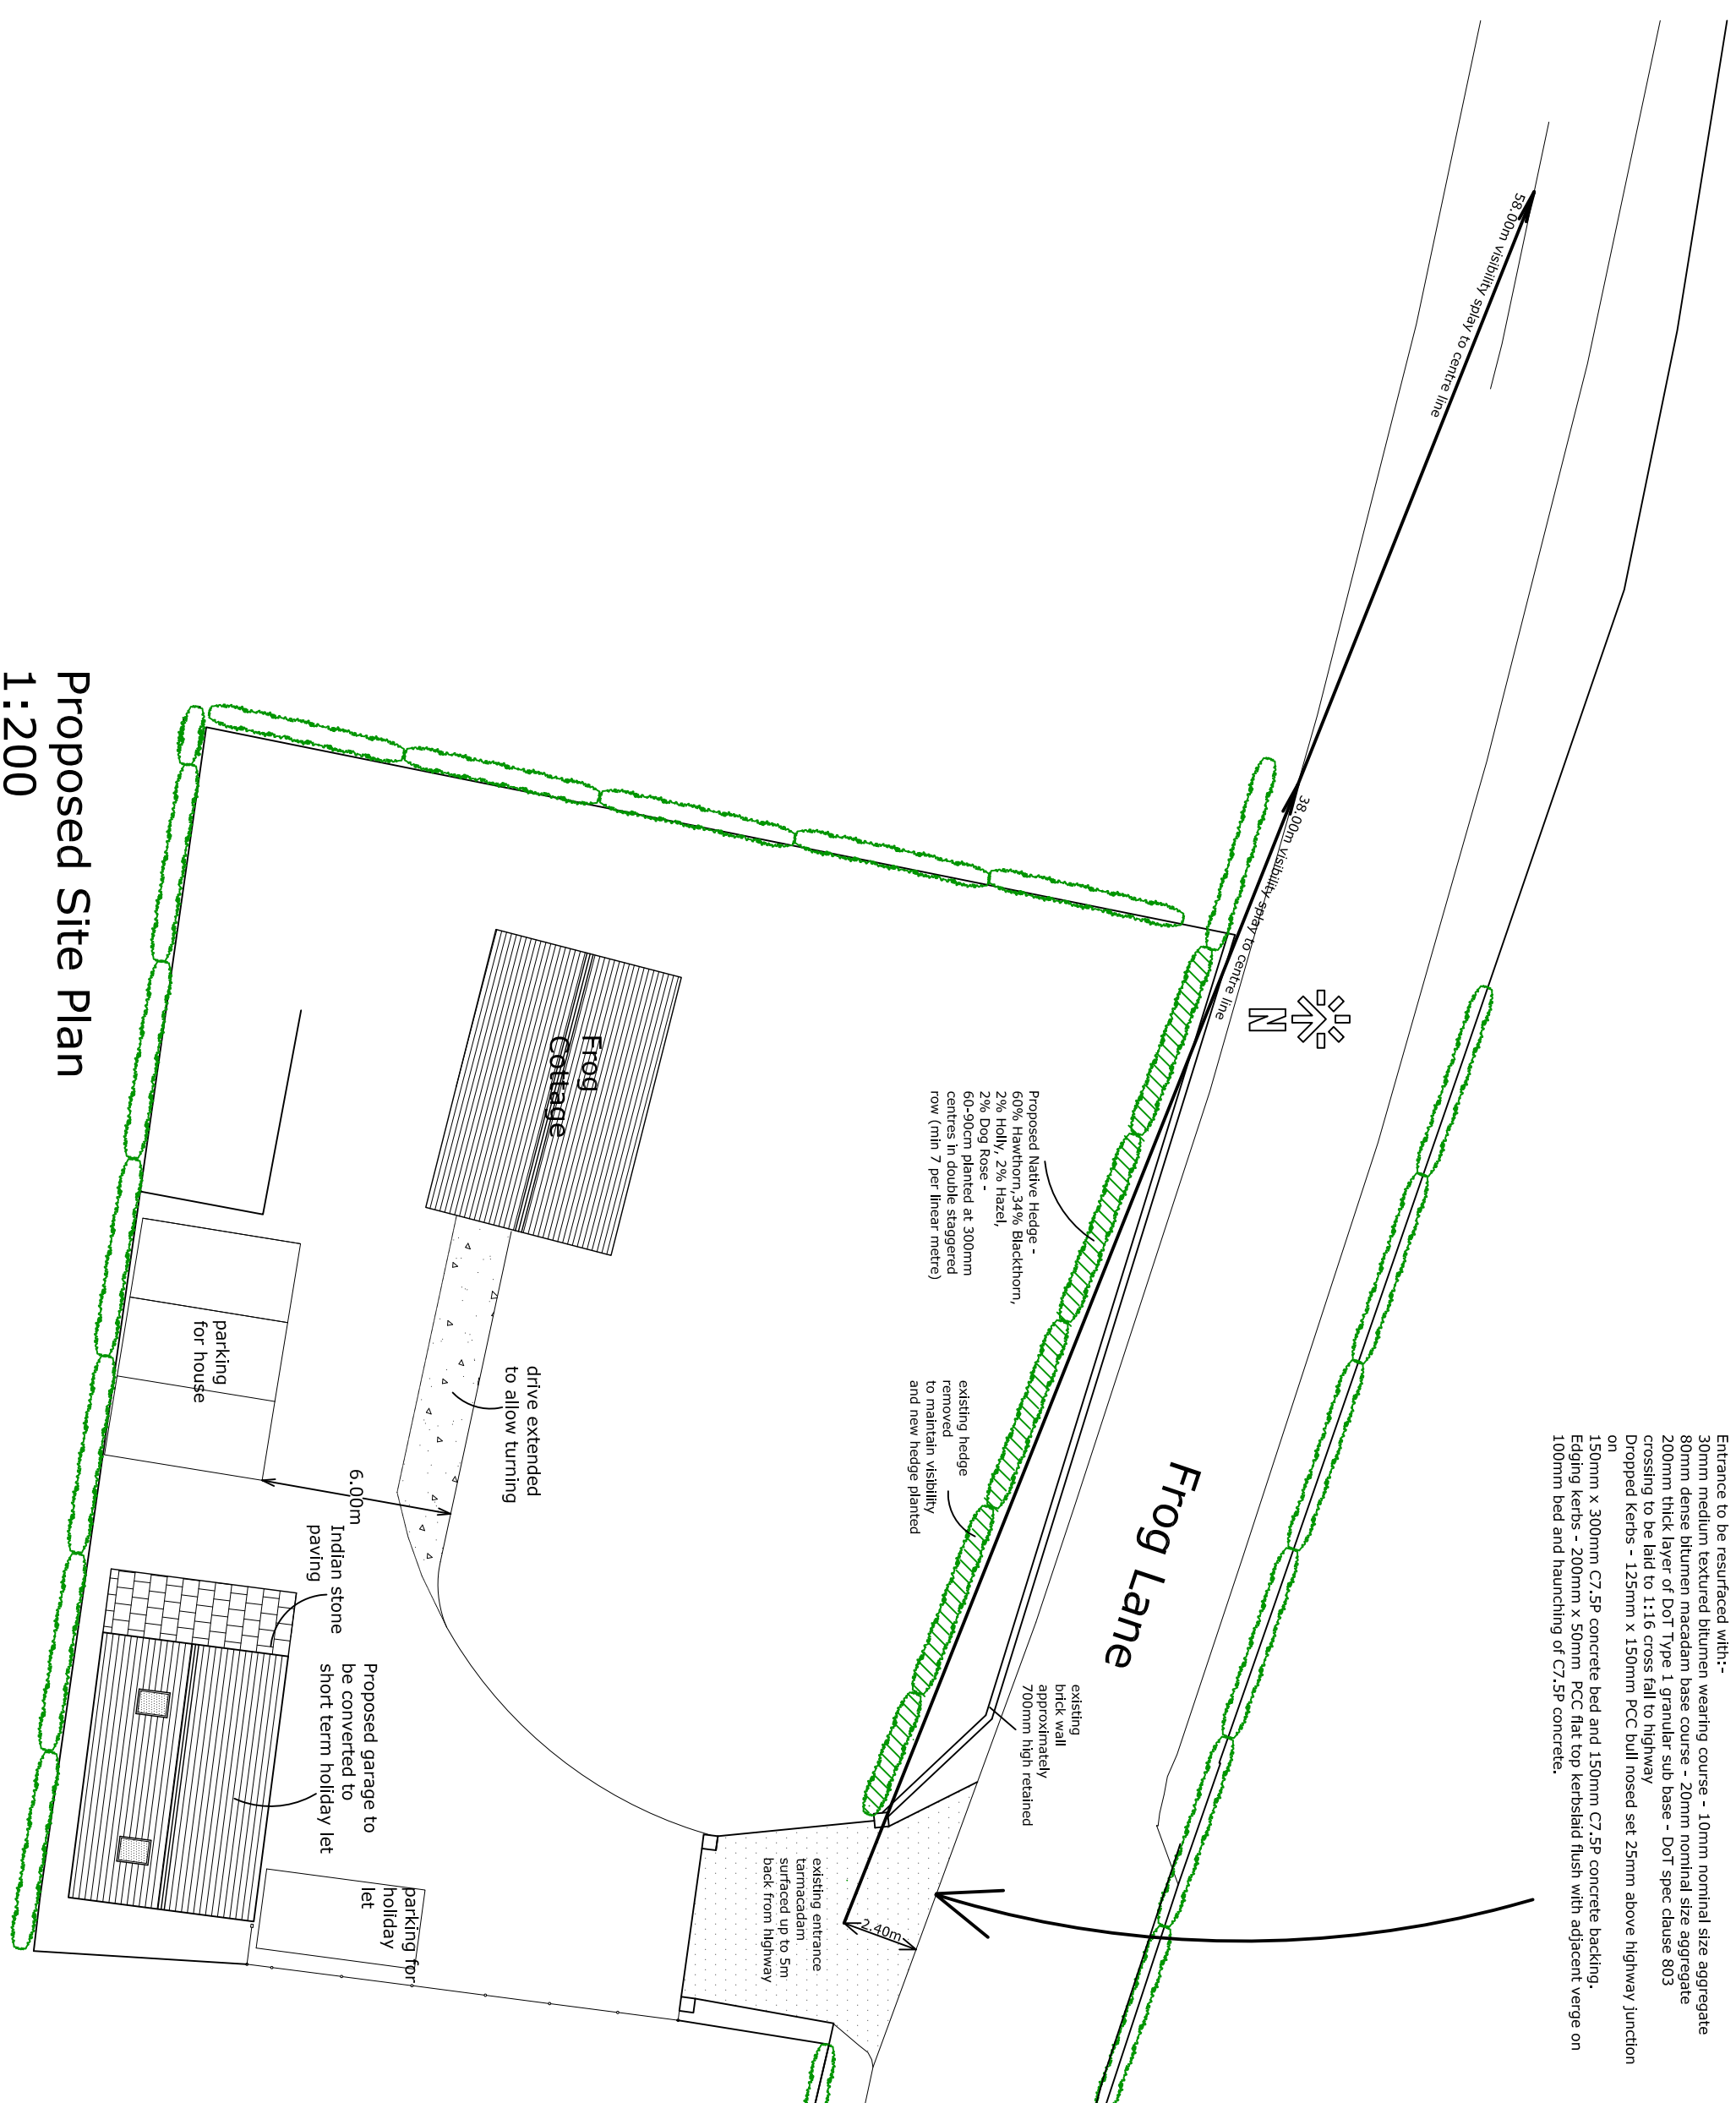

Proposed Site Plan
1:200

Revision:
I 03-06-19 SB Scheme finalised
II 22-08-19 SB Highways requested amendments
III 23-08-19 SB Highways requested amendments

Title: Conversion of Existing Garage to Short term Holiday Let. Frog Cottage, Frog Lane, Worthenbury, Wrexham, LL13 0AS			
Client: Mr W Threlfall		Drawing number: 0752-01	
Scale: 1:50, 1:100 1:200, 1:1250@A1		Date: 31/05/19	
Drawn by: RR		Revision: iii	

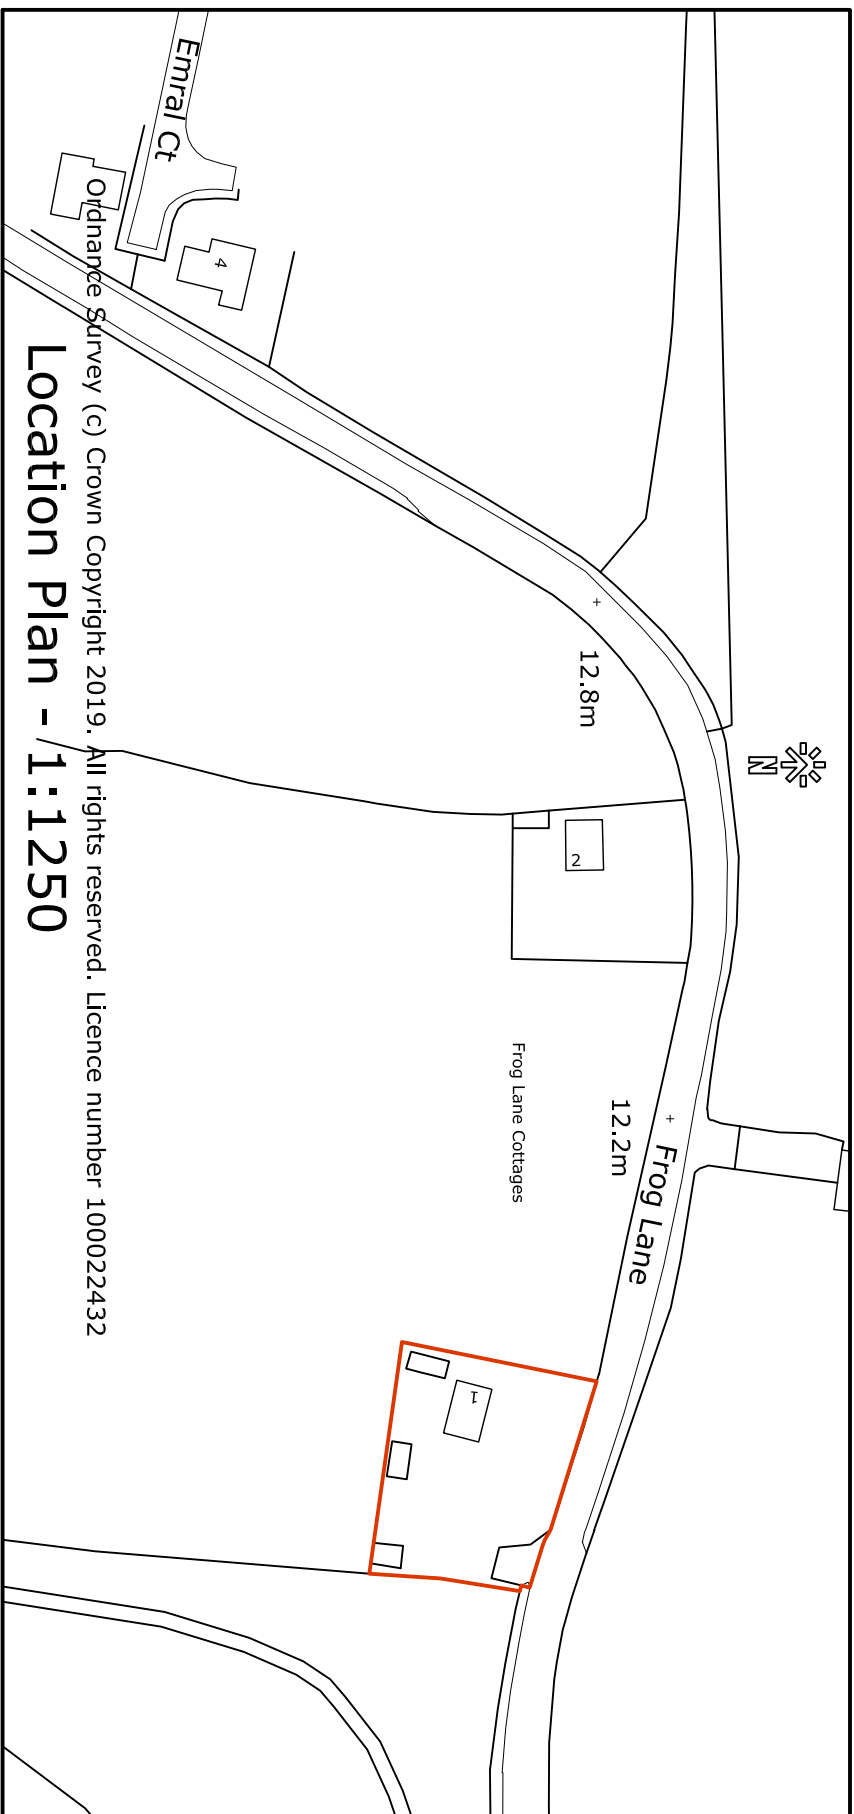

Location Plan - 1:1250

2 Lady Anne Court, Wheelock Street,
Middlewich, Cheshire CW10 9AG
Telephone 01606 834020

