


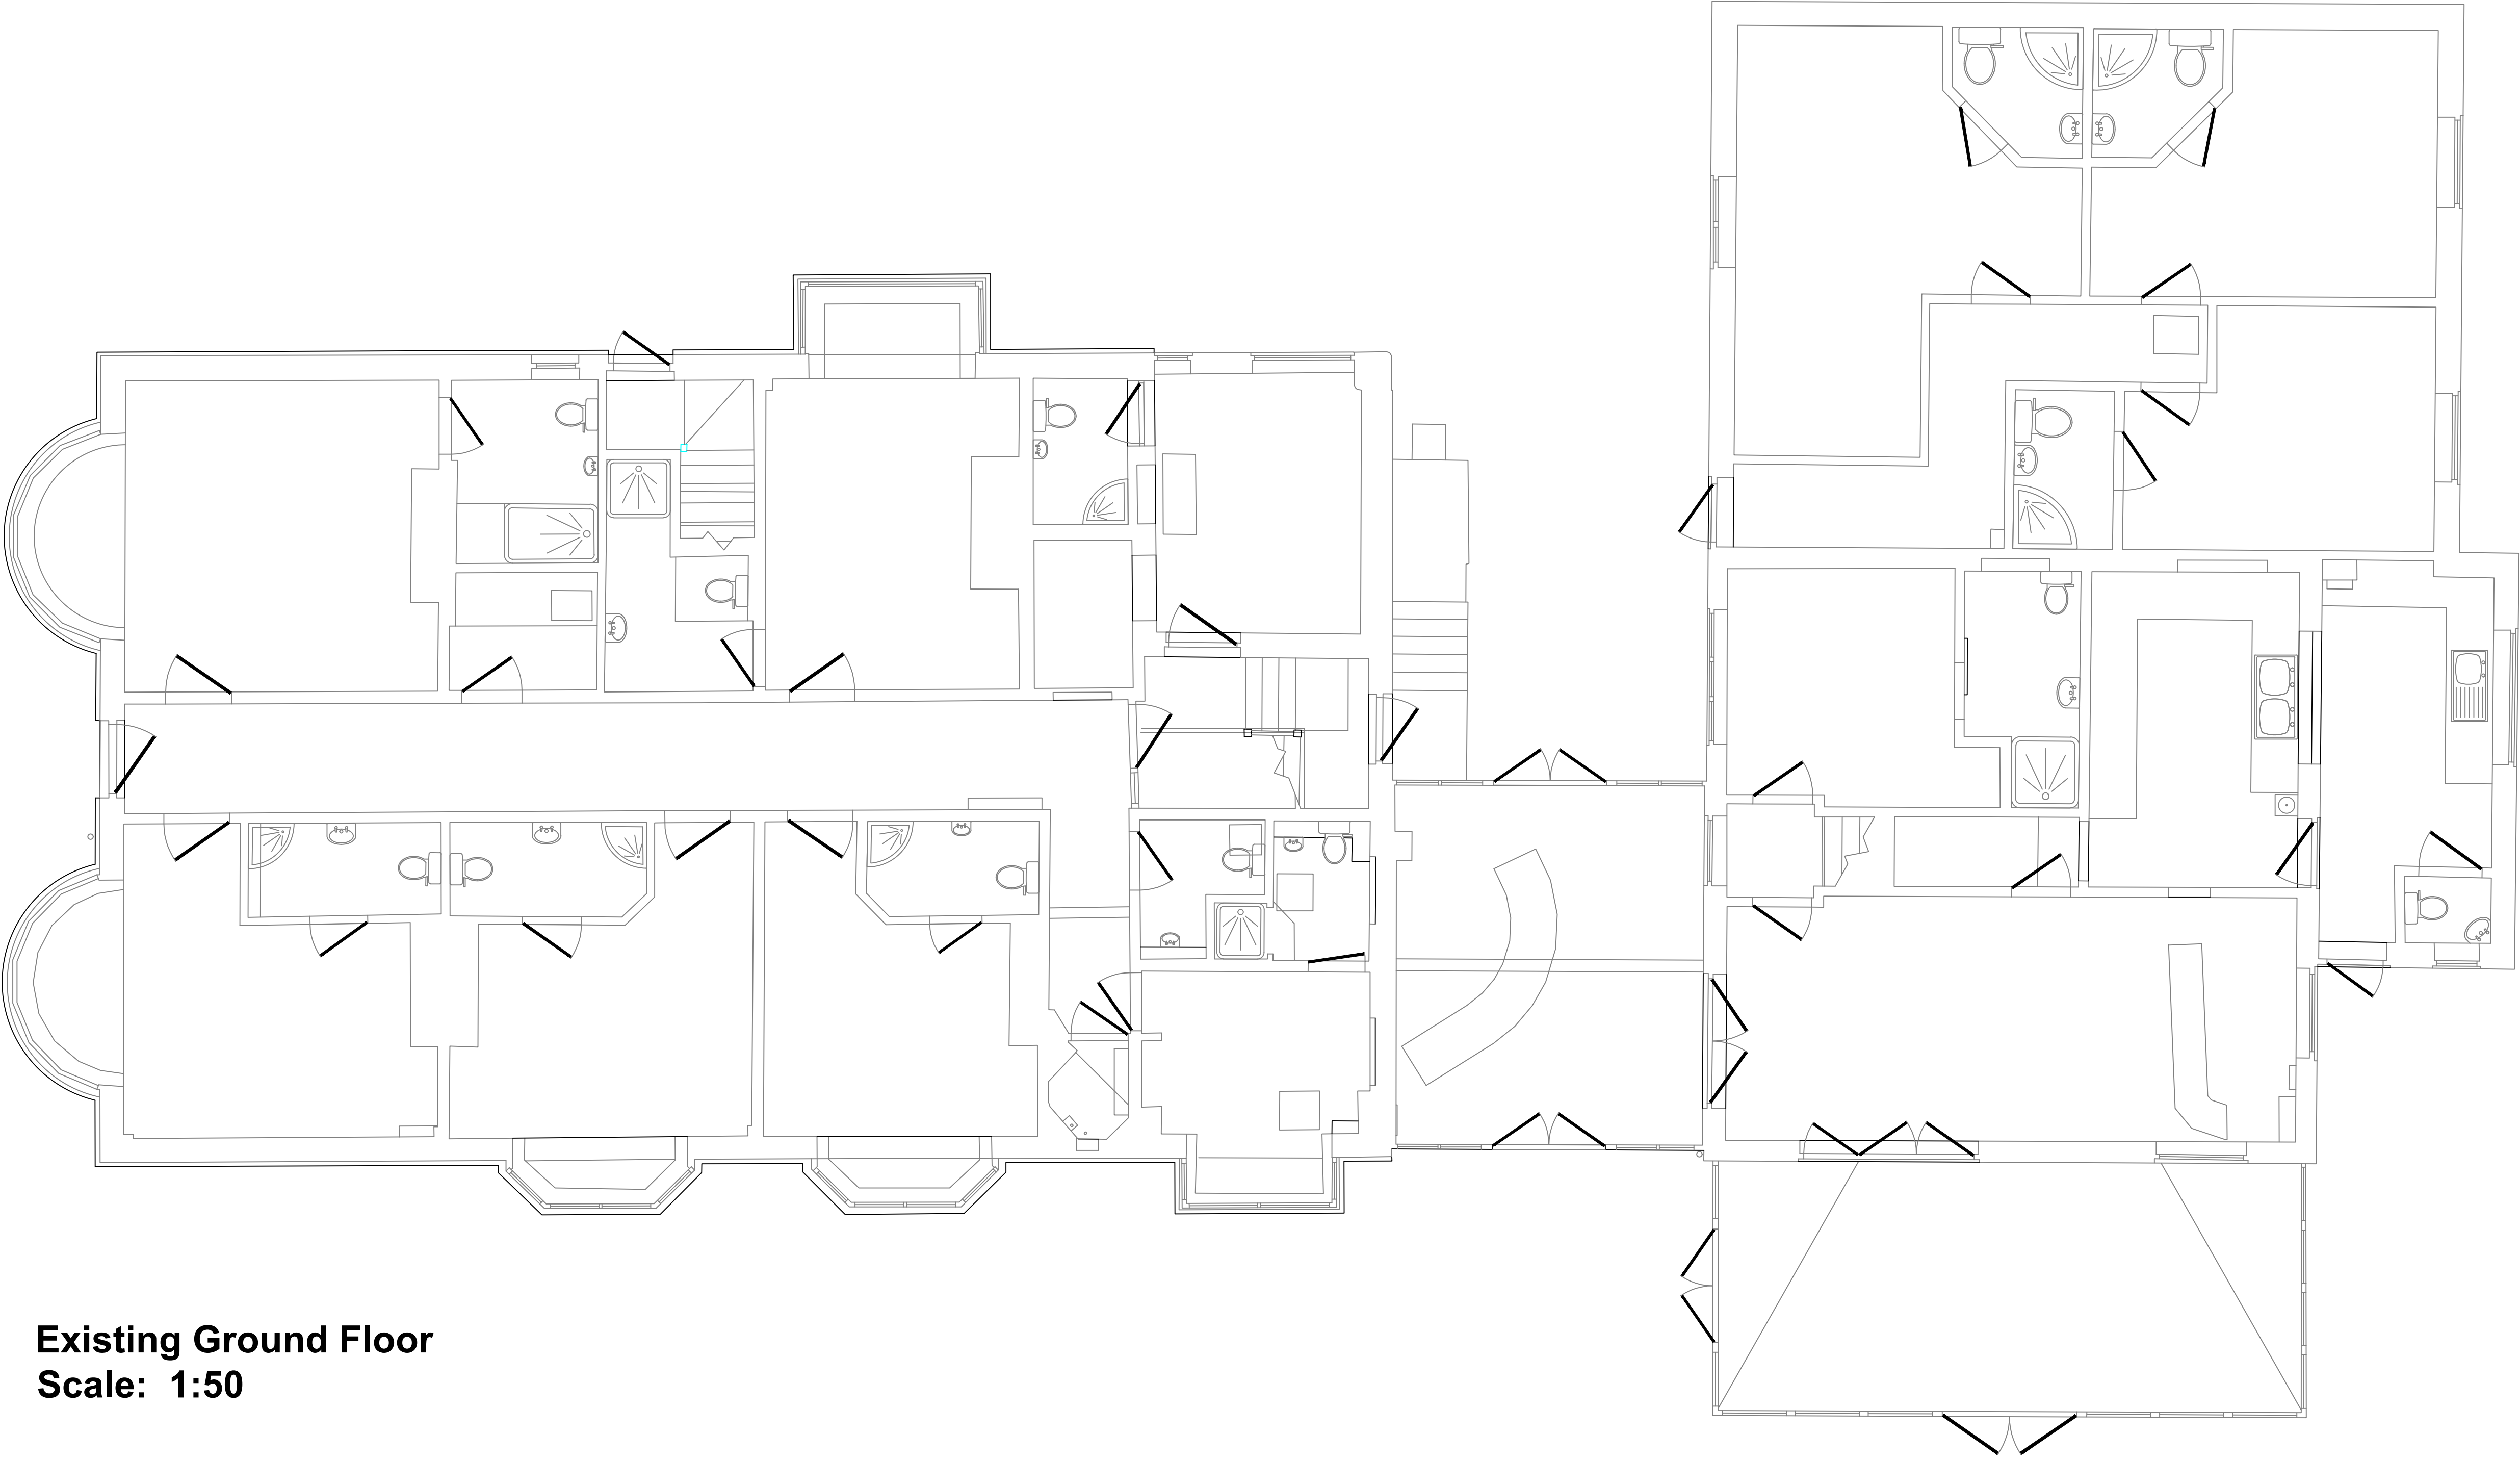

Existing Ground Floor
Scale: 1:50

This drawing is subject to copyright and is not to be reproduced in part or whole without approval. Do not scale this drawing - check all dimensions on site.			
Rev	Description	By	Date
 Northern Healthcare Putting people first Northern Healthcare Barlton Hall Business Park Hardy Street, Eccles Manchester M30 7NB T: 0161 974 7210 M: 07503 622 363 Email: sajad.hussain@northernhealthcare.org.uk			
Client			
Northern Healthcare			
Project			
36 Chester Road, Wrexham, LL11 2SD			
Drawing Title			
Existing Ground Floor Plan			
Drawn by	SAJ	Checked by	ME
Scale	11 Nov 2019		
Subsity	S2 - Suitable for information		
Scale @ A1	1 : 50		
1905	NHC - A - 101		A
C+A JOB NO.	PROJECT - ORIGINATOR - VOL - LEVEL - TYPE - ROLE - NUMBER	REV.	