



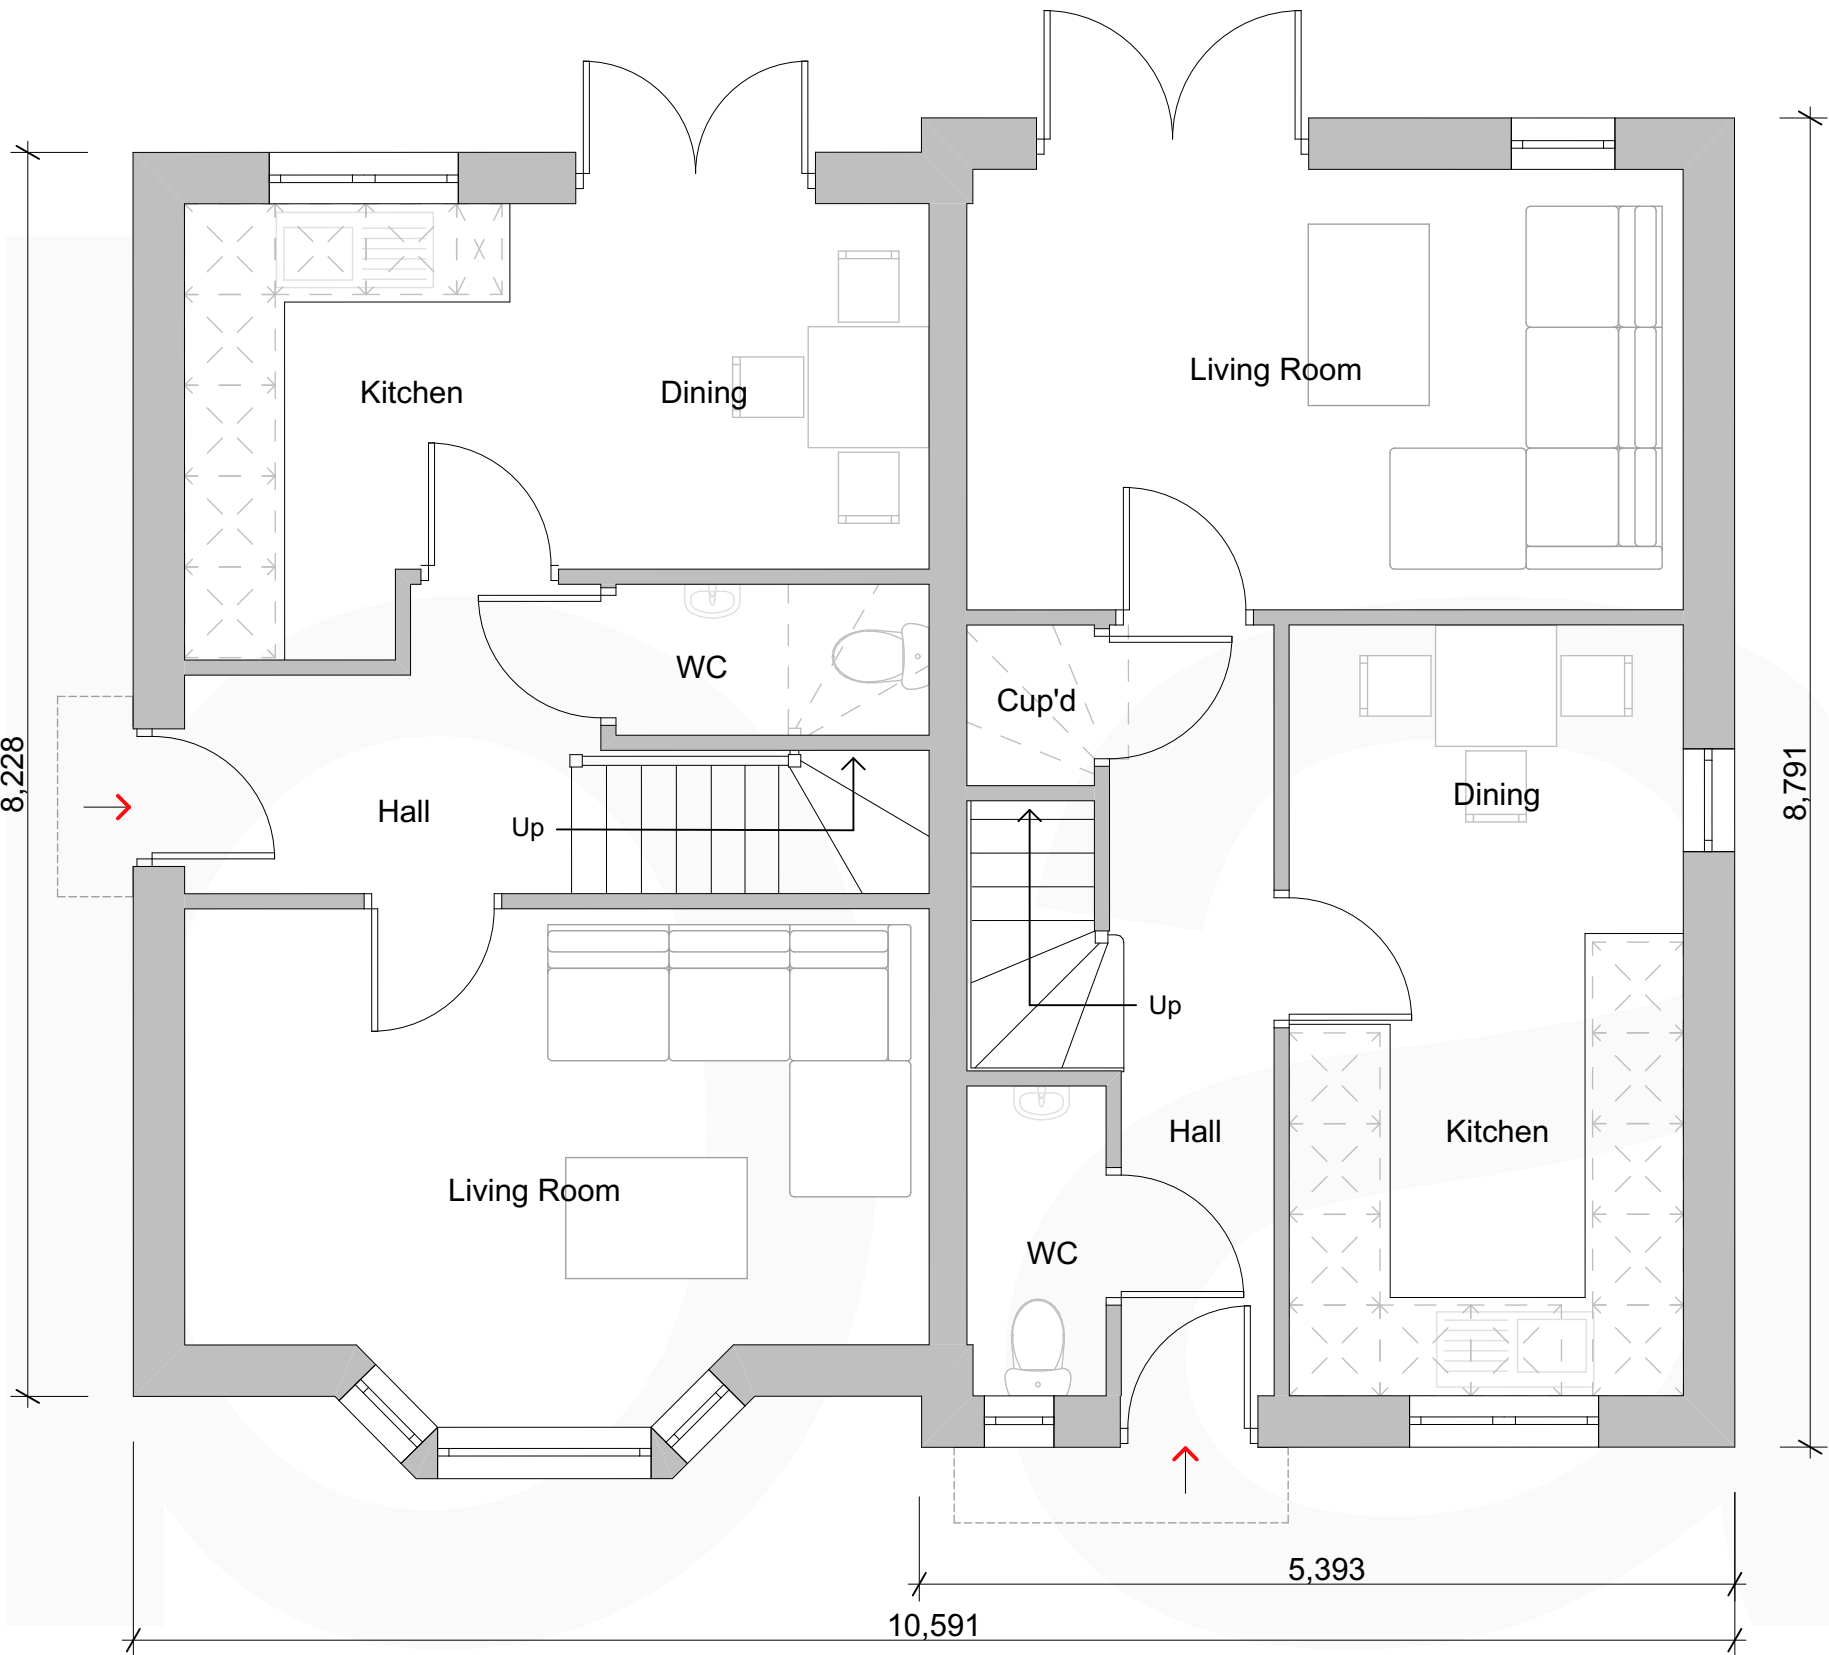

Ground Floor Plan

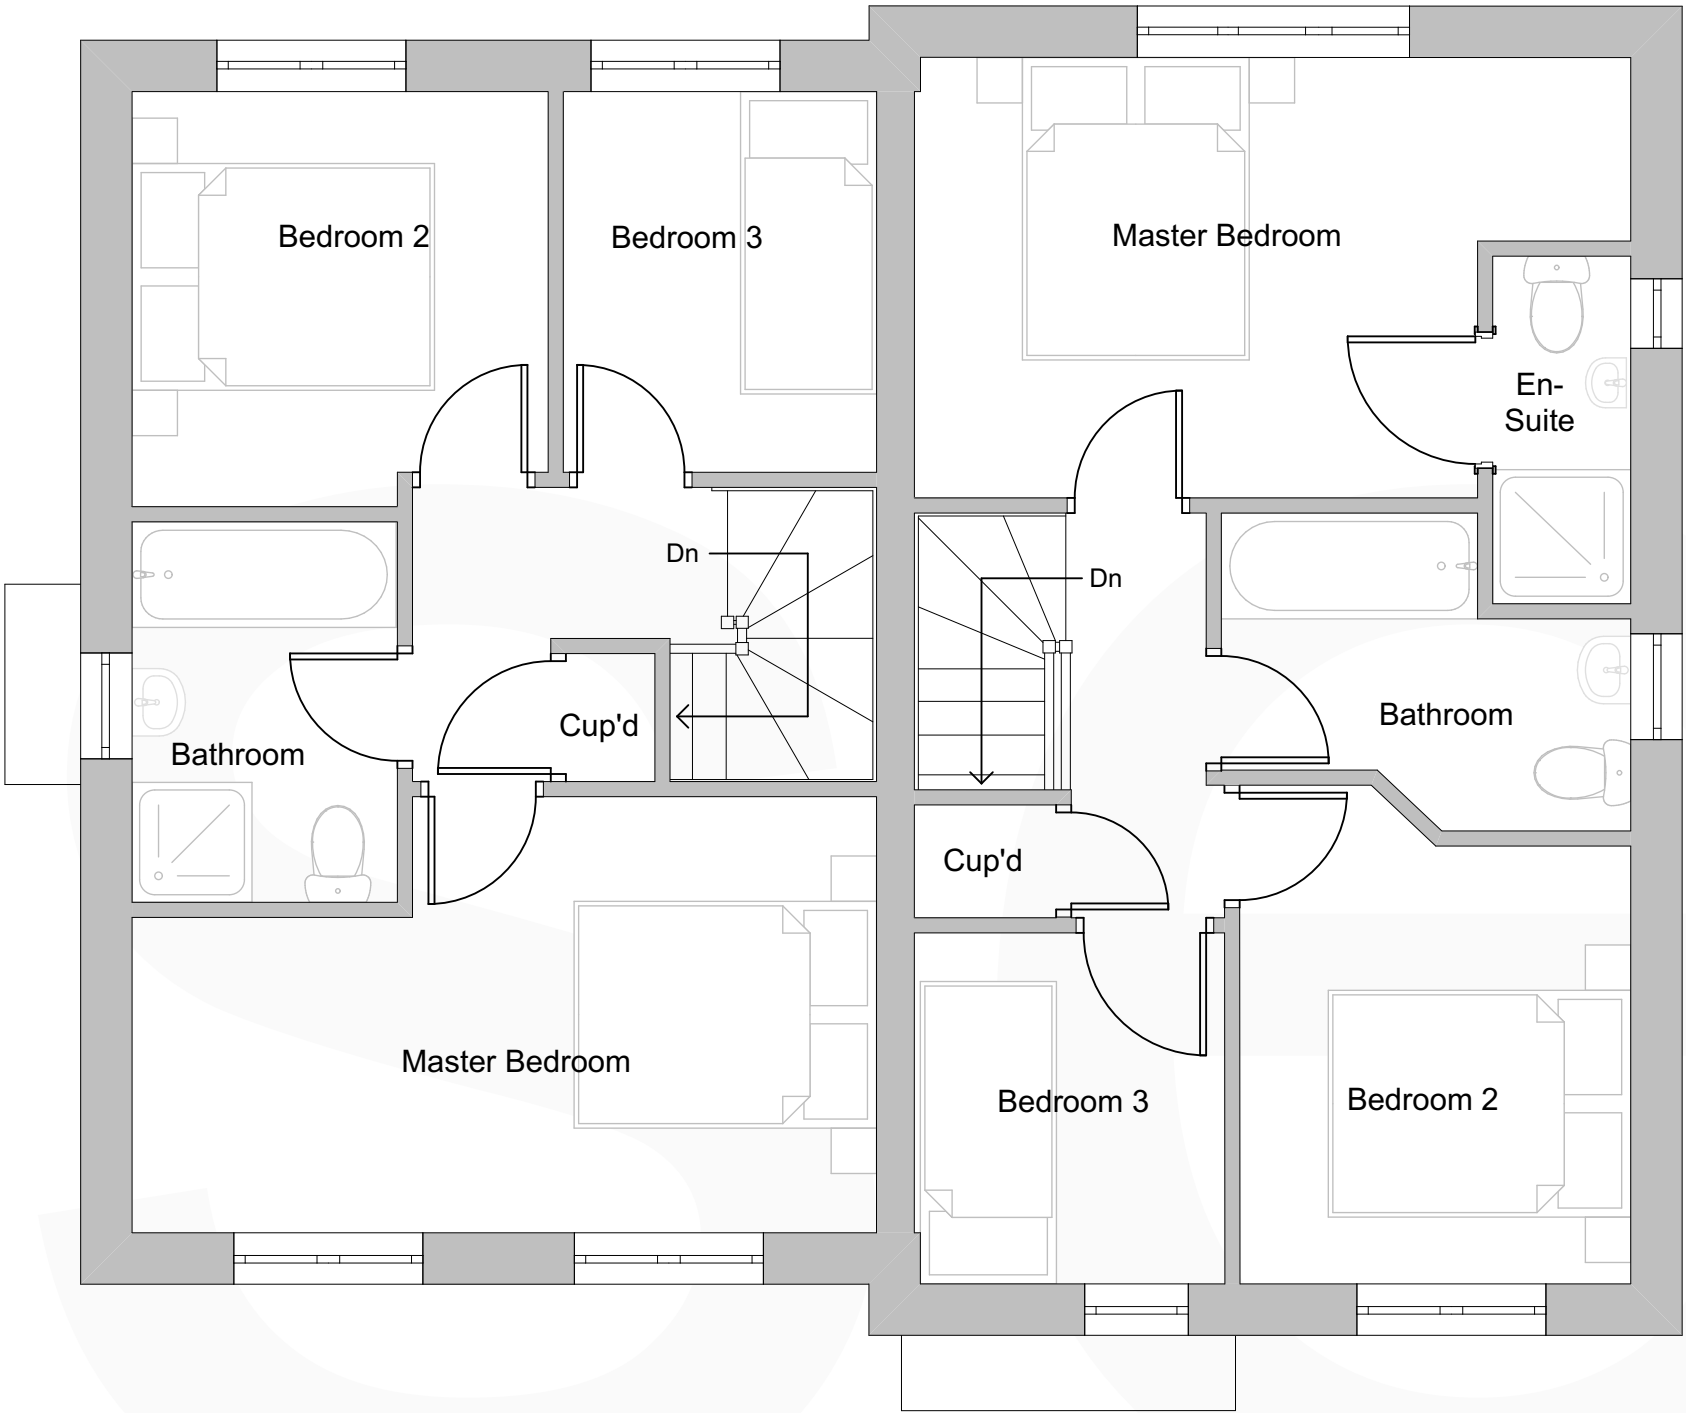


First Floor Plan

DENBIGH & HOLT HOUSE TYPE
3 bedroom semi-detached dwelling

Holt GIA = 71sqm / 764sqft
Plot 10

Denbigh GIA = 77sqm / 825sqft
Plot 9

 

Rev No.	Date.	Rev.	By.	Chk.	
PLANNING					
Scale.	1:50@A2	Date.	Jan 2018	Drawn by.	Chk.
			JS		AO
base. A R C H I T E C T S					
Project Title.					
Vicarage Lane, Gresford					
Client.					
Gower Homes Ltd.					
Drawing Title.					
Denbigh & Holt Floor Plans					
Project No.		Drawing No.		Revision.	
BA1858		PL-008		-	
base Architecture and Design is a registered Limited Company					