


THIS DRAWING IS TO BE READ IN CONJUNCTION WITH ALL RELATED DRAWINGS. ALL DIMENSIONS MUST BE CHECKED AND VERIFIED ON SITE BEFORE COMMENCING ANY WORK OR PRODUCING SHOP DRAWINGS. THE ORIGINATOR SHOULD BE NOTIFIED IMMEDIATELY OF ANY DISCREPANCY. THIS DRAWING IS COPYRIGHT AND REMAINS THE PROPERTY ROGER PARRY & PARTNERS.

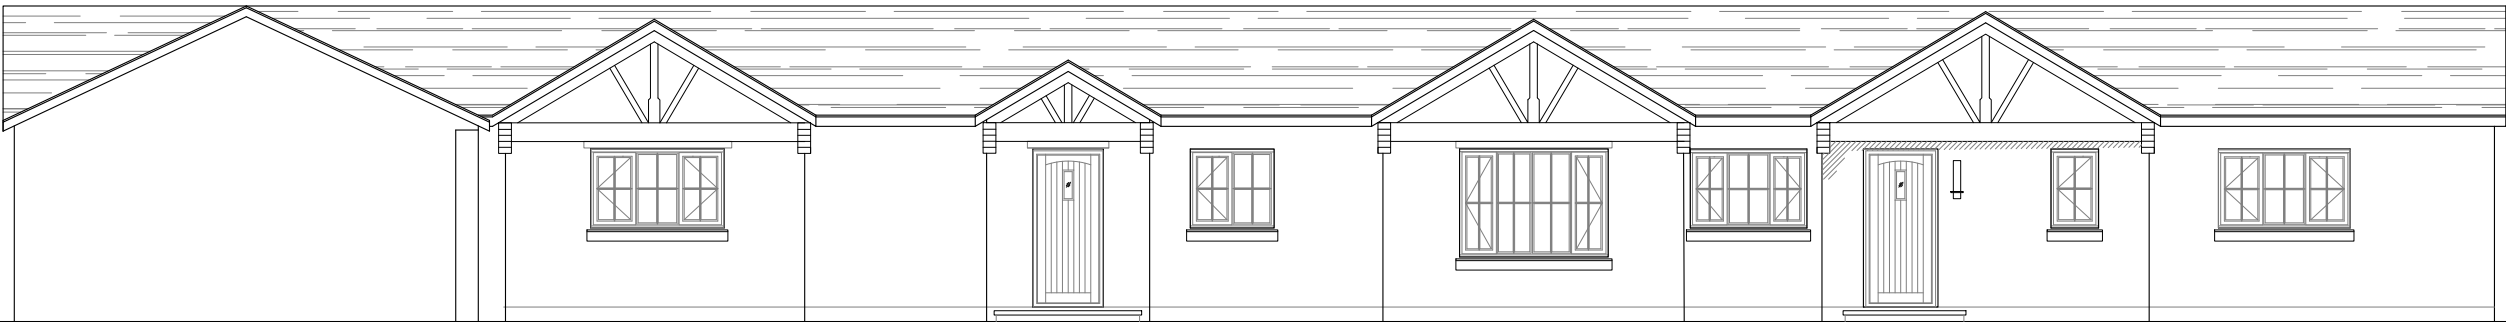

Proposed Front Elevation



Proposed Side Elevation - garden



Residential - Agricultural - Commercial

Job	- Proposed Extension and Remodeling of Existing Dwelling	
Title	- Proposed Elevations sheet 1 of 2	
Location	- Badgerbank Farm, Cloy Lane, Overton-On-Dee, Wrexham, LL13 0HR	
Client	-	
Scales	- 1:100 @ A3	
Drawing No.	- RPP04.1.3.23	Rev D
Drawn by	- JEE	Date - June 2019

HOGSTOW HALL, MINSTERLEY
SHREWSBURY, SHROPSHIRE. SY5 0HZ
Tel: 01743 791336 Fax: 01743 792770
email: mail@rogerparry.net
Web address: www.rogerparry.net

Roger Parry & Partners LLP partnership no. OC312203
Registered Office Hogstow Hall, Minsterley, Shrewsbury, SY5 0HZ
Registered in England and Wales.
A list of members of the LLP is available at the above address.