



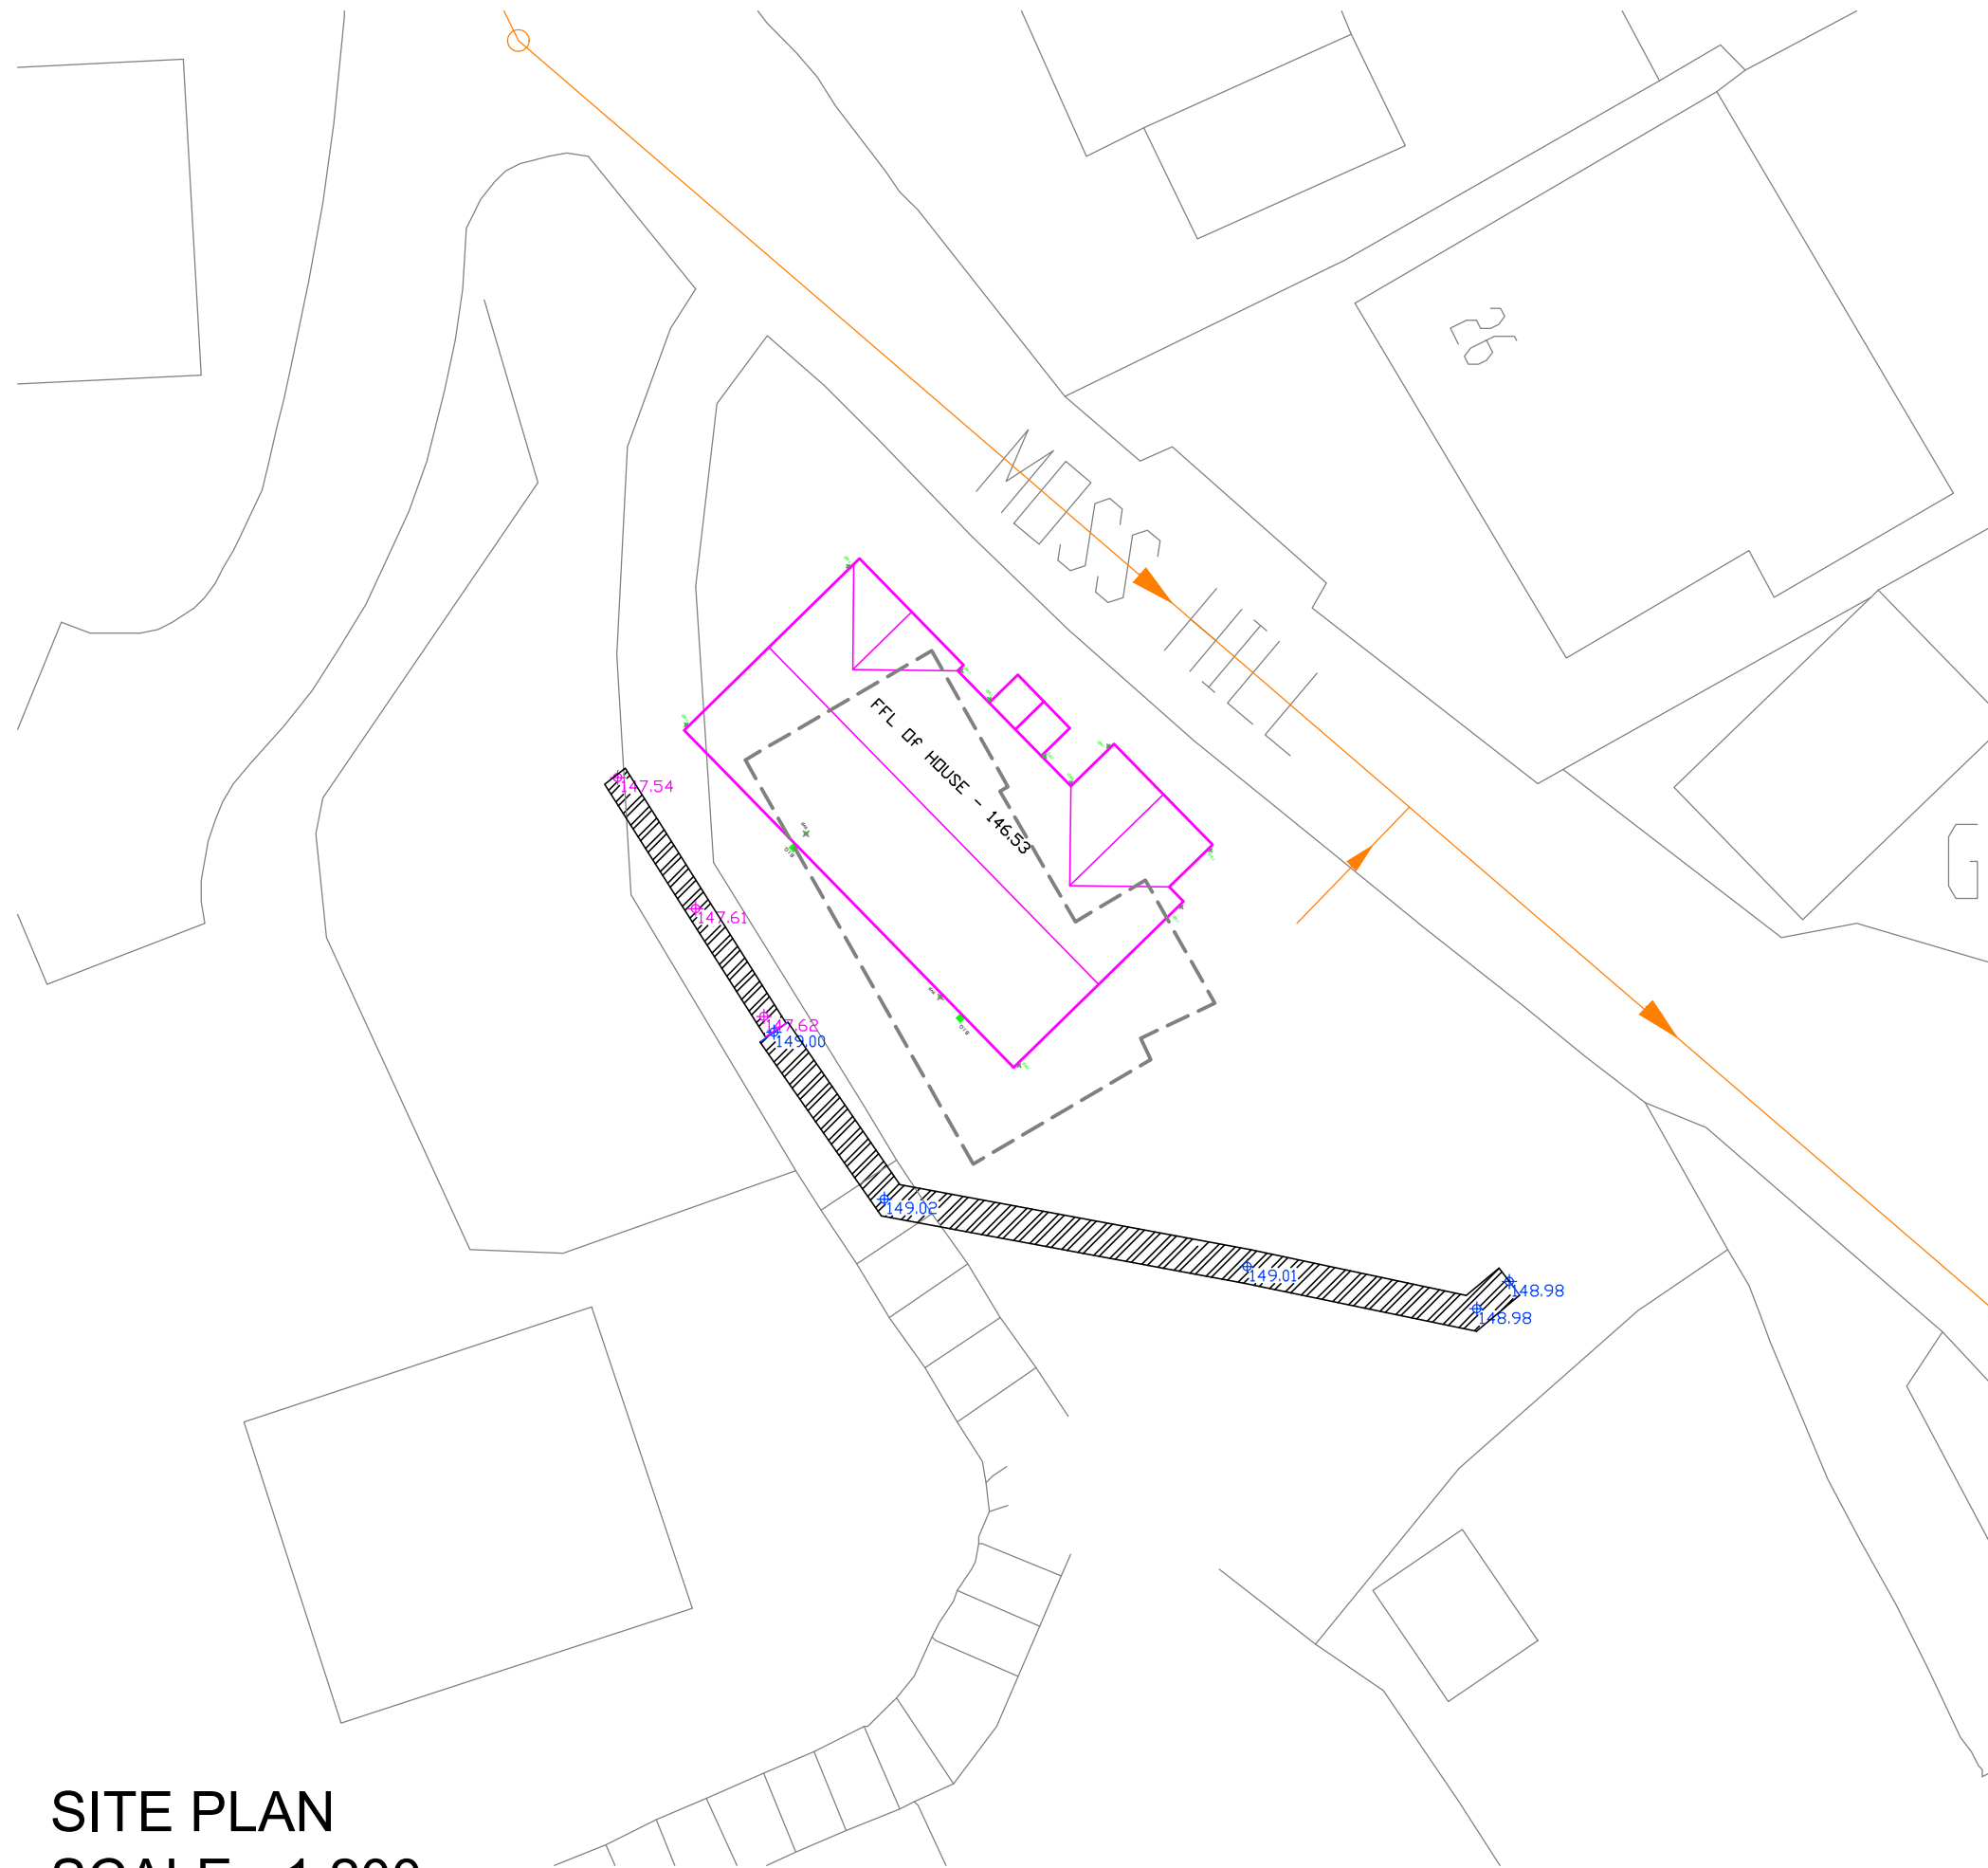

SITE PLAN
SCALE - 1:200

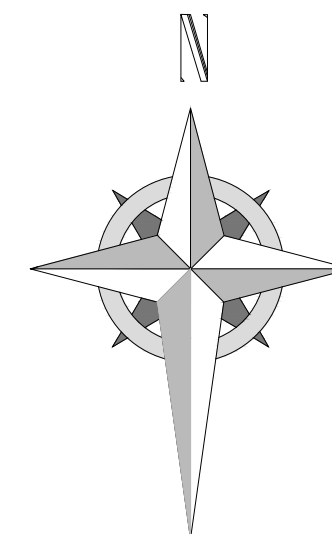

HDS ARCHITECTURAL SERVICES
Ferndale Villa, 25 Manley Road,
Wrexham, LL13 8HD
Tel (01978) 353445
www.hdsarchitectural.co.uk

Project; 13 Moss Hill, Moss, Wrexham, LL11 6ES.	
Title; Site Plan	Scale (A3); 1:200
Dwg No; MH/WD/01	Date; December 2017
Revision; Rev A; Add location of previously approved dwelling - 05-12-19	