



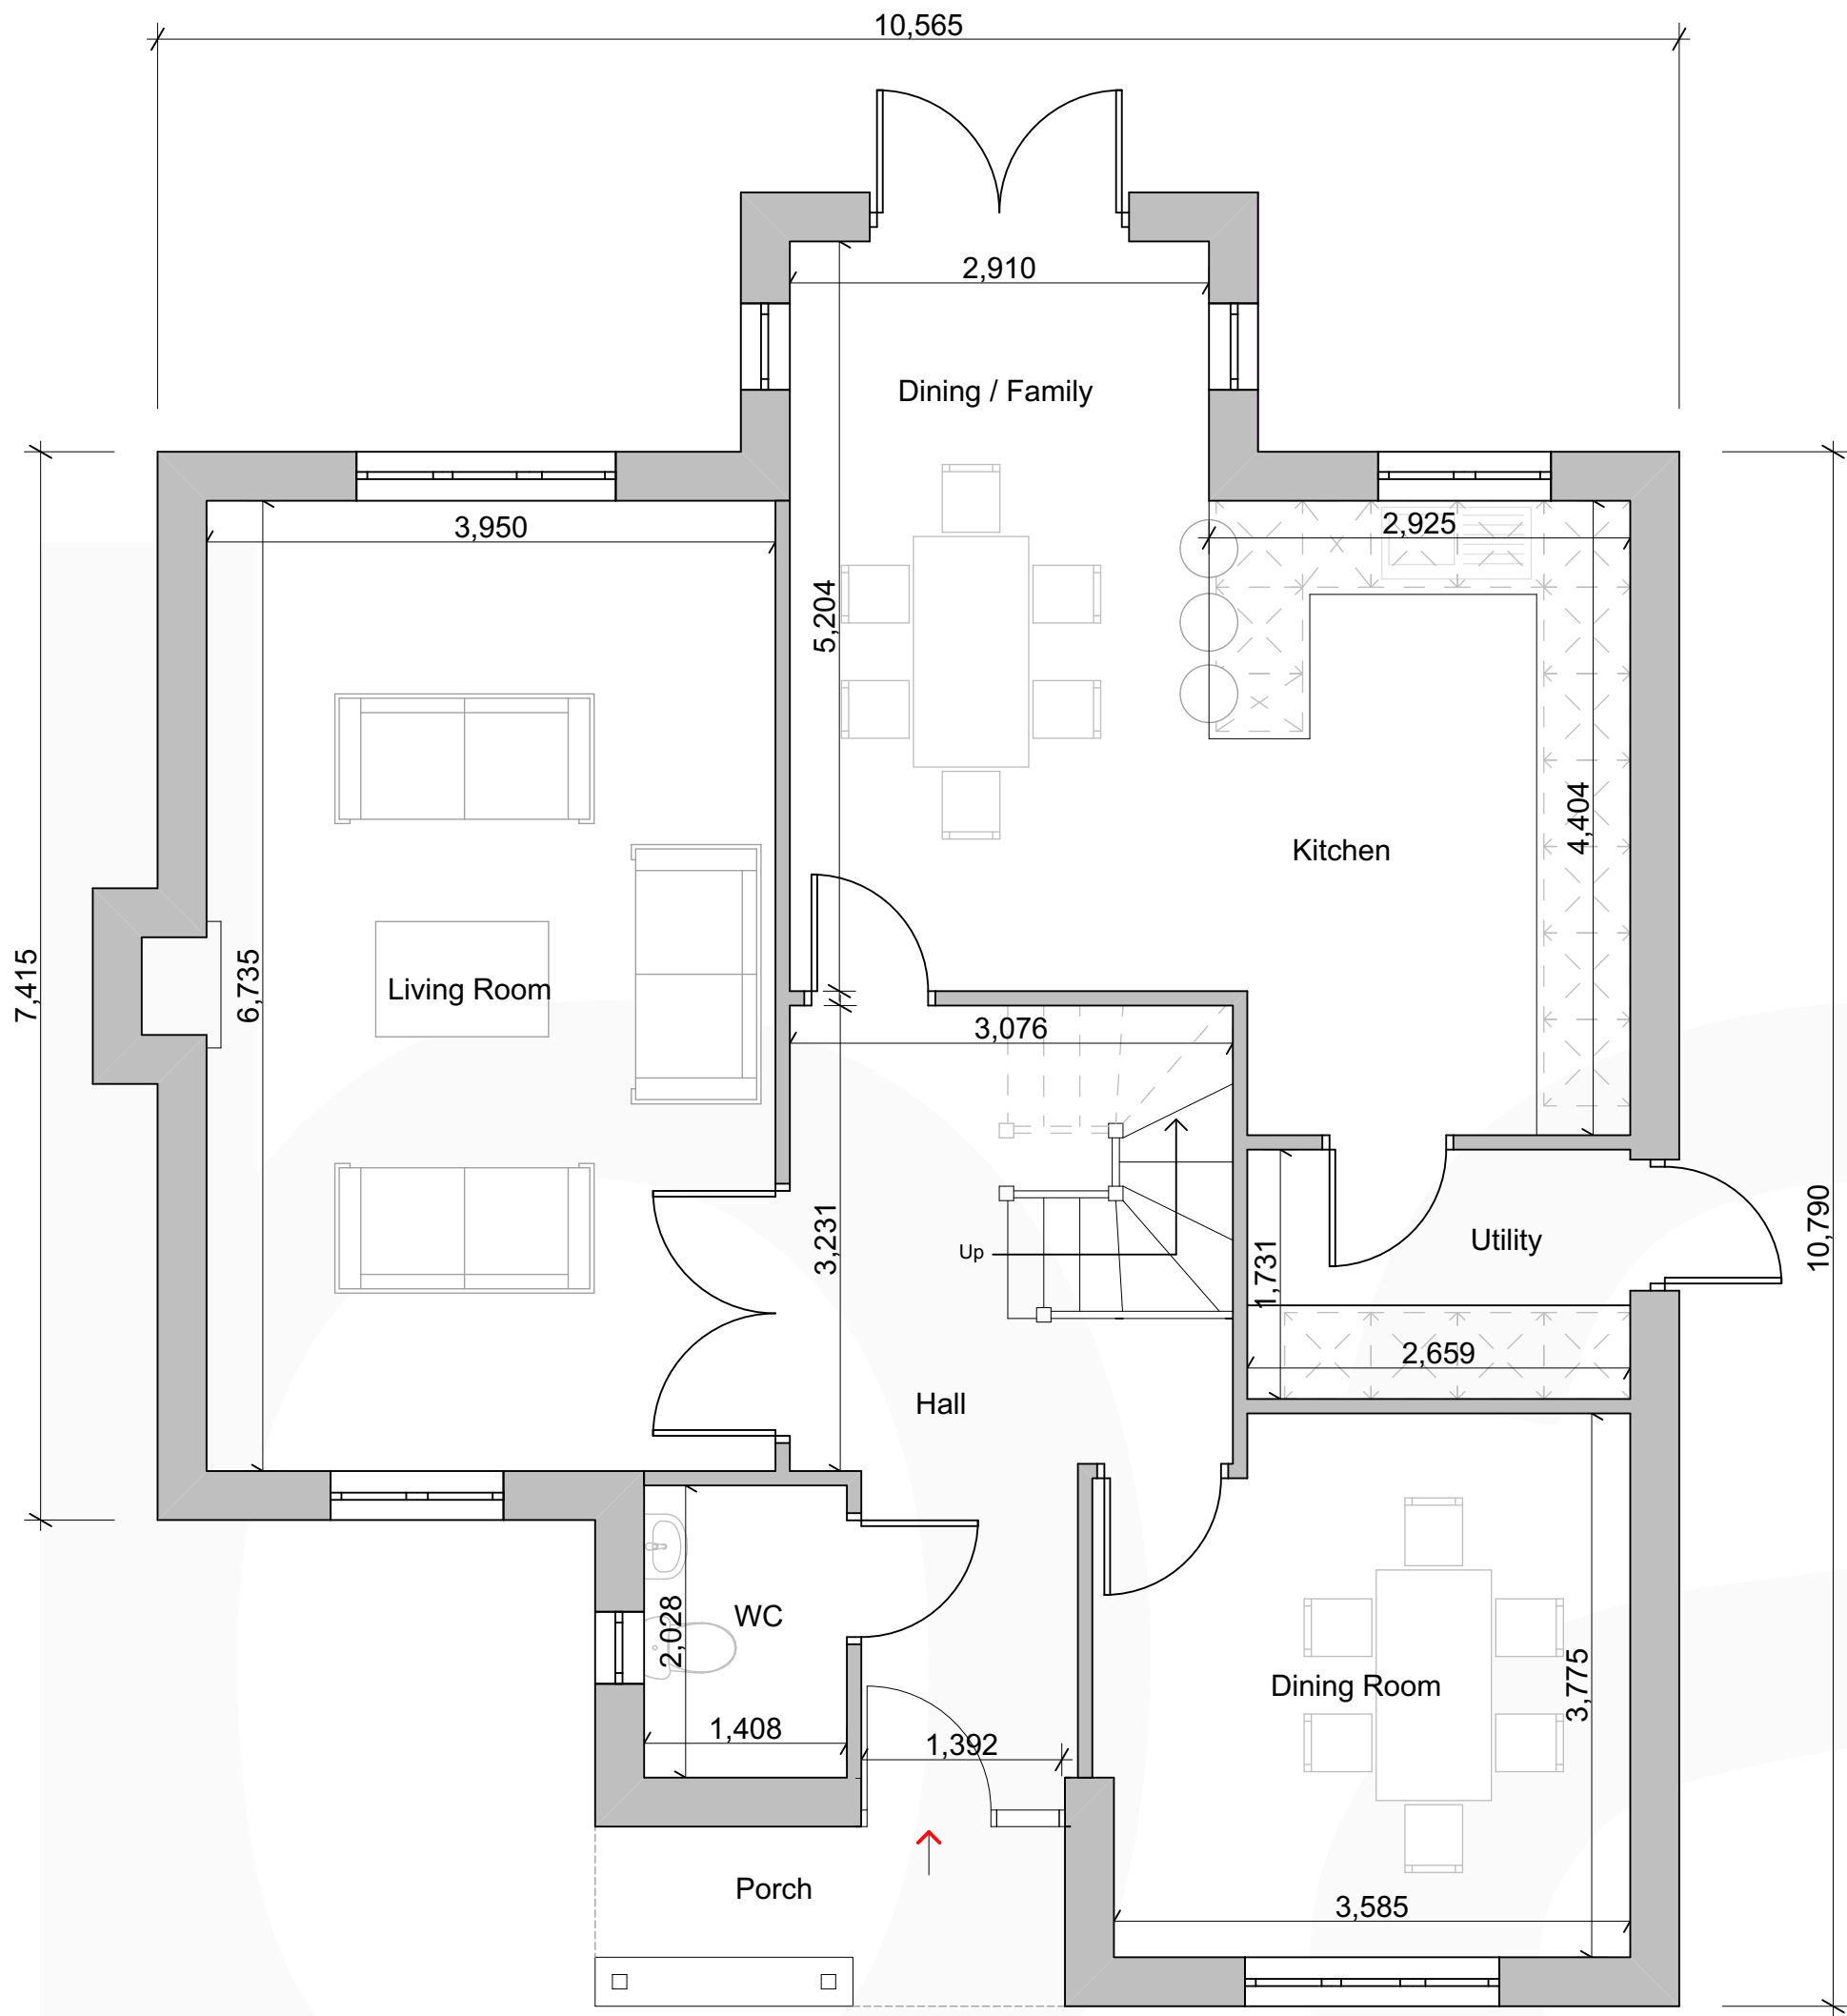


Ground Floor Plan

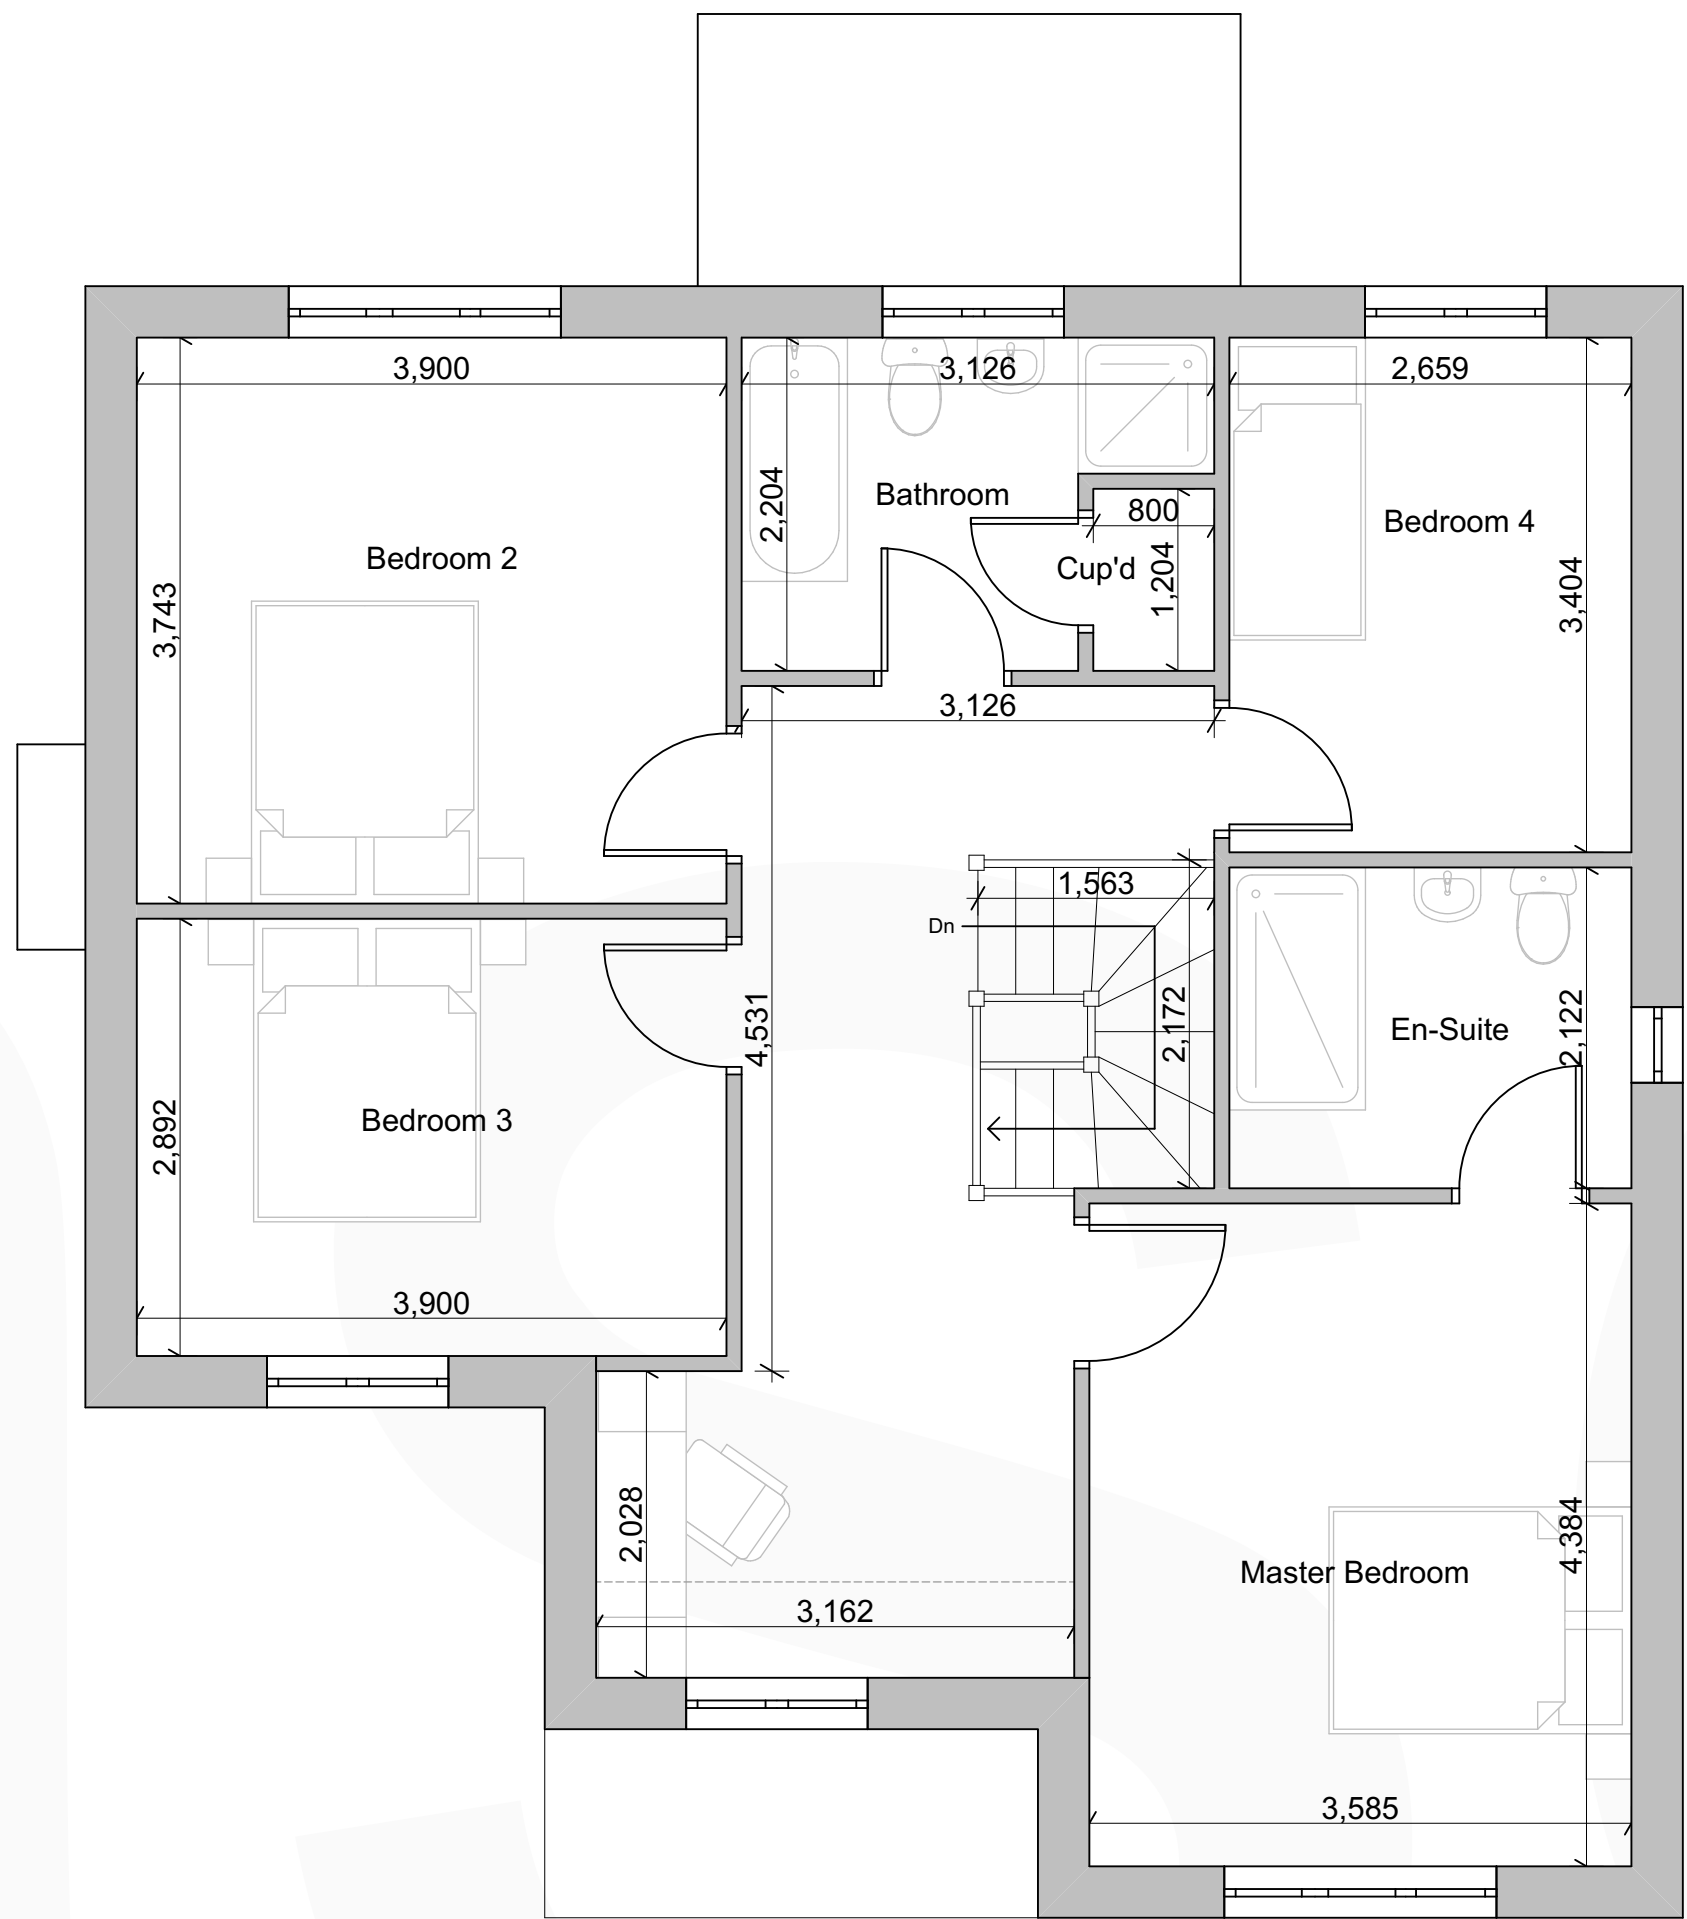

First Floor Plan

HOUSE TYPE 2
4 bedroom detached dwelling
GIA = 185sqm / 2000sqft

Plot 22 detached double garage
Plot 32 detached double garage

 

Rev No.	Date.	Rev.	By.	Chk.	

PLANNING

Scale.	1:50@A1	Date.	Jan 18	Drawn by.	JS	Chk.	AO
Project Title. Vicarage Lane, Gresford							
Client. Gower Homes Ltd.							
Drawing Title. New HT 2 Floor Plans							
Project No. BA1858		Drawing No. PL-028			Revision. -		