




Pendwll Road, Moss.

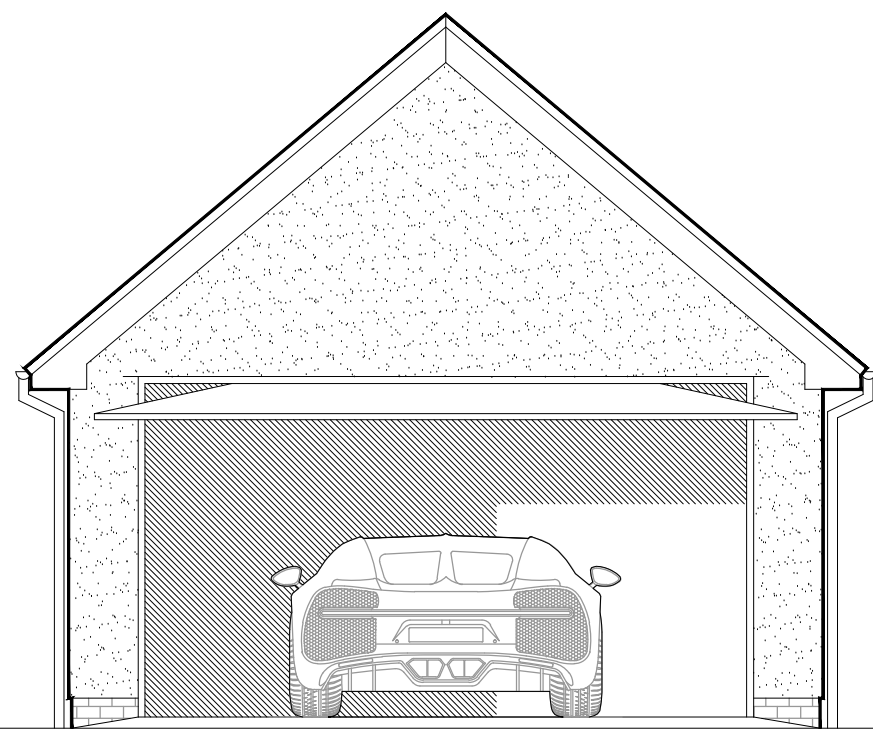


Proposed Side Elevation
1:50

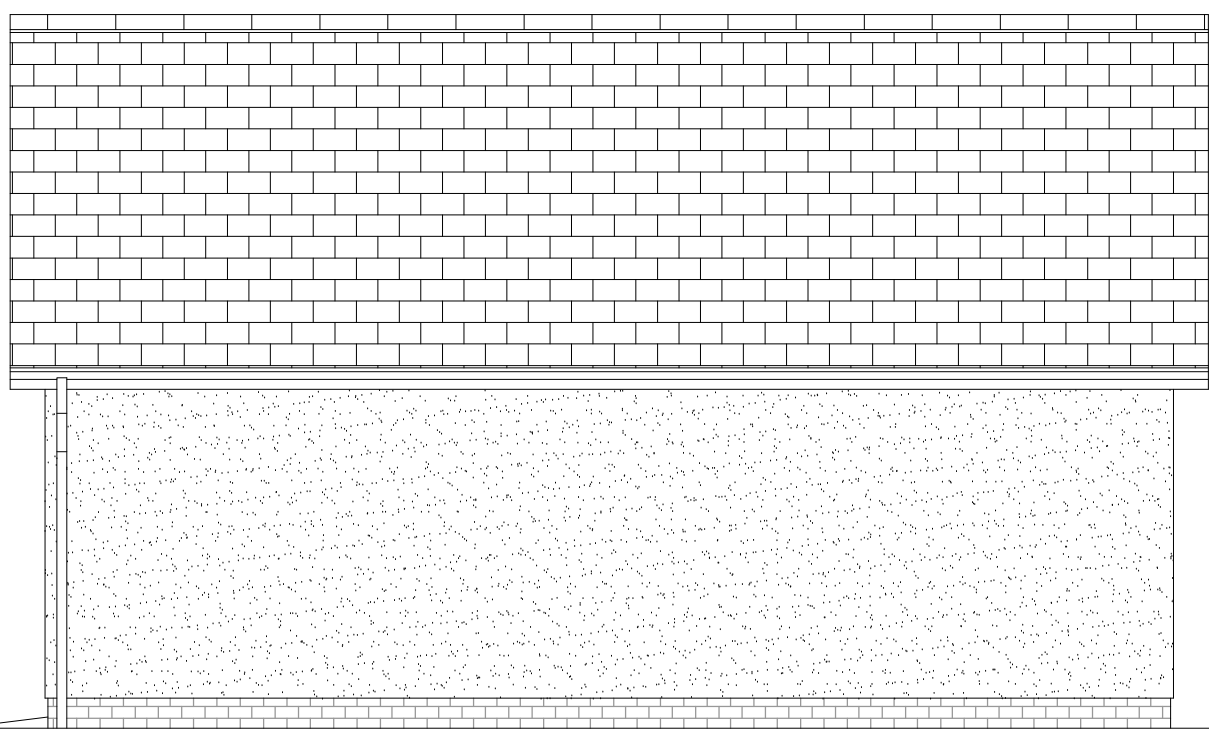


Proposed Side Elevation
1:50

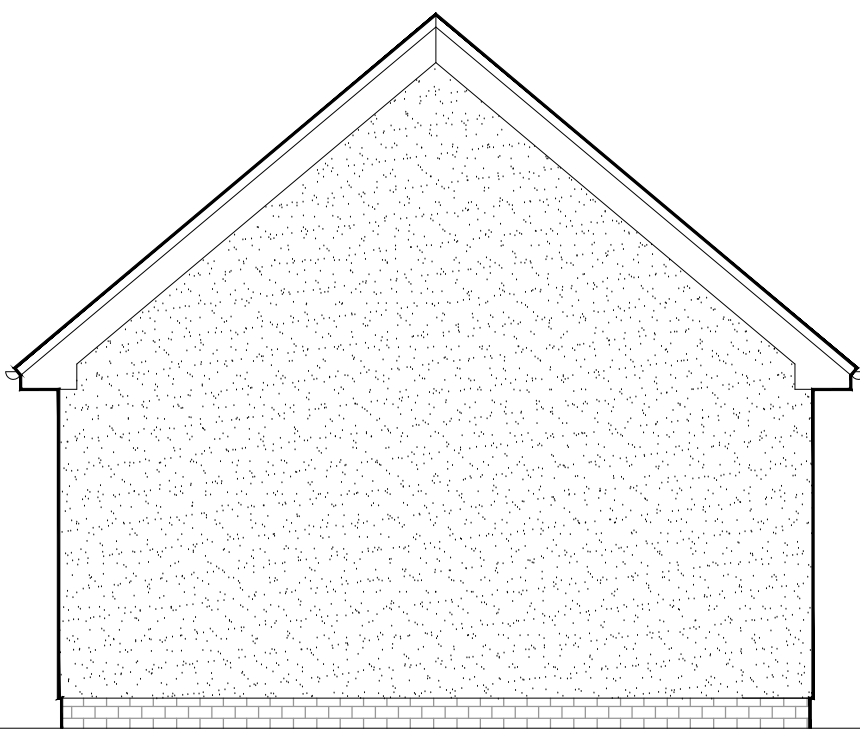


Proposed Rear Elevation
1:50

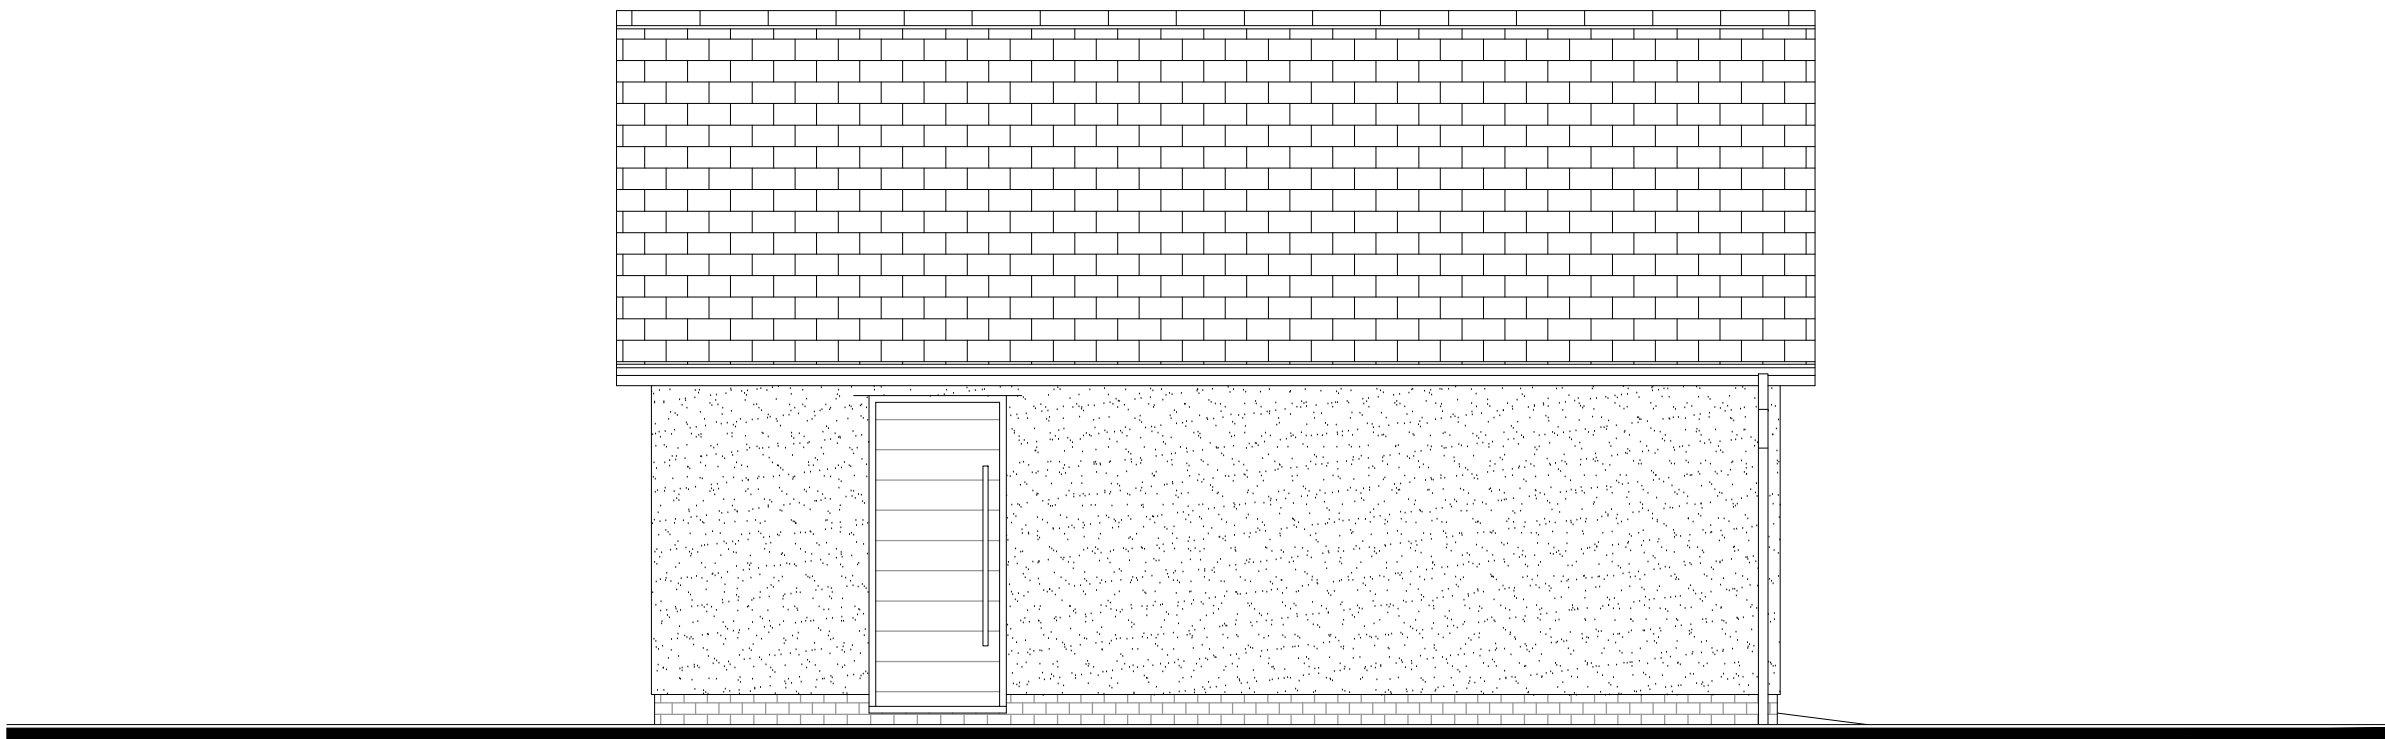

Proposed Side Elevation
1:50

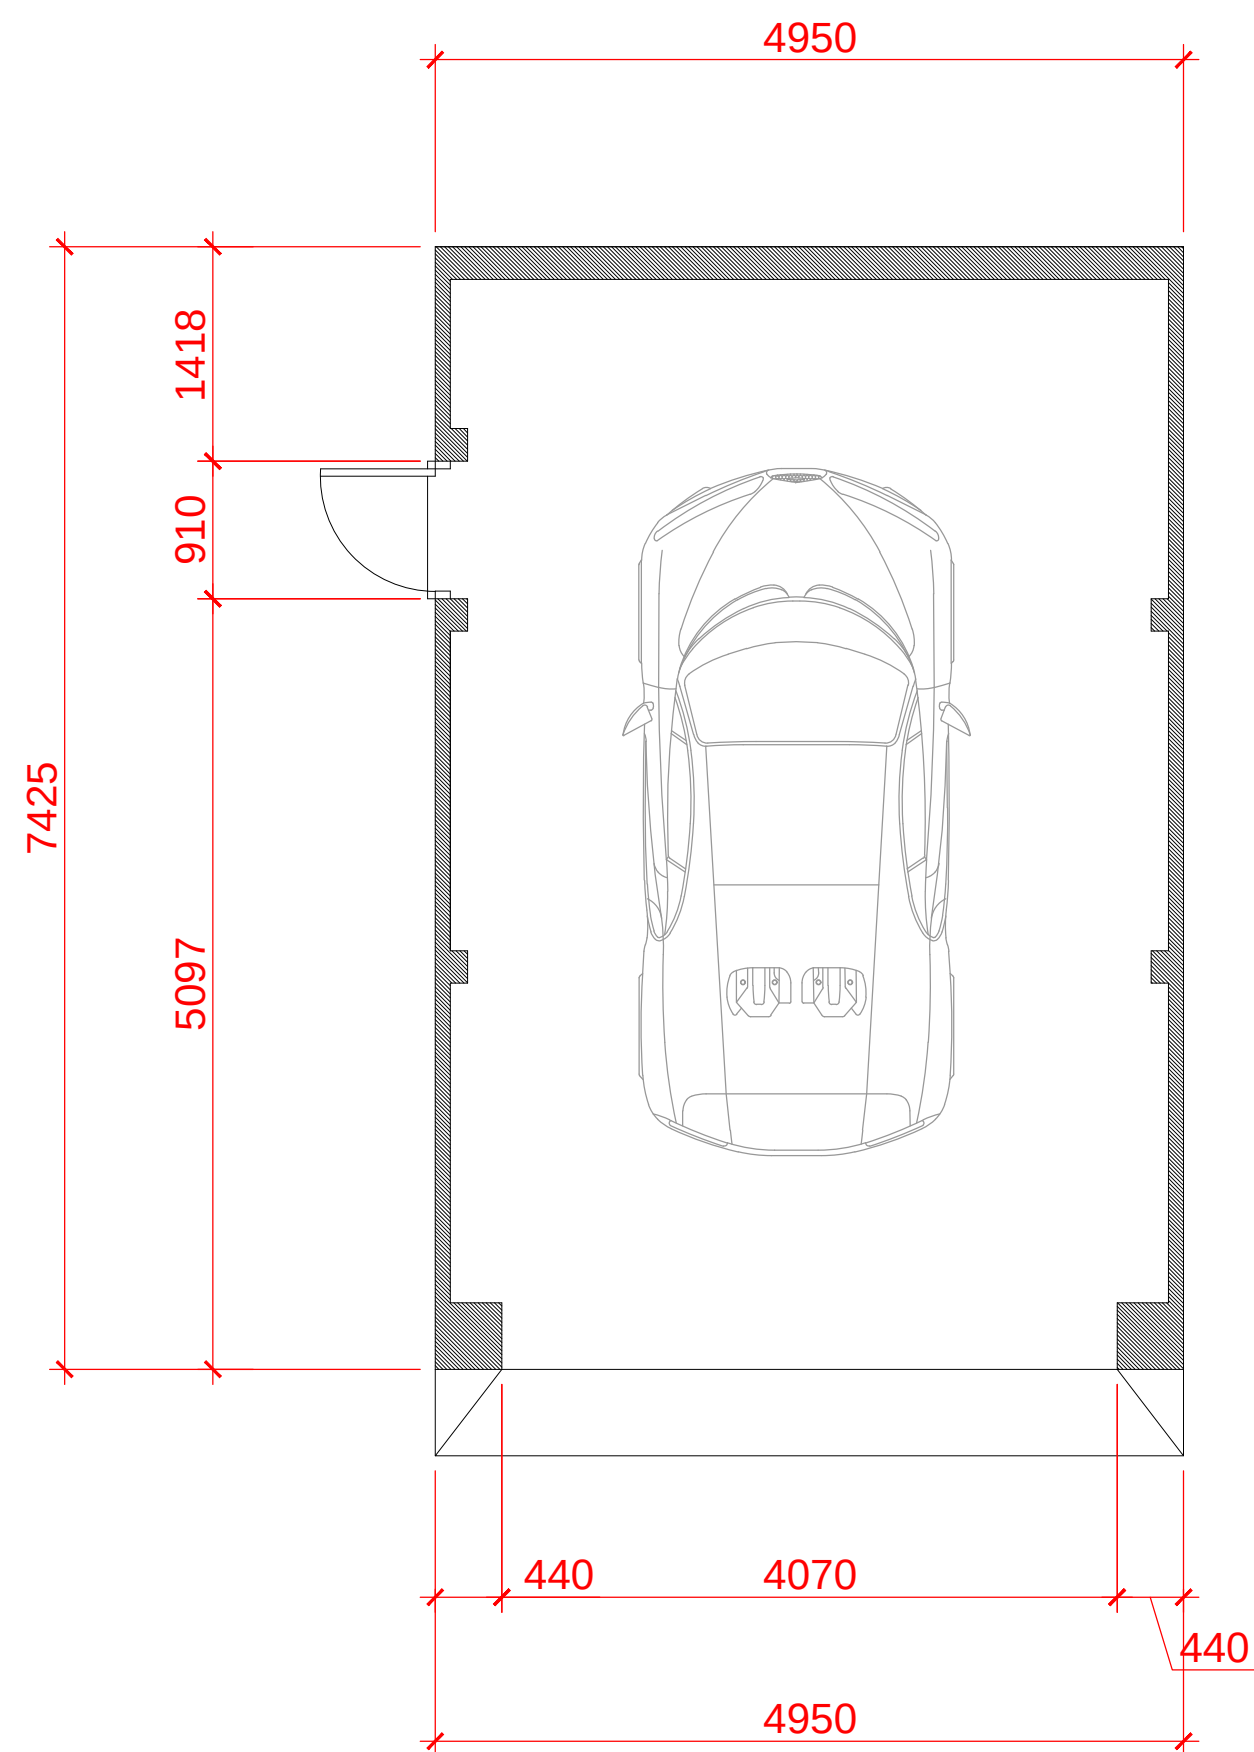

Proposed Floor Plan
Scale 1:50

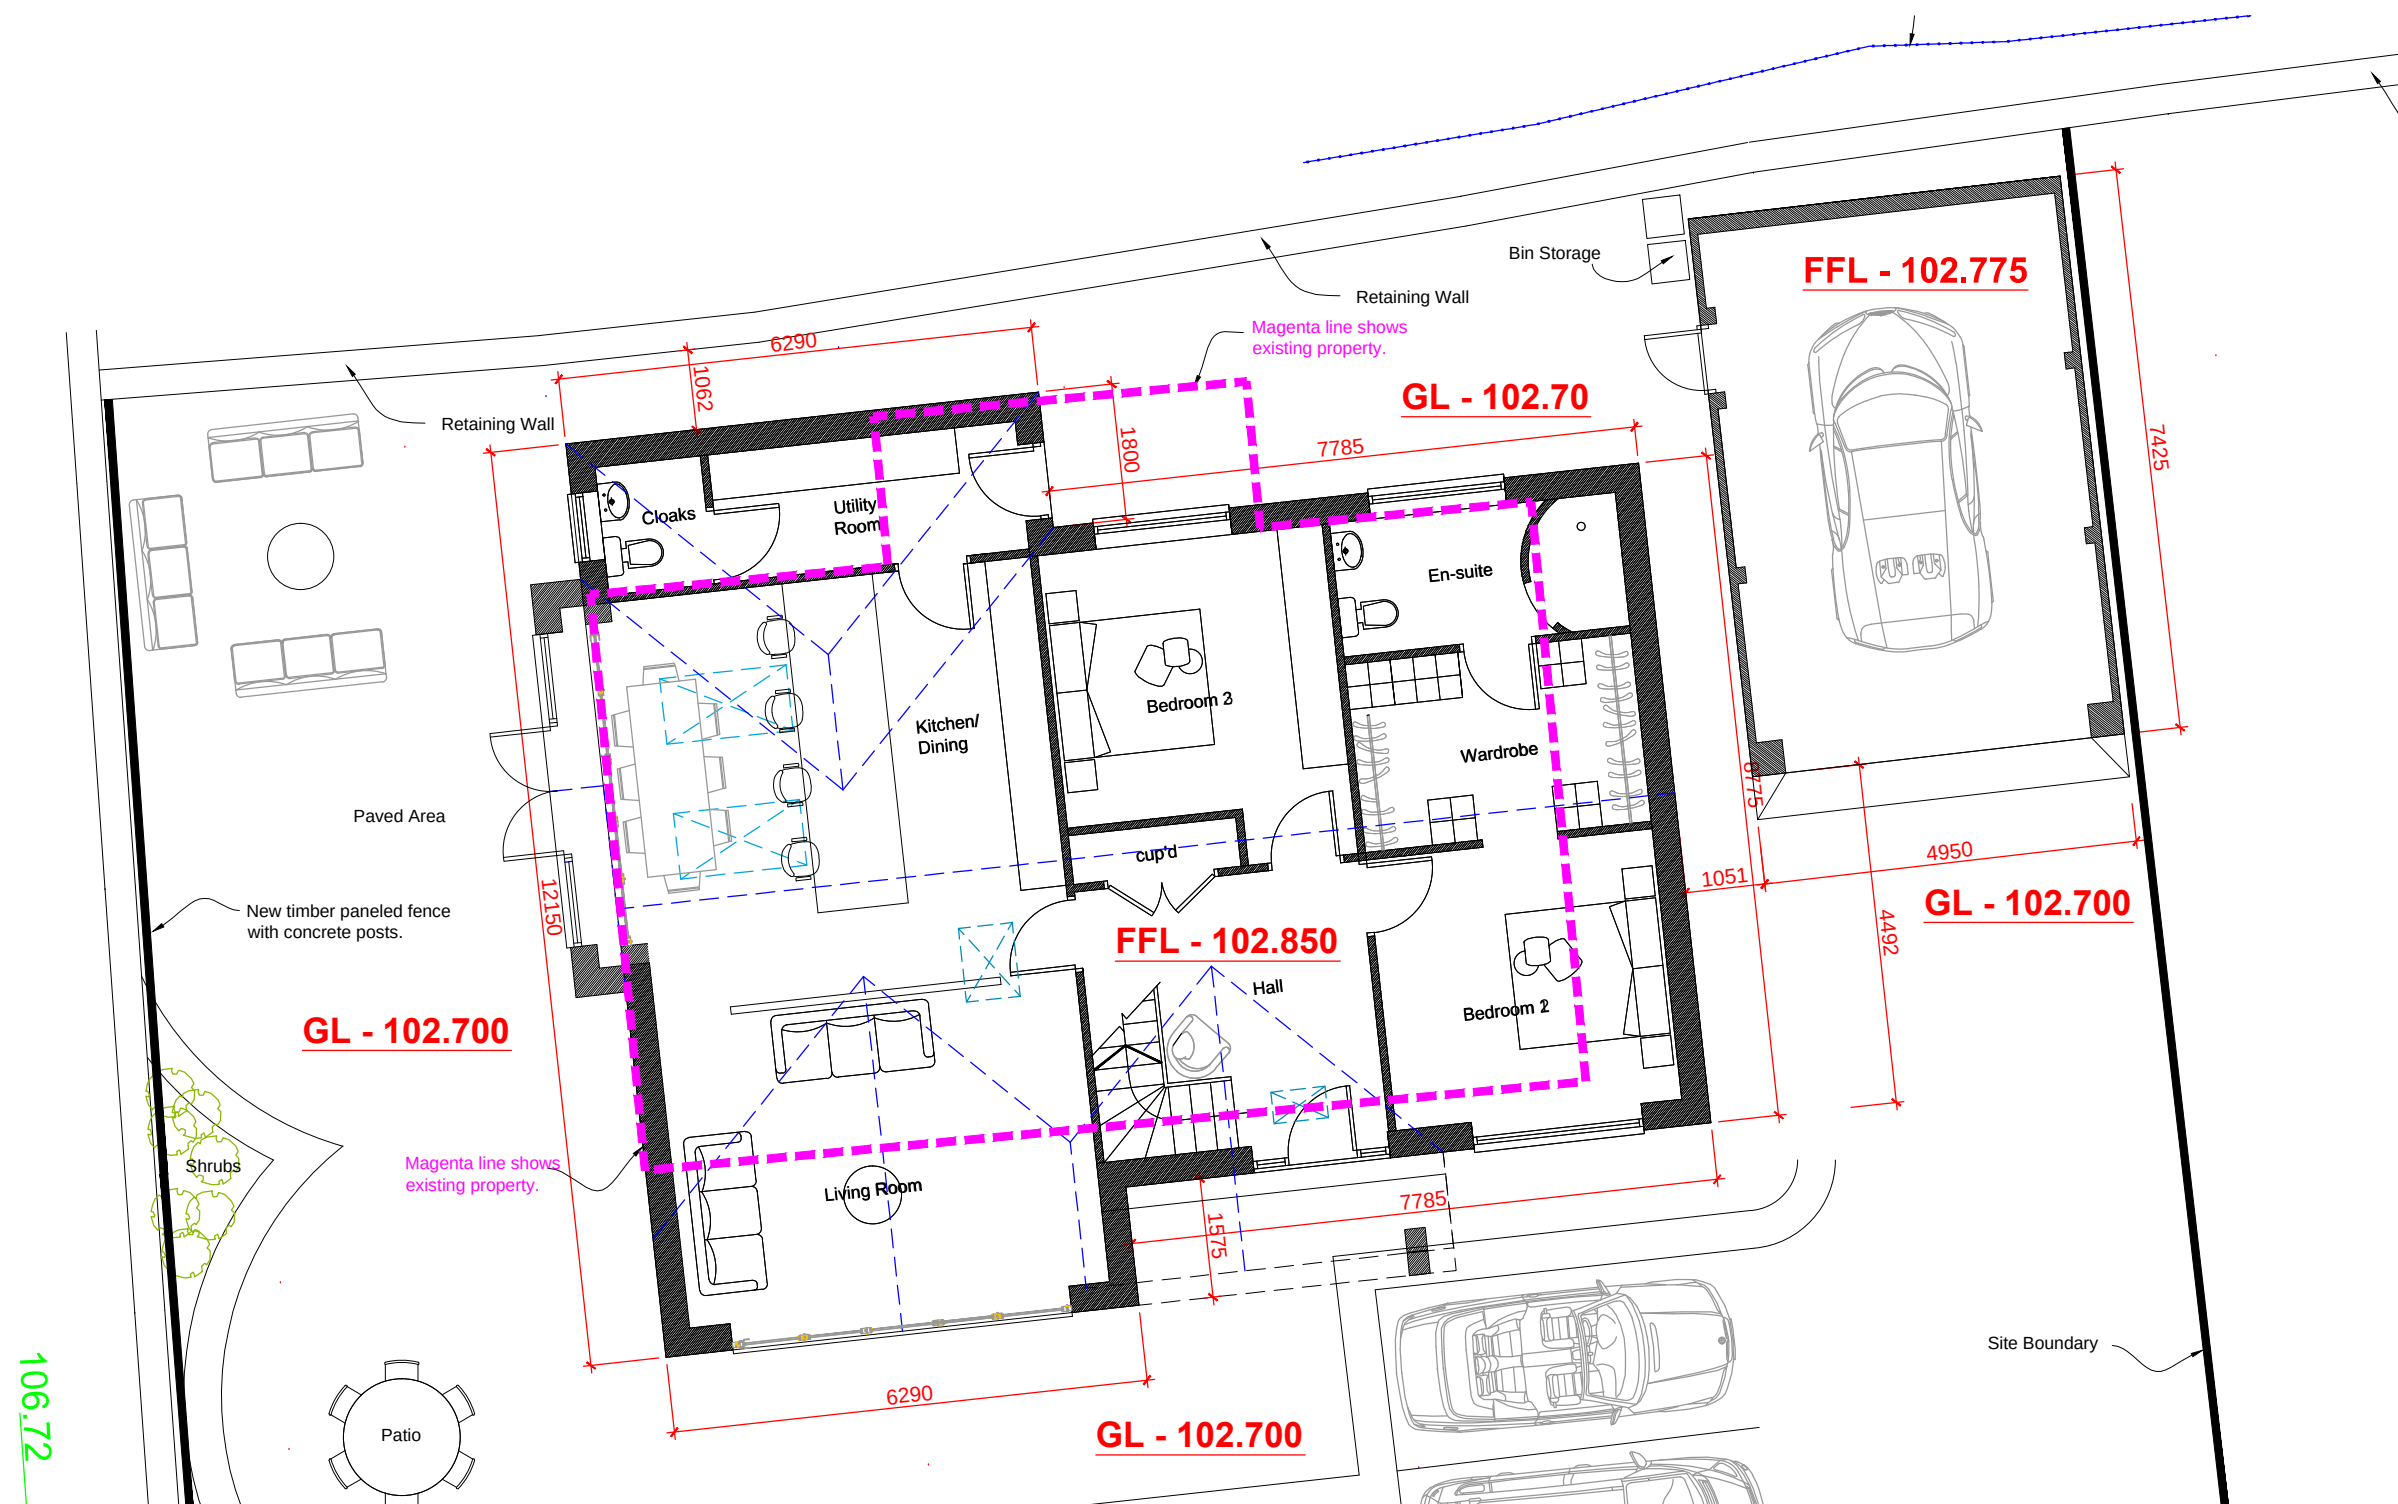

Site Layout
Scale 1:100

 CELLIS-ARCHITECTURAL-DESIGN 25 Sunningdale Close Wrexham North Wales LL13 9QU T 01978 264376 M 07791 480768 E ajones540@btinternet.com		Client: Mr. & Mrs. Shepherd.			
		Drawing Title: Proposed Garage.			
		Job Title: Proposed New Dwellings at Pendwll Road, Moss, Wrexham.			
		Date: Aug 2019	Scale: 1:50 at A1	Rev:	Draw No: PD173 / 05