


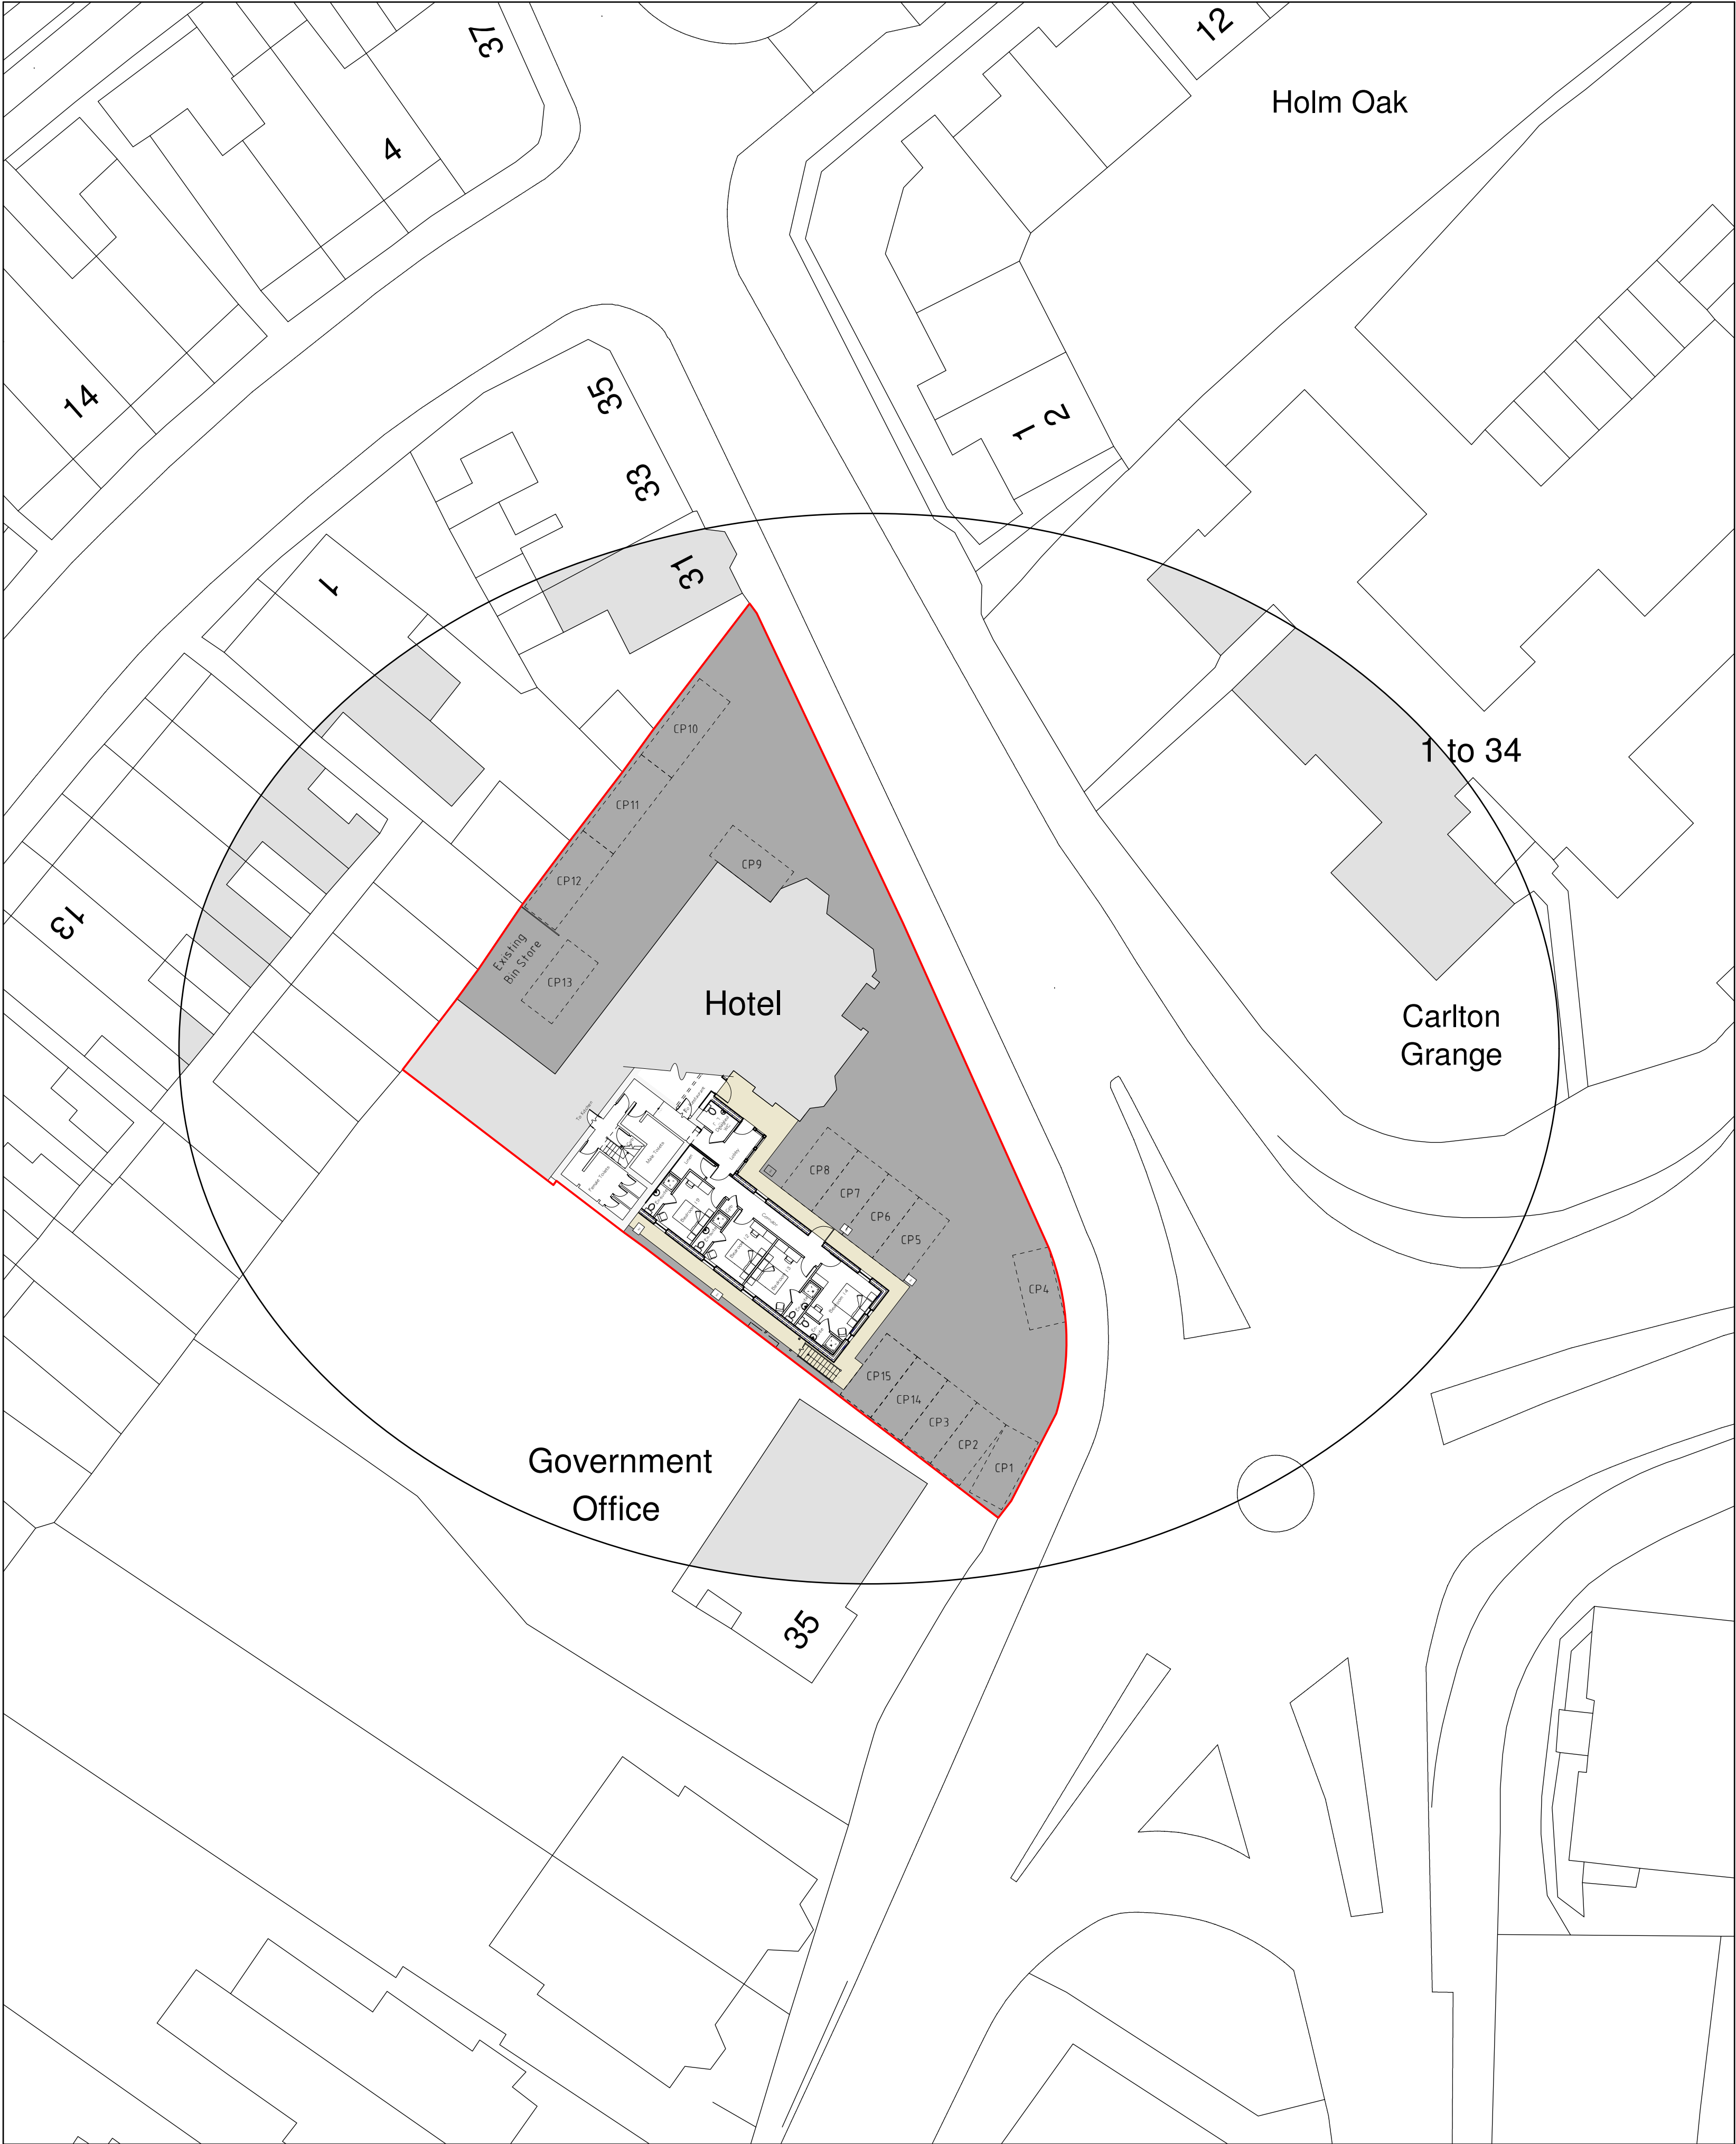


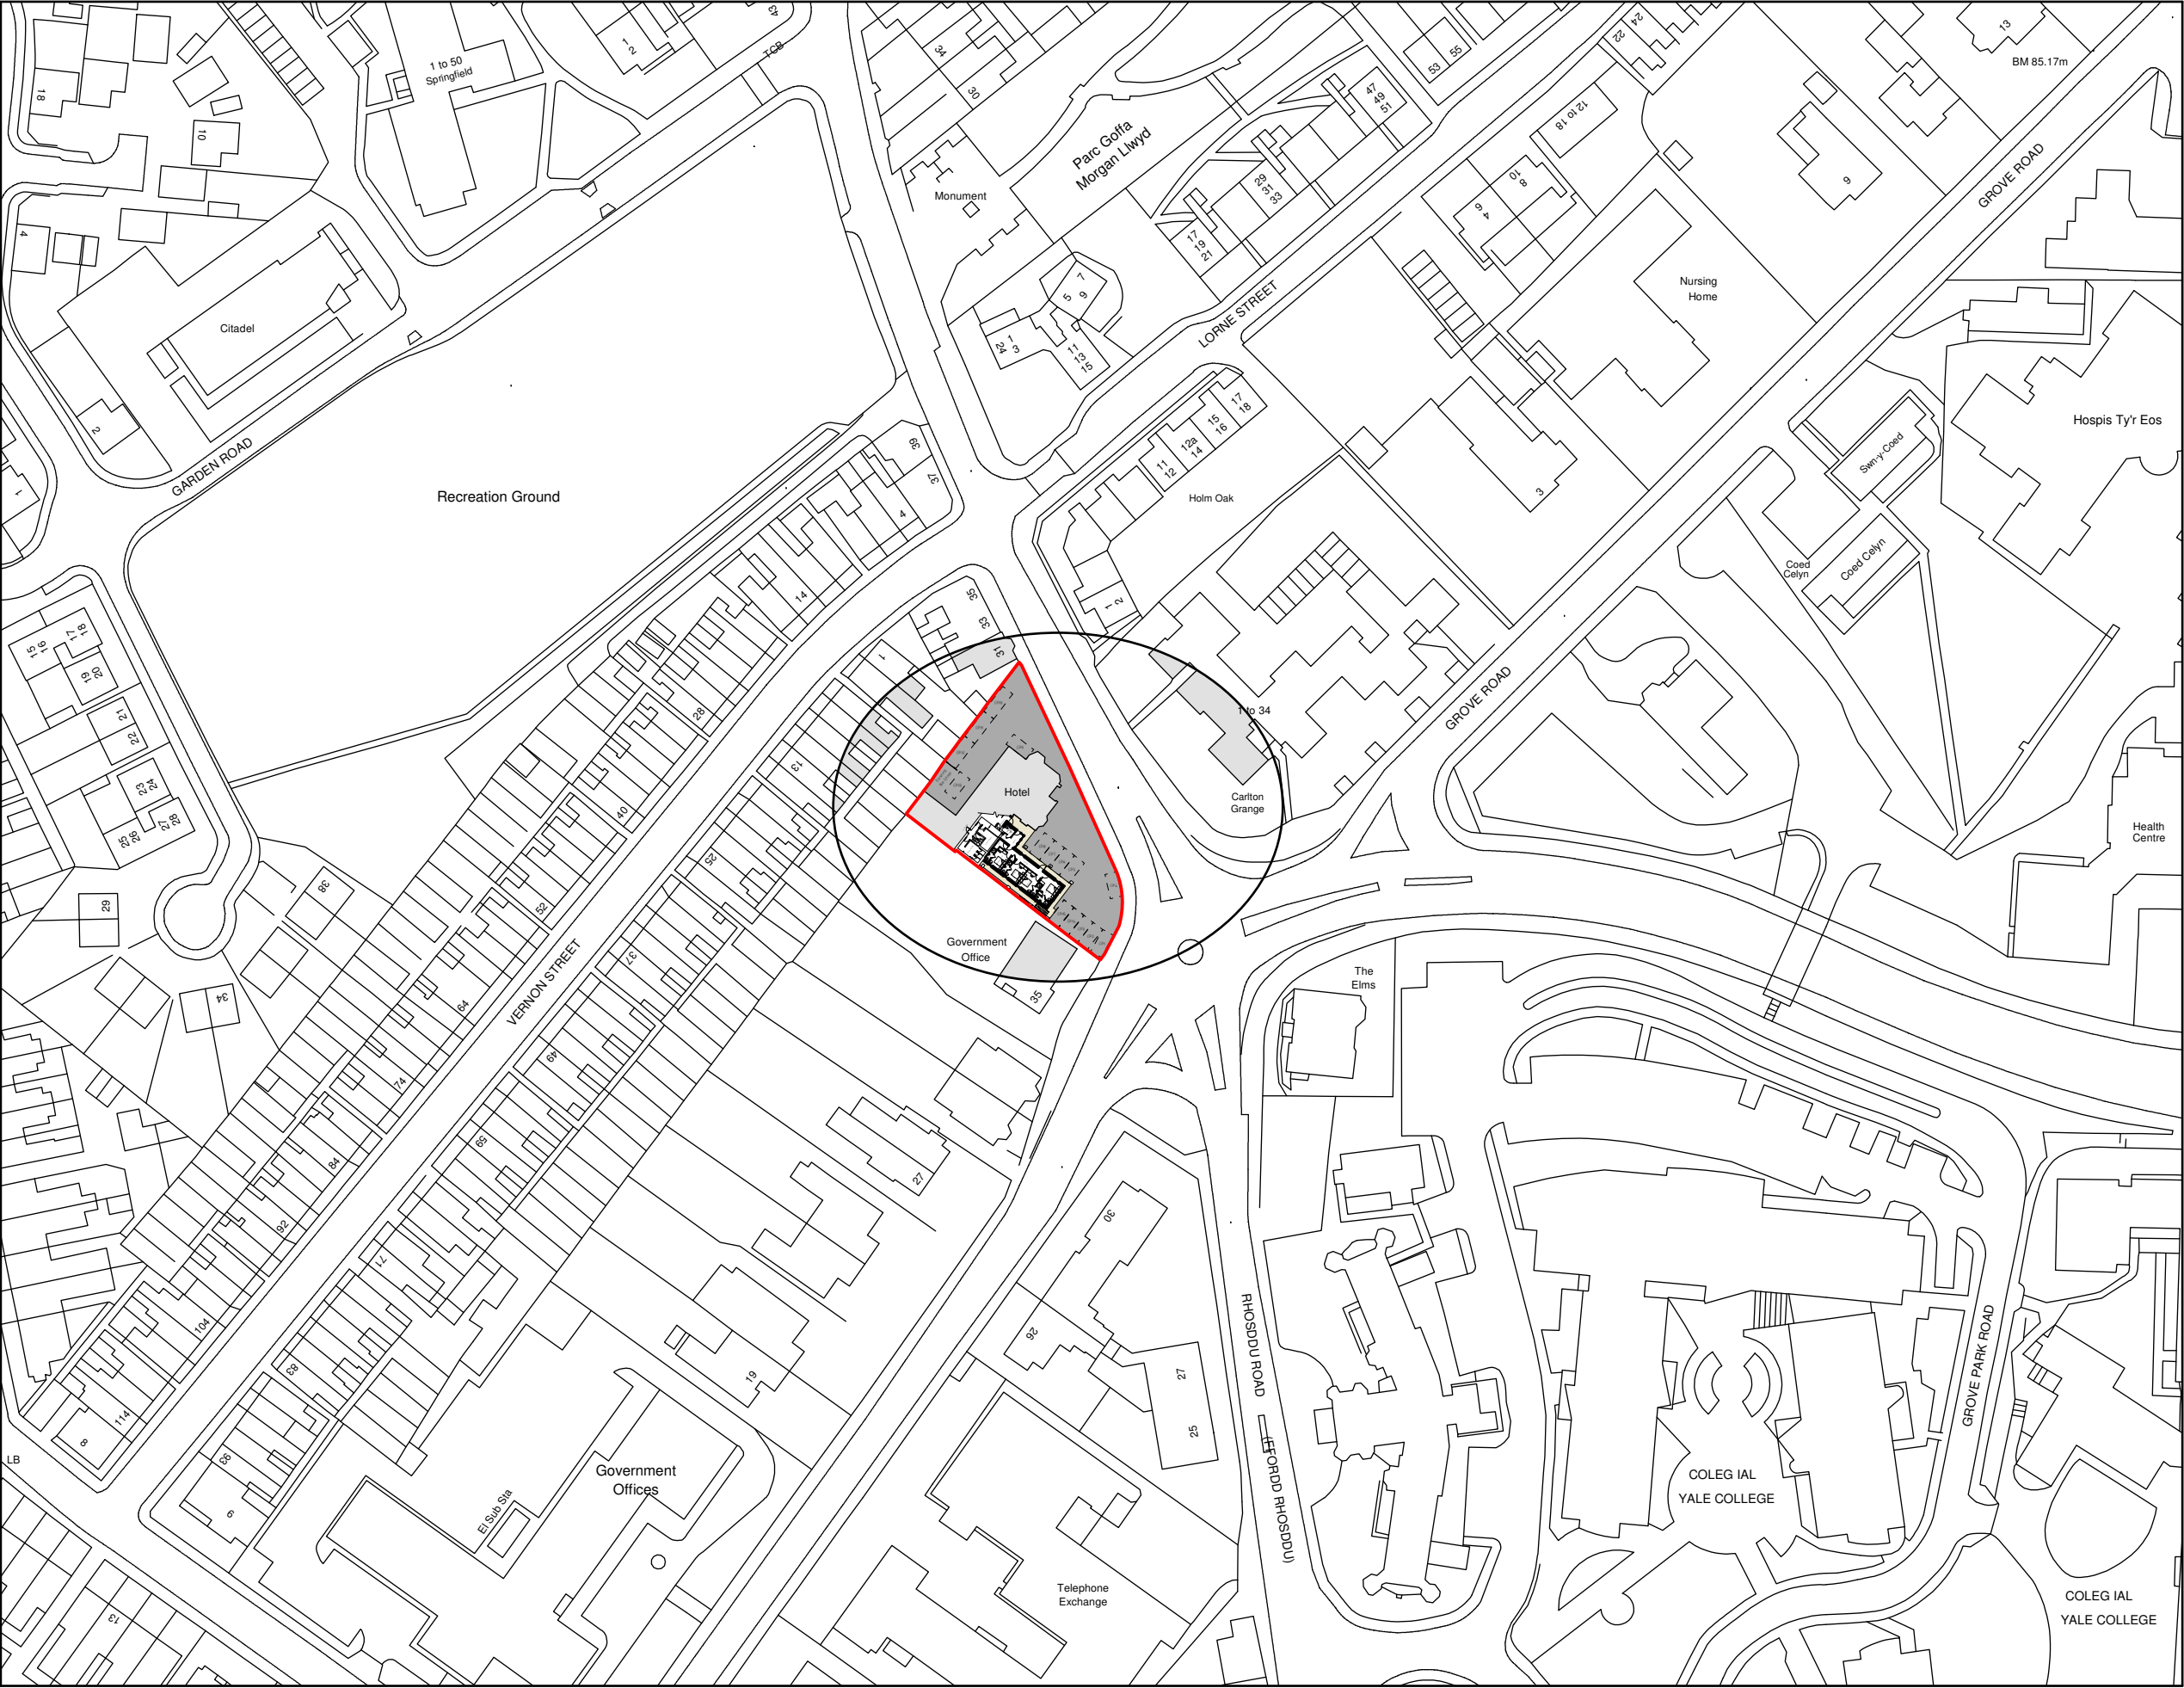

Site Plan 1:250

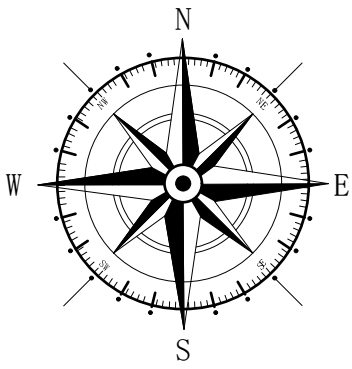

Location Plan 1:1250

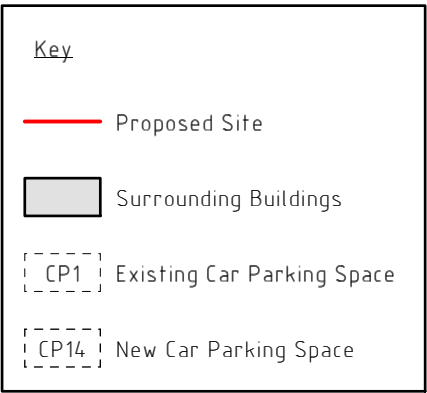

HARDSTANDING

Car parking area to remain unaltered as far as possible. Where new hardstanding is required, parking area to be formed with farmacadam finish to provide good quality surface, to satisfaction of the Local Authority and client. Car parking spaces to be denoted by brickwork setts to clients discretion.

Pathways surrounding the units to be formed concrete paving slabs. Paved areas to be laid with slight fall away from buildings to discharge surface water into aco drains.

BOUNDARY TREATMENTS

Existing boundaries to remain as existing

Rev	Date	Detail	Initial
E	10/19	Design Amends	S.M.E.
D	04/19	Design Amends	S.M.E.
C	10/18	External Staircase Added	S.M.E.
B	09/18	Planning Amends	S.M.E.
A	09/18	Planning Amends	S.M.E.

Project:	
Proposed alterations at The Lemon Tree Wrexham LL11 2LP	
Title:	Scale: (A1)
Site Plan & Location Plan	1:250 & 1:1250

Drawn By:	Date:
S M Eltham	July 2018
Drawing No:	Sheet:
LL070/004	1 of 1

blueprint
architectural services

LABC 

Office 3K4,
Redwither Business Tower,
Wrexham, LL13 9XT
Tel: 01978 356500
www.blueprintarchitectural.com
© copyright all rights reserved