


FRONT ELEVATION


SIDE ELEVATION

SECTION A.A

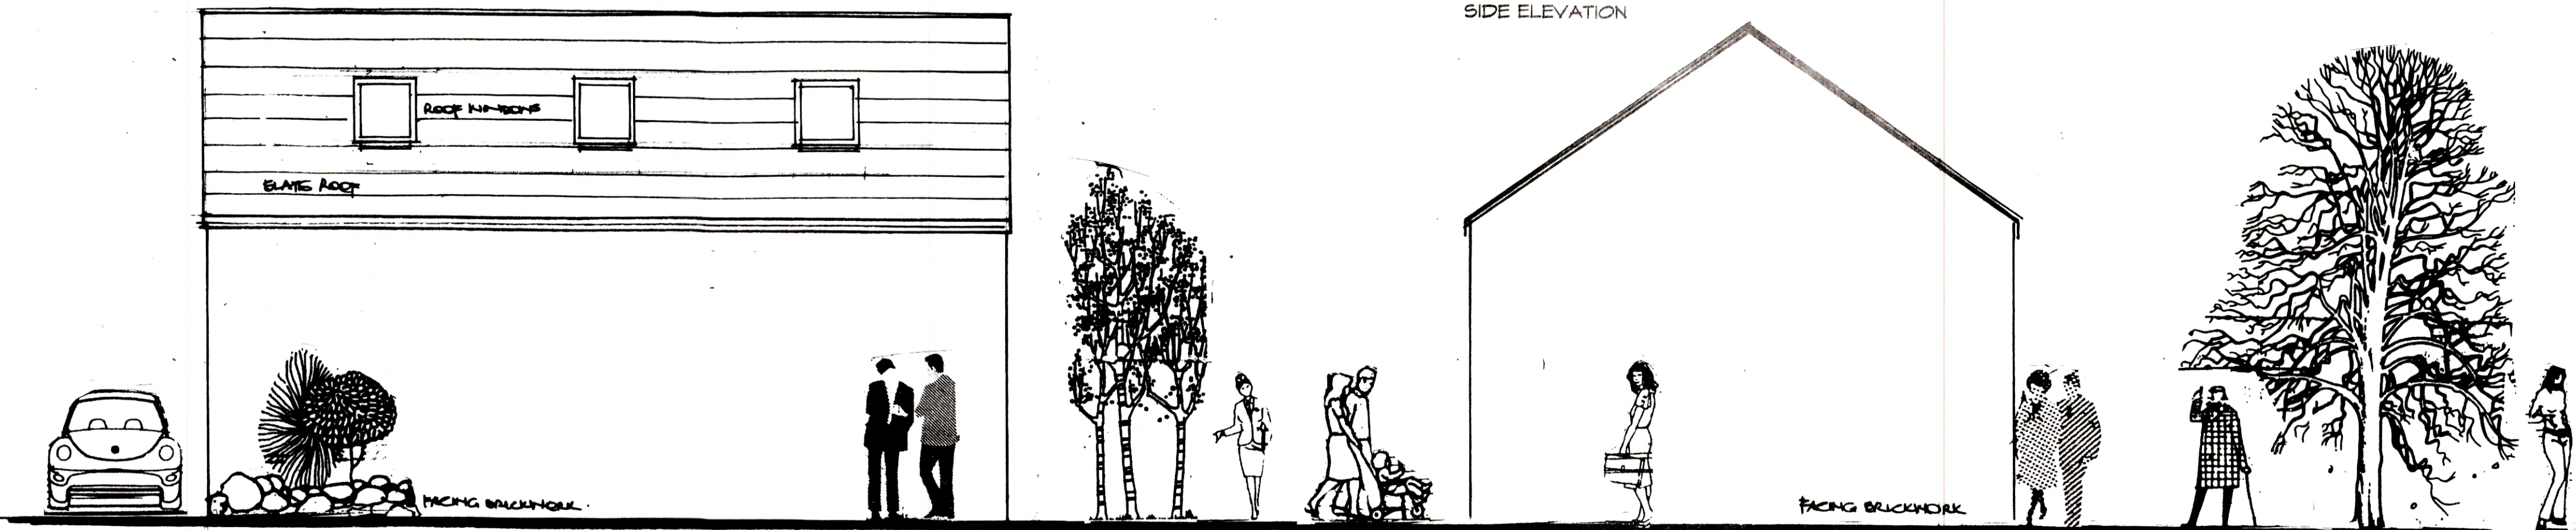

REAR ELEVATION


SIDE ELEVATION

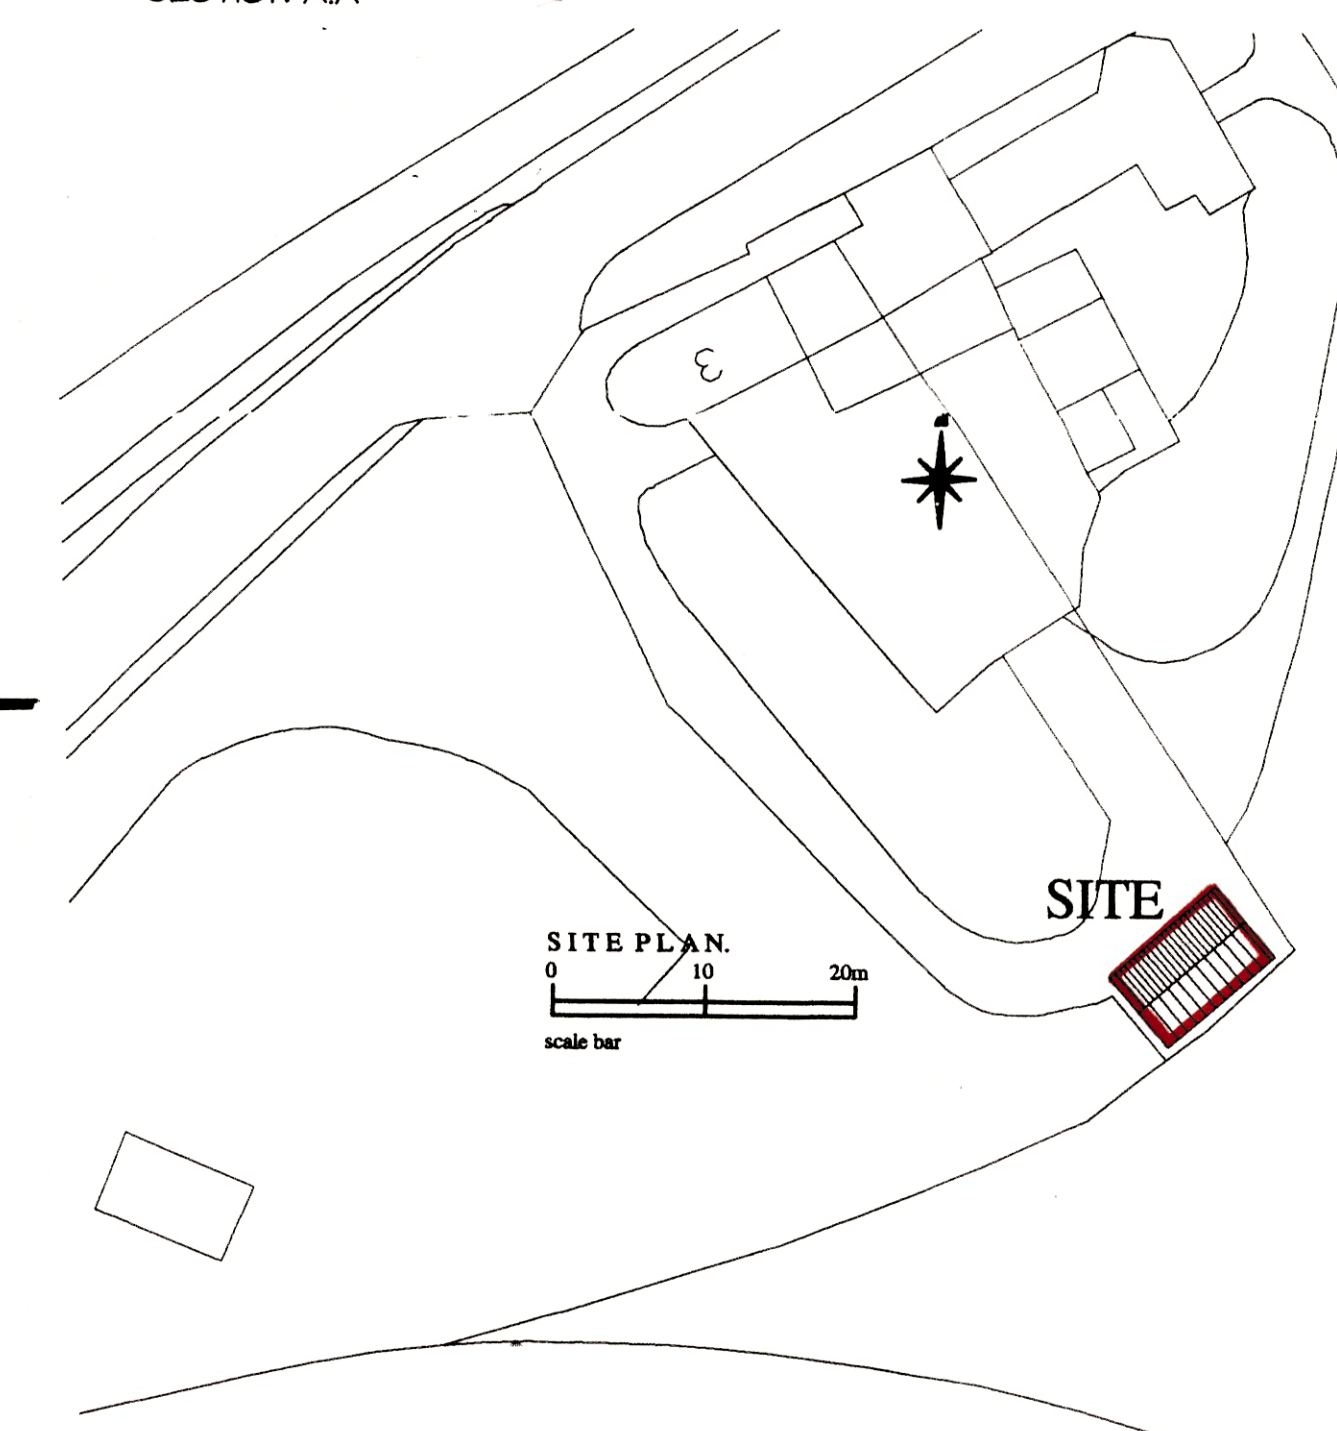

SITE PLAN.
0 10 20m
scale bar

SITE


BLOCK PLAN 1:500

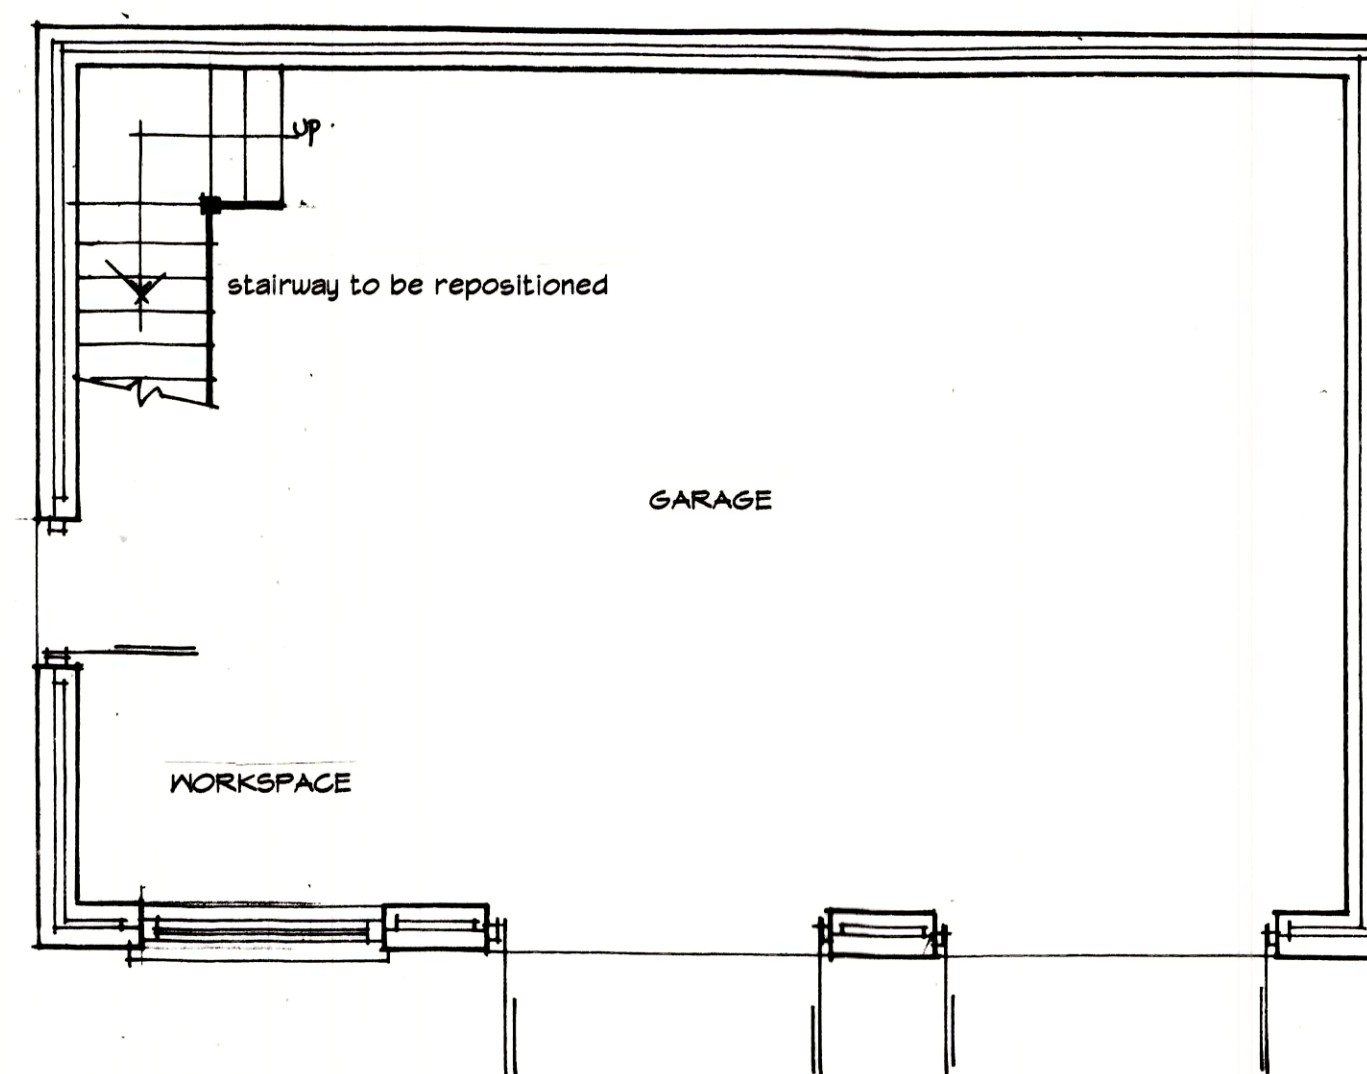


GROUND FLOOR PLAN

FRONT GARDEN

SIDE GARDEN

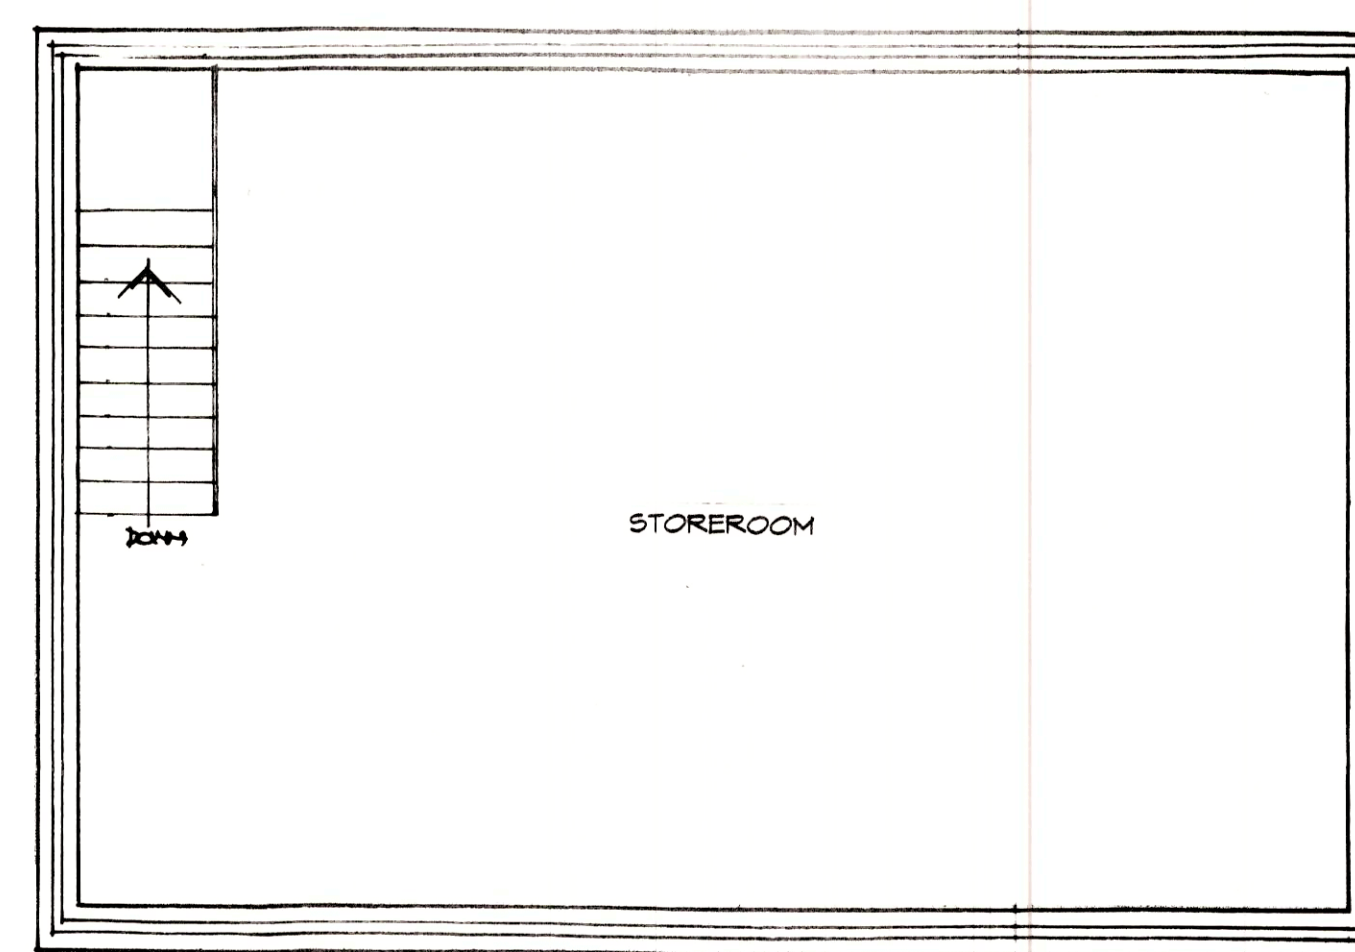

FIRST FLOOR PLAN

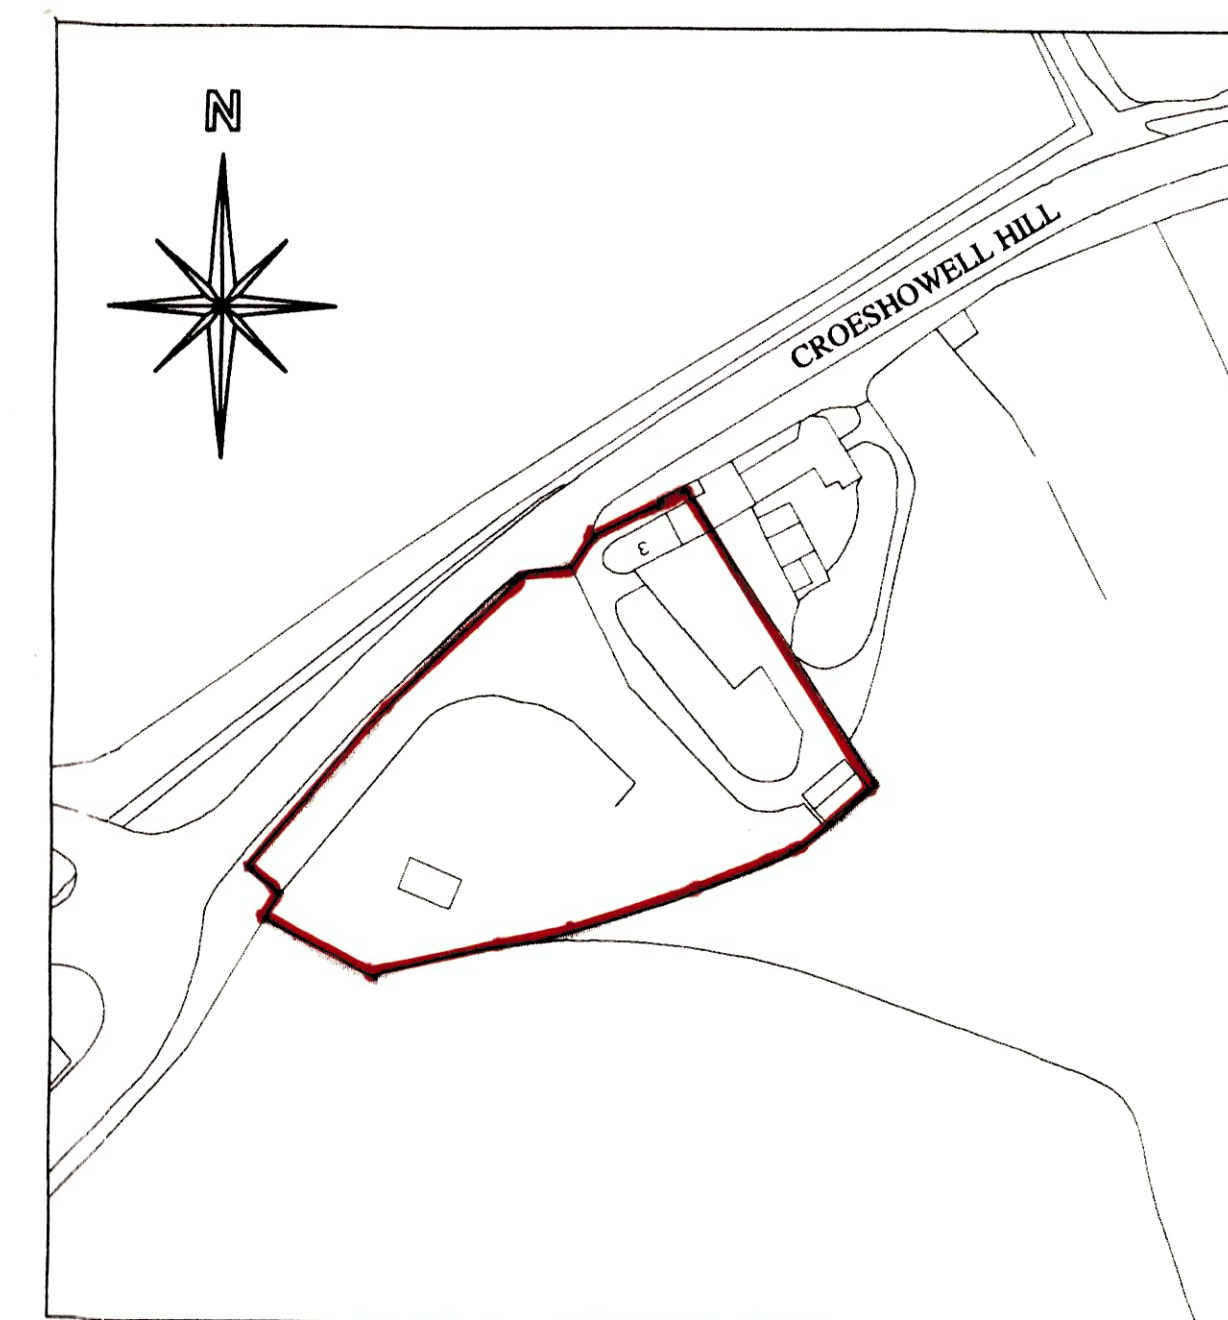

LOCATION PLAN 1:1250

0 50m 100m
scale bar

Job	PROPOSED CONVERSION OF DETACHED GARAGE AT MOUNT ALYN GATEHOUSE, CROESHOWELL HILL, BURTON, ROSSETT, WREXHAM LL12 0AA
Client	MR ROBERT BALLANCE MOUNT ALYN GATEHOUSE, CROESHOWELL HILL, BURTON, ROSSETT, WREXHAM LL12 0AA
Subject	EXISTING FLOOR PLANS / ELEVATIONS SECTION / LOCATION PLAN / BLOCK PLAN

MAJOR Design Partnership
2B Dee Hills Park, Chester, Cheshire CH3 5AR
Tel: 01244 312383 mobile: 07721 508584
e-mail: major.design@live.co.uk

Chartered Architect Project Managers Planning Supervisor
Planning Consultant Design Consultant Product Designers

Scale 1:50 1:500	Date JULY 2019	Drawn
Drawing No. 7012/1		Amendment

This drawing and the copyrights therein are the property of Major Design Partnership and may only be reproduced or communicated to third parties under contract