




EXISTING EAST ELEVATION

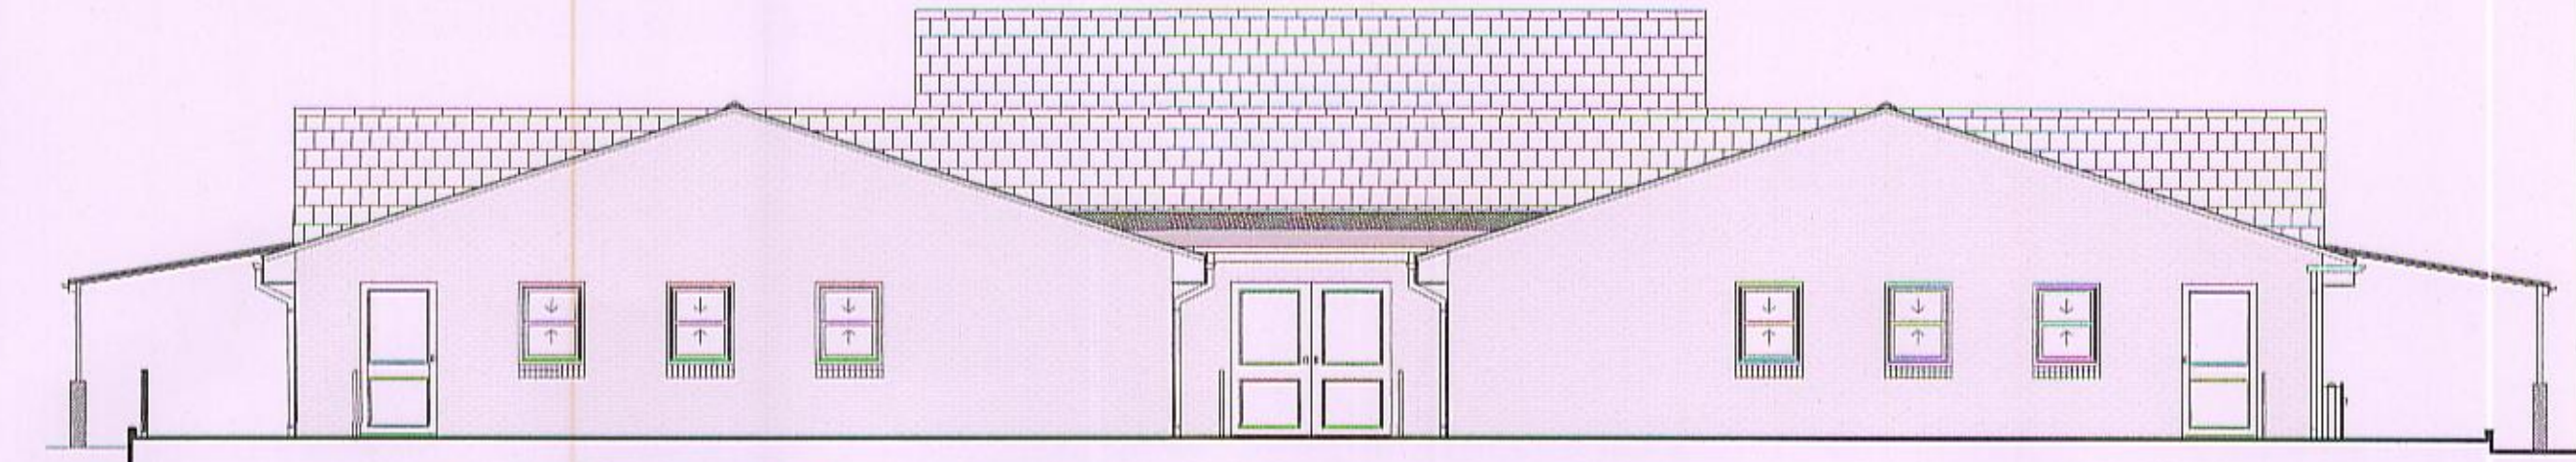


PROPOSED EAST ELEVATION

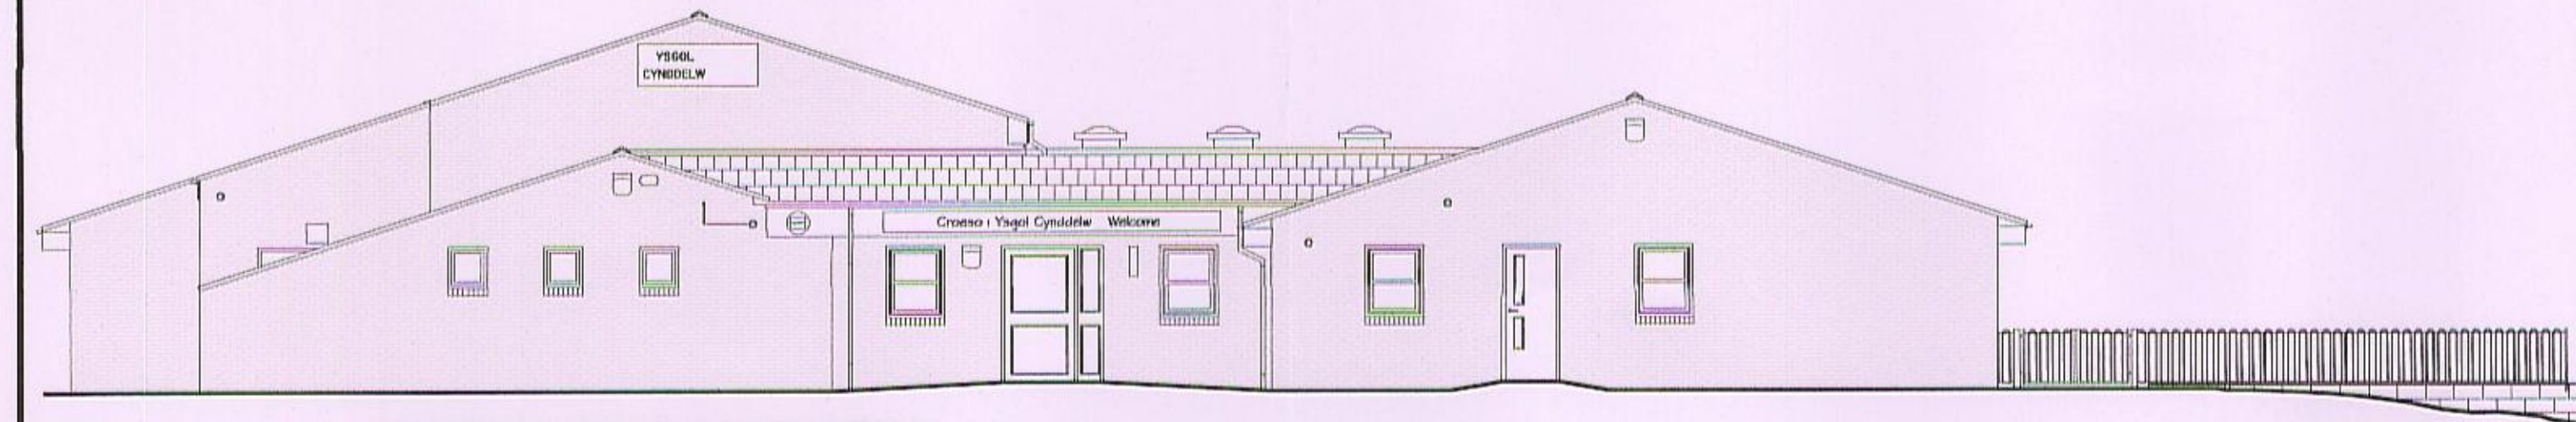


EXISTING SOUTH ELEVATION

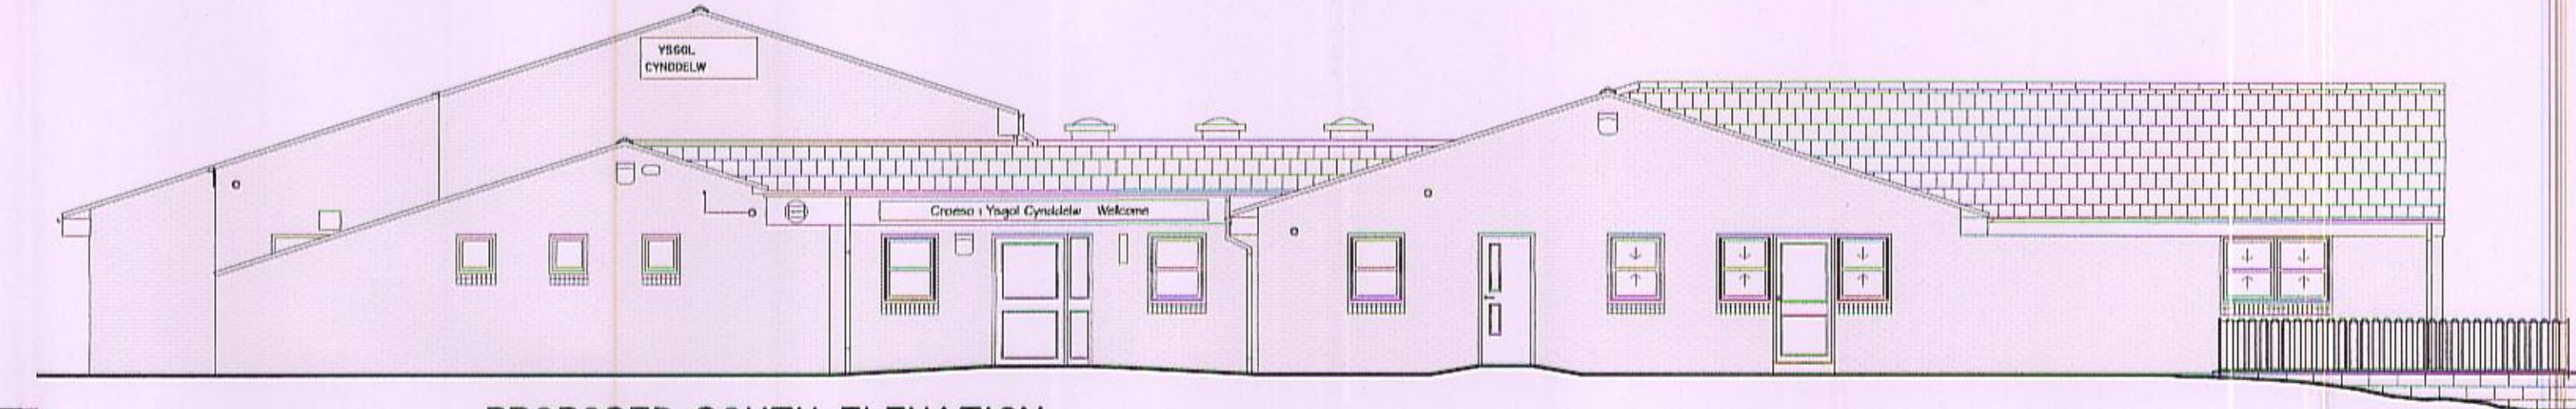

PROPOSED SOUTH ELEVATION

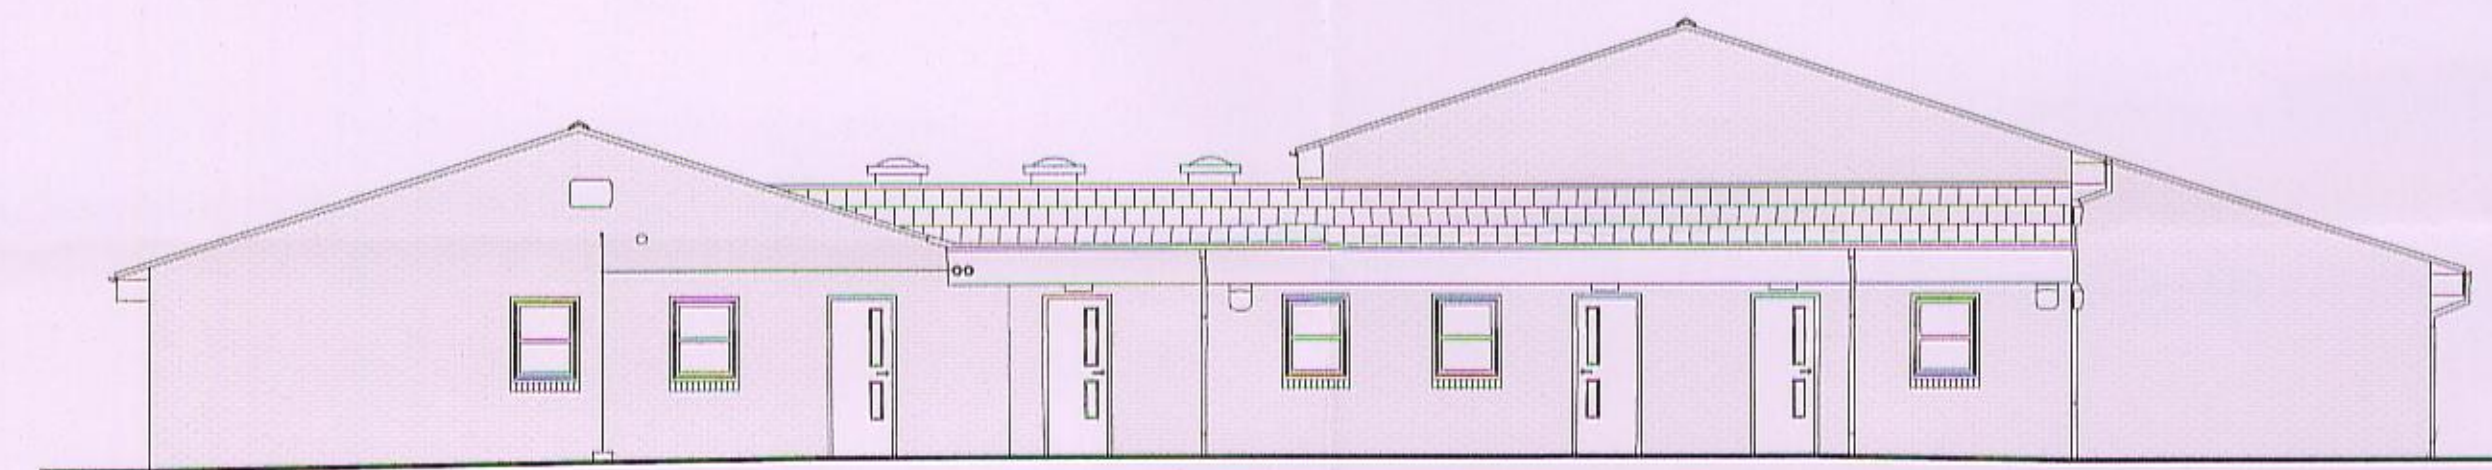

EXISTING NORTH ELEVATION

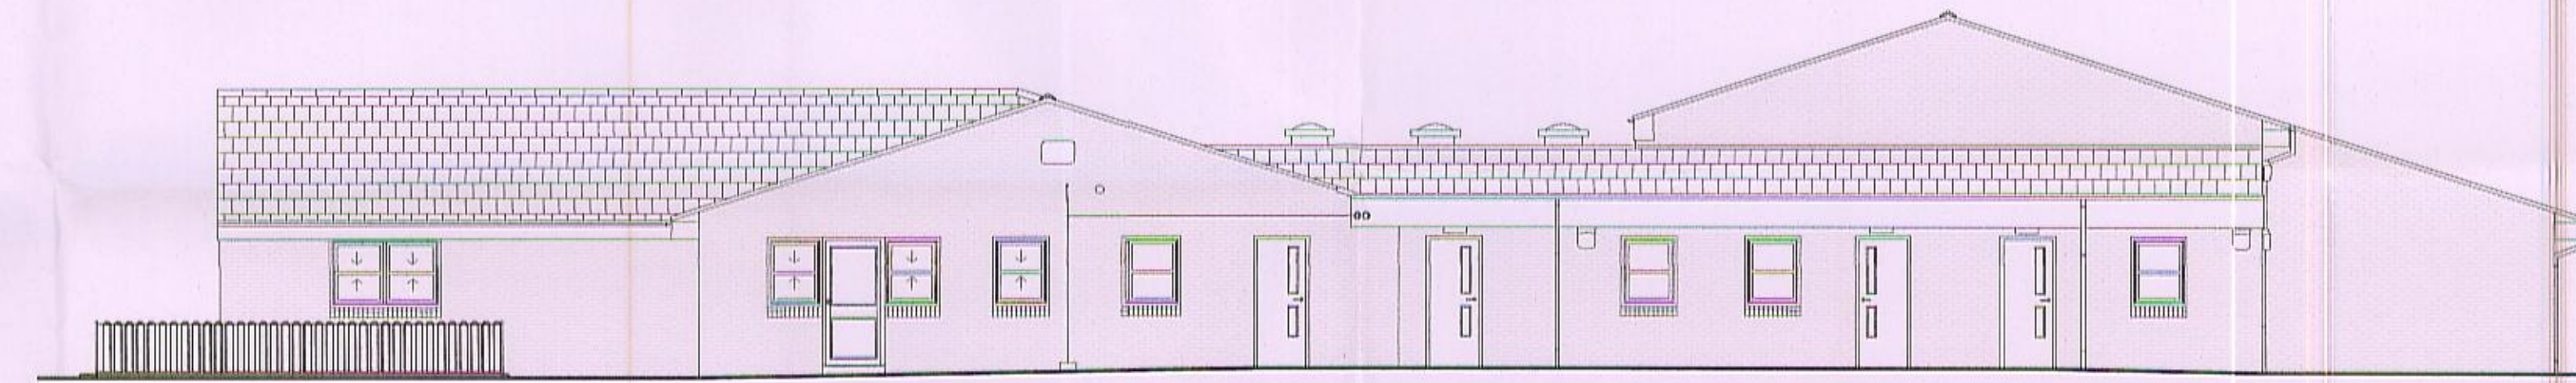


PROPOSED NORTH ELEVATION



EXISTING WEST ELEVATION



LOCATION PLAN 1:2500

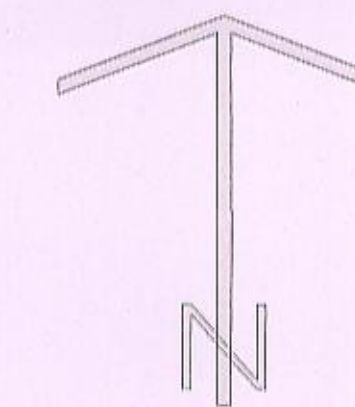

Reproduced from the Ordnance Survey Mapping with the permission of the controller of Her Majesty's Stationery Office. Crown copyright. Unauthorised reproduction infringes Crown copyright and may lead to prosecution or civil proceedings. Wrexham County Borough Council Licence No. LA09211.

REVISION A November 2019:-
Additional window to each classroom in East elevation

WREXHAM COUNTY BOROUGH COUNCIL STEPHEN T. BAYLEY HEAD OF HOUSING AND ECONOMIC DEPARTMENT RUTHER ROAD WREXHAM, LL13 1TL Tel: (01978) 318621			
Project: Ysgol Cynoddwl, New Road, Llangollen, Glyn Ceiriog, LL20 7HH Proposed Extension			
Detail: Existing & Proposed Elevations Location Plan			
Drawn/Checked: PW	Date: September 2019	AutoCad File Ref:	
Scale: 1:100 at A1	Project No: PD2019/02	Dwg No: 06	Rev: A