



Key to Numbered Notes.

- 1
Profiled metal cladding.
- 2
Facing brickwork.
- 3
Interlocking concrete roof tiles.
- 4
Palletsade fencing.
- 5
Timber board fencing.
- 6
Post and mesh fence.
- 7
Kingspan KS 1000-2000 RW insulated roofing panels.
Colour: Onyx or Basalt.
- 8
Fascias, soffits and rainwater goods to match roof colour.
- 9
Kingspan KS 600-1000 Optimo insulated wall cladding panels.
Colour: Crème.
- 10
Kingspan KS 600-1000 Optimo insulated wall cladding panels.
Colour: Ocean red.
- 11
Kingspan KS 600-1000 Optimo insulated wall cladding panels.
Colour: Green rock.
- 12
Plinth formed in dark coloured facing brickwork.
- 13
Amon motif sign.
- 14
Rooflights (see roof plan for details).
- 15
Canopy.

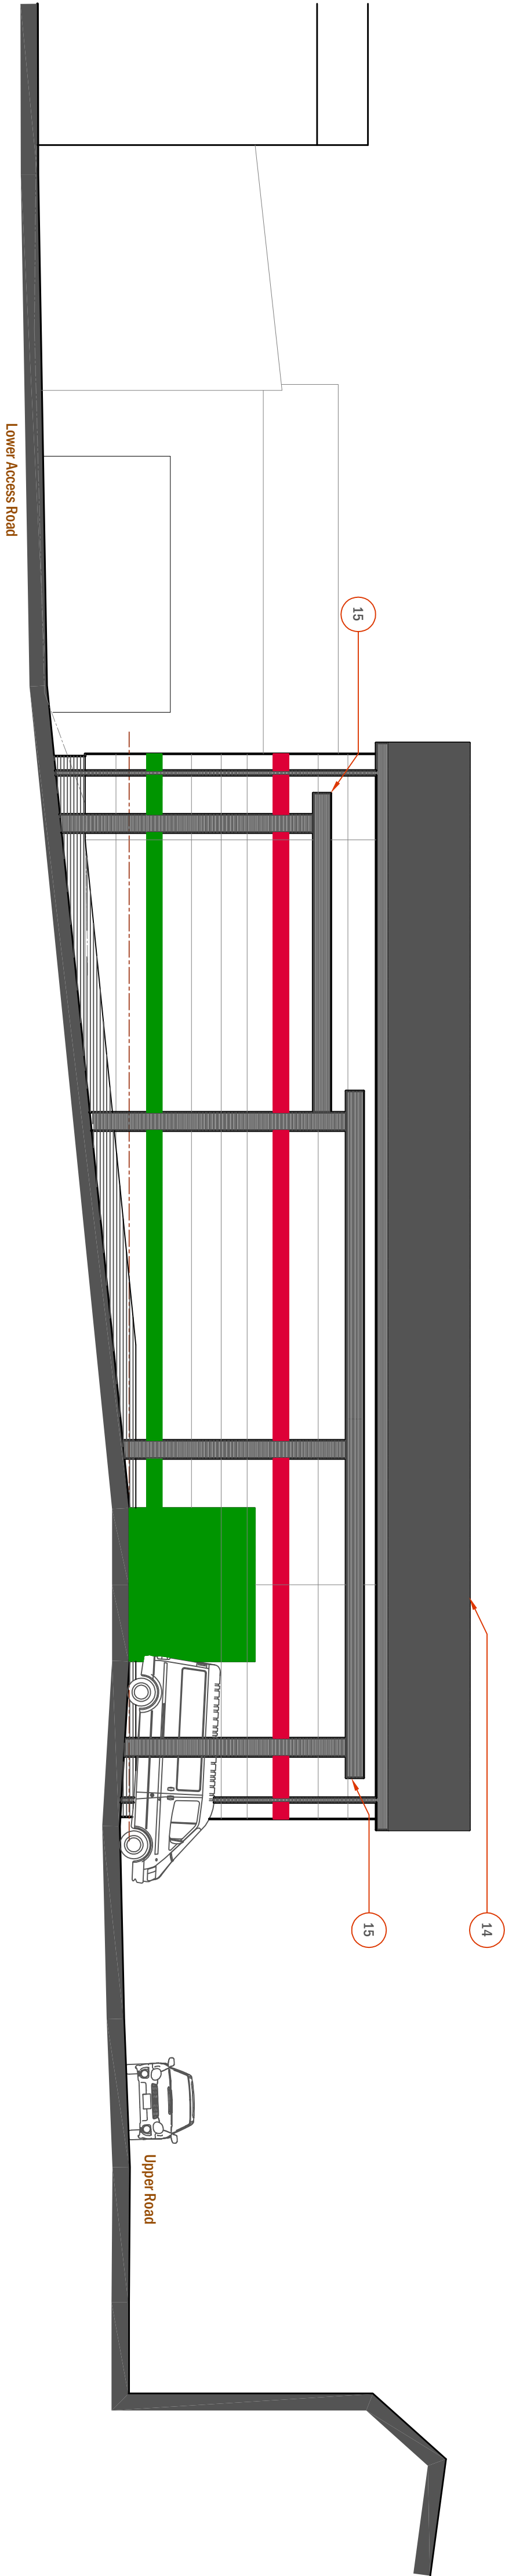


Section A-A as Proposed (Easterly).

Scale 1:100.

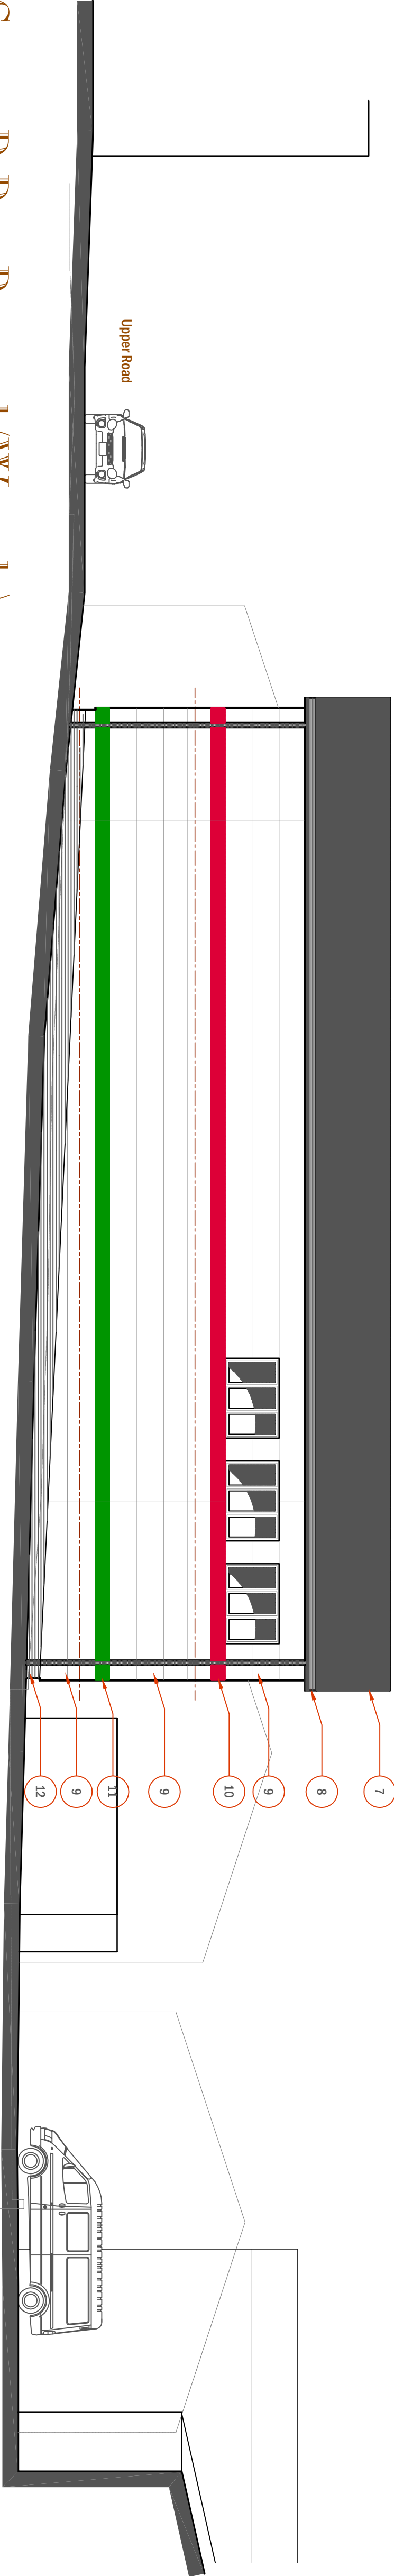


Section B-B as Proposed (Westerly).

Scale 1:100.

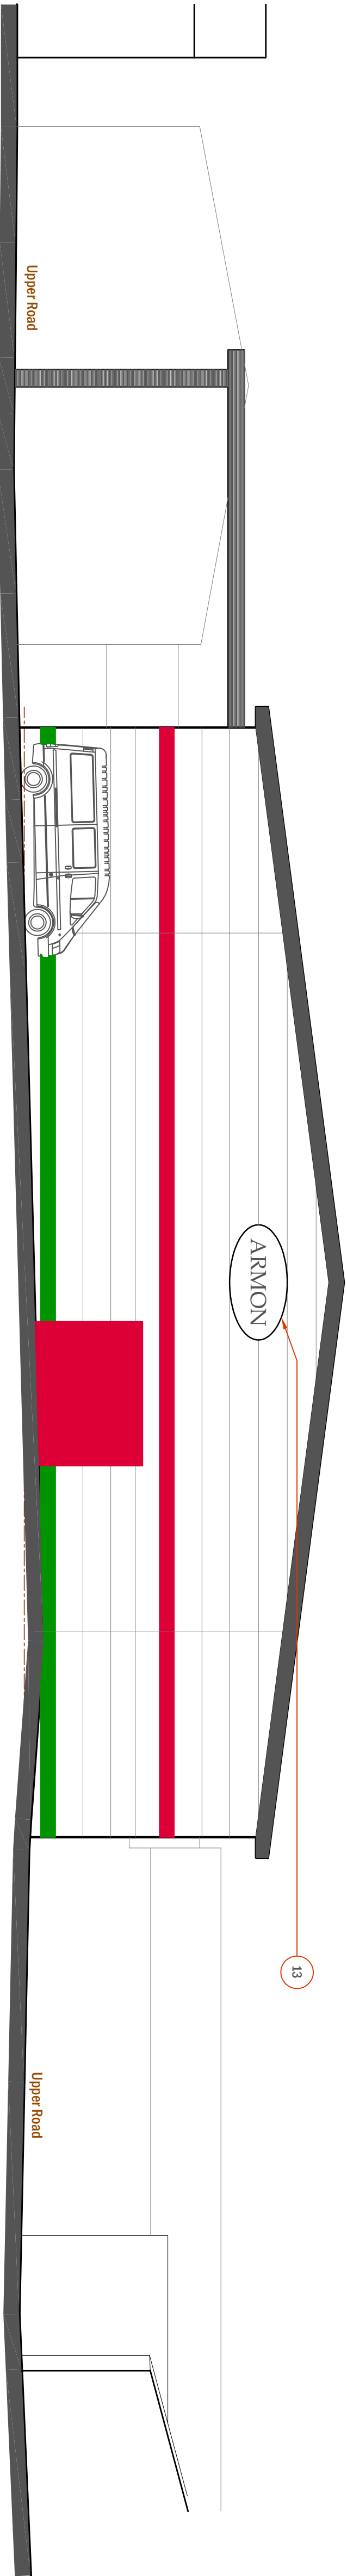

Section C-C as Proposed (Northerly).

Scale 1:100.

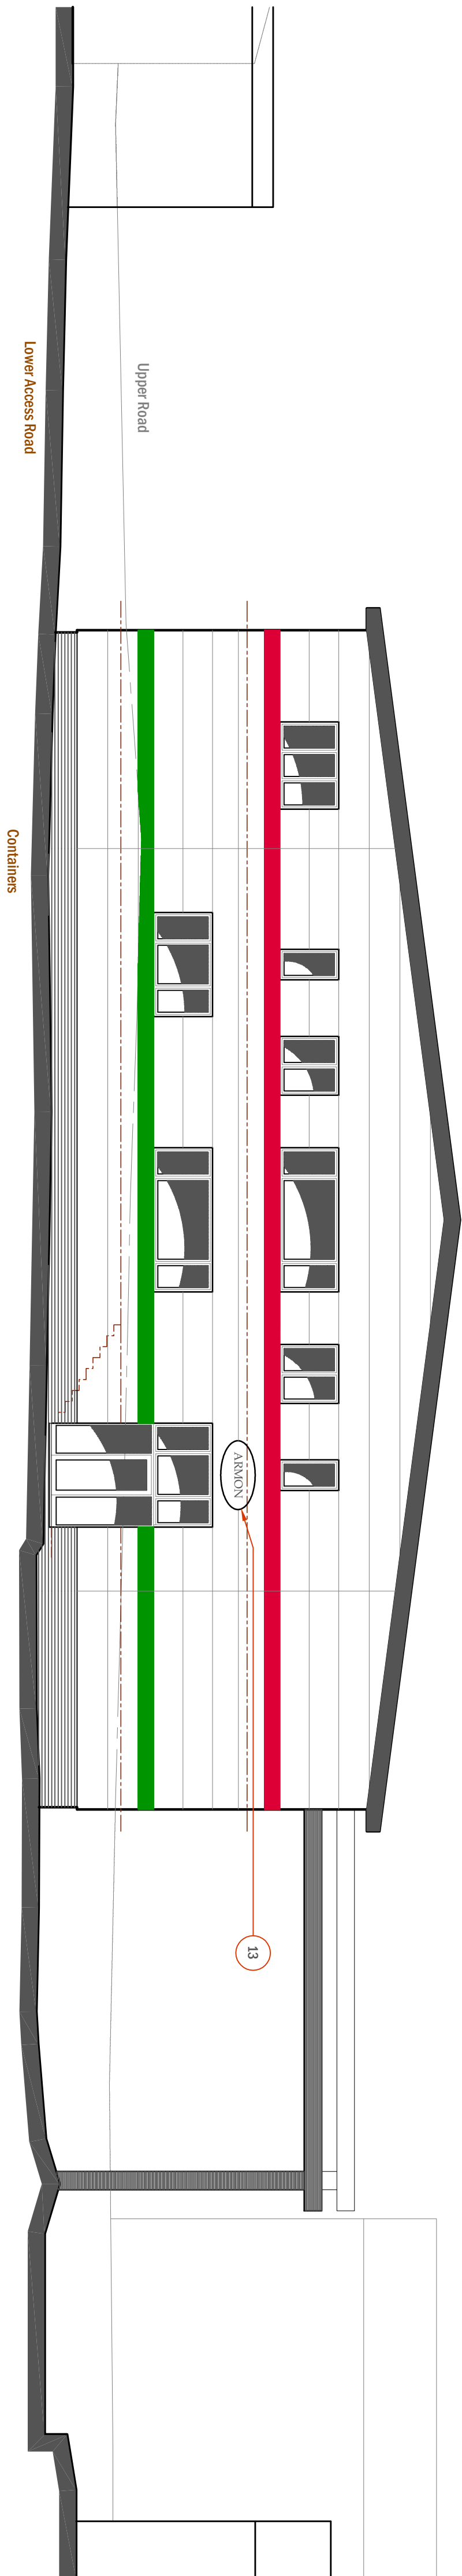

Section D-D as Proposed (Southerly).

Scale 1:100.

Amended Planning Issue.
November 2019.

A3	13-12-19	Composit references added.
A2	01-10-19	Second Planning Issue.
A1	24-03-19	Planning Issue.
P3	23-03-19	Scheme plan handed.
P2	22-03-19	Plans updated to suit topographic survey details.
P1	08-03-19	First Issue.
Rev	Date	Notes

PROJECT
at:
Proposed CPU Facility,
Unit 34 Five Crosses Ind. Est.
Minera
Wrexham
LL14 3RD

DRAWING TITLE
Proposed Elevations.

SCALE: A1 A1
1:100 @A1
13.12.19

DRAWING NUMBER
1714-07
REVISION
A3