


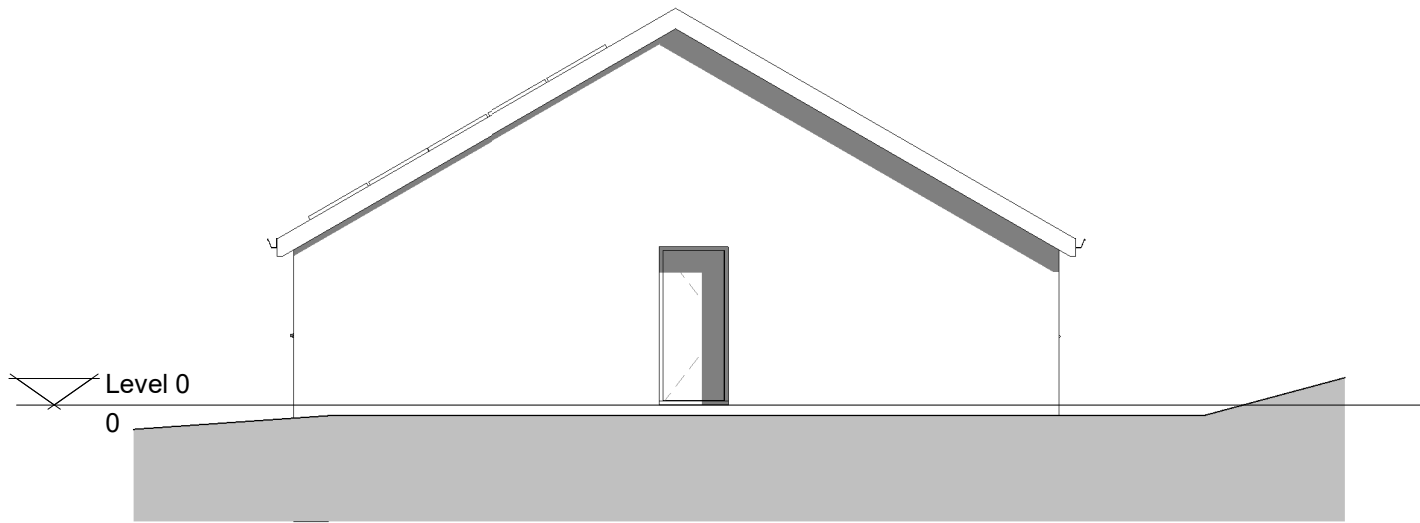


4 West Elevation
1 : 100



2 East Elevation
1 : 100



1 North Elevation
1 : 100

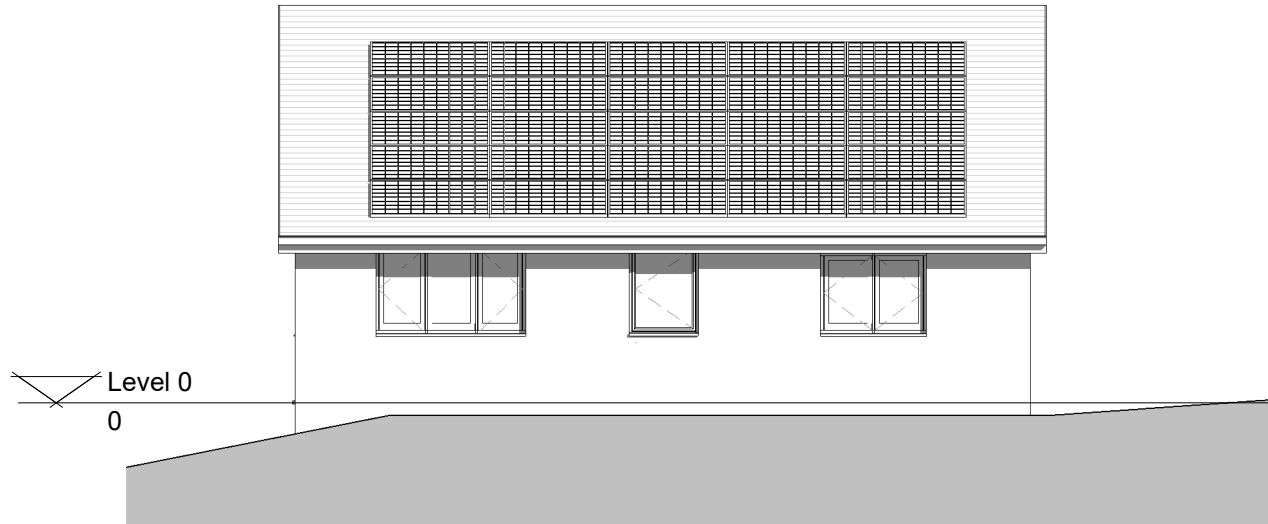

3 South Elevation
1 : 100

C1 07/11/19 Changes following WCBC Comments CB KM

Rev	Date	Description	Dr	Ch
-----	------	-------------	----	----



Address 28 Cathedral Road, Cardiff, CF11 9LJ
4 Oak Drive, Marford, LL12 8XT
Website barrondesign.co.uk
CIAT Chartered Practice Number F2683

Client DMR Ltd
Project Bunaglow, Vicarage Hill

Project No P578
Drawing Elevations

Issue Status Planning

A3 1 : 100

Drawing No 202

Rev C1