


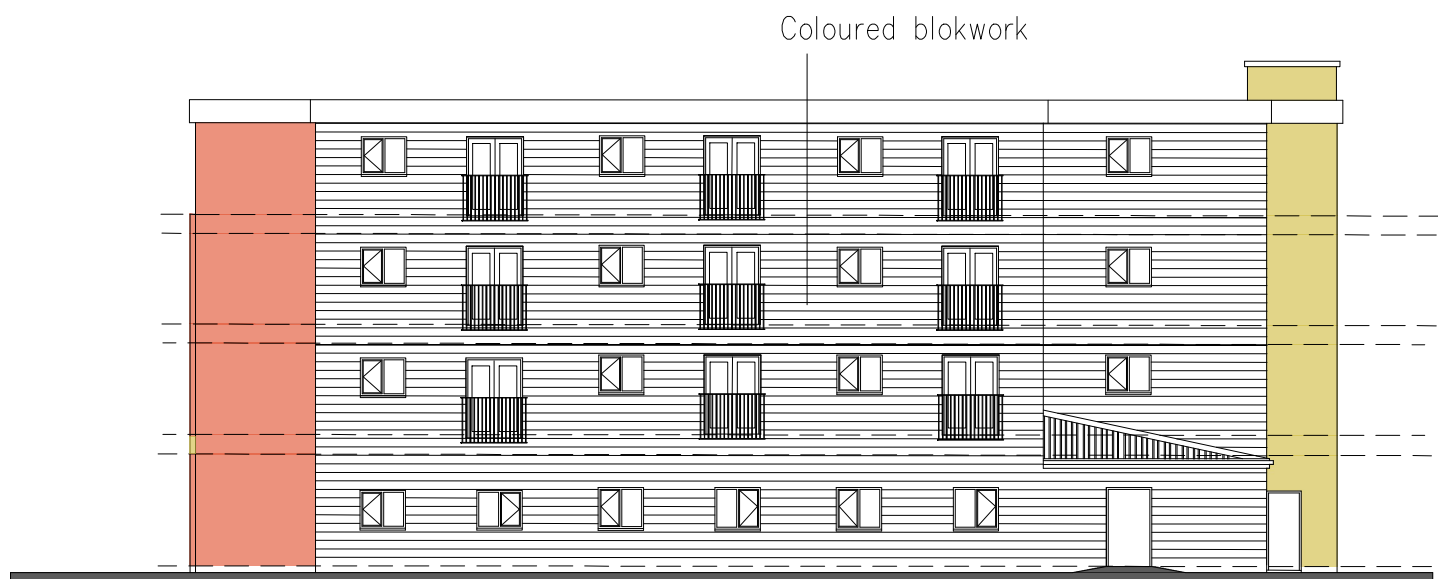


PROPOSED FRONT ELEVATION TO BRIDGE STREET.
1:100




PROPOSED GROUND FLOOR PLAN.
1:100



PROPOSED REAR ELEVATION.
1:200

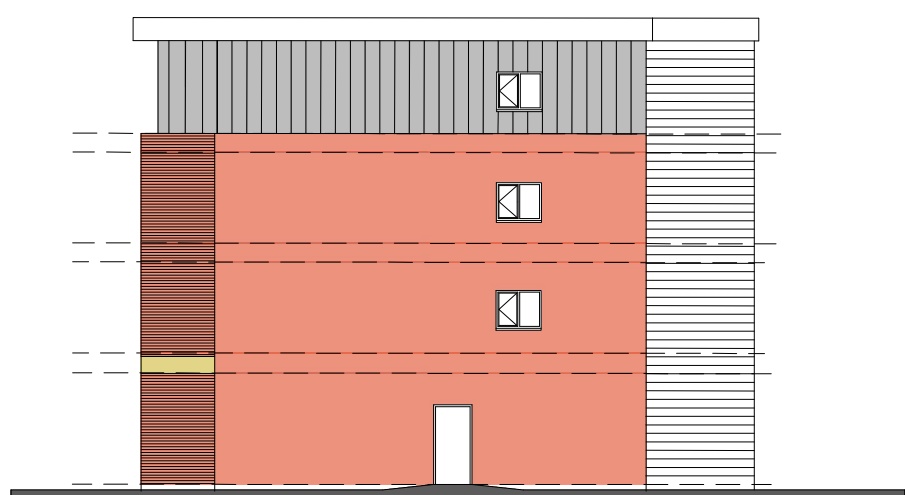

PROPOSED SIDE ELEVATION.
1:200

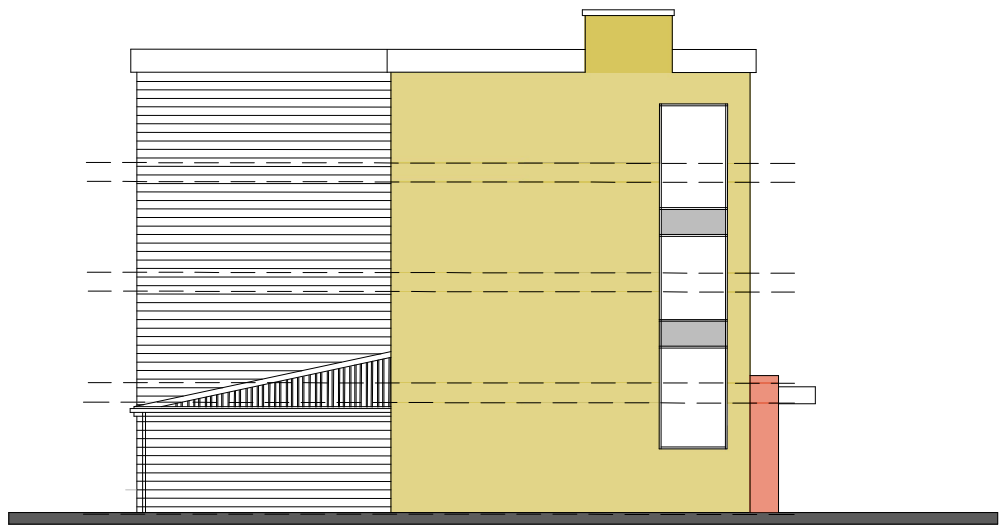

PROPOSED SIDE ELEVATION.
1:200

This drawing is subject to copyright and is not to be reproduced in part or whole without approval.
Do not scale this drawing - check all dimensions on site.

Health & Safety Notes

1. Contractor must ensure that all work on site is carried out in a safe & satisfactory manner, in accordance with Health & Safety At Work Act 1974, COSHH Regulations 2002 & requirements of C.D.M

B	Finishes revised following discussions with Local Authority.	11-11-19
A	Finishes Updated	10-08-18
Rev.	Description	Date
Client		
Lingar Properties		
Portside House Ellesmere Port.		
Project		
Central Buildings/ Vacant land.		
Proposed Apartments		
Drawing Title		
Proposed Street Scene Alternative		
Bridge Street		
Drawn by	PL	Checked by
Status	Scale @ A1	Date
Job no.	Dwg no.	Rev.
8821	L38	B
Cassidy+Ashton		
Architecture + Building Surveying + Town Planning		
7 East Cliff, Preston, Lancashire, PR1 3JE		
10 Hunters Walk, Canal Street, Chester, CH1 4EB		
01772 258 356		
01244 402 900		