


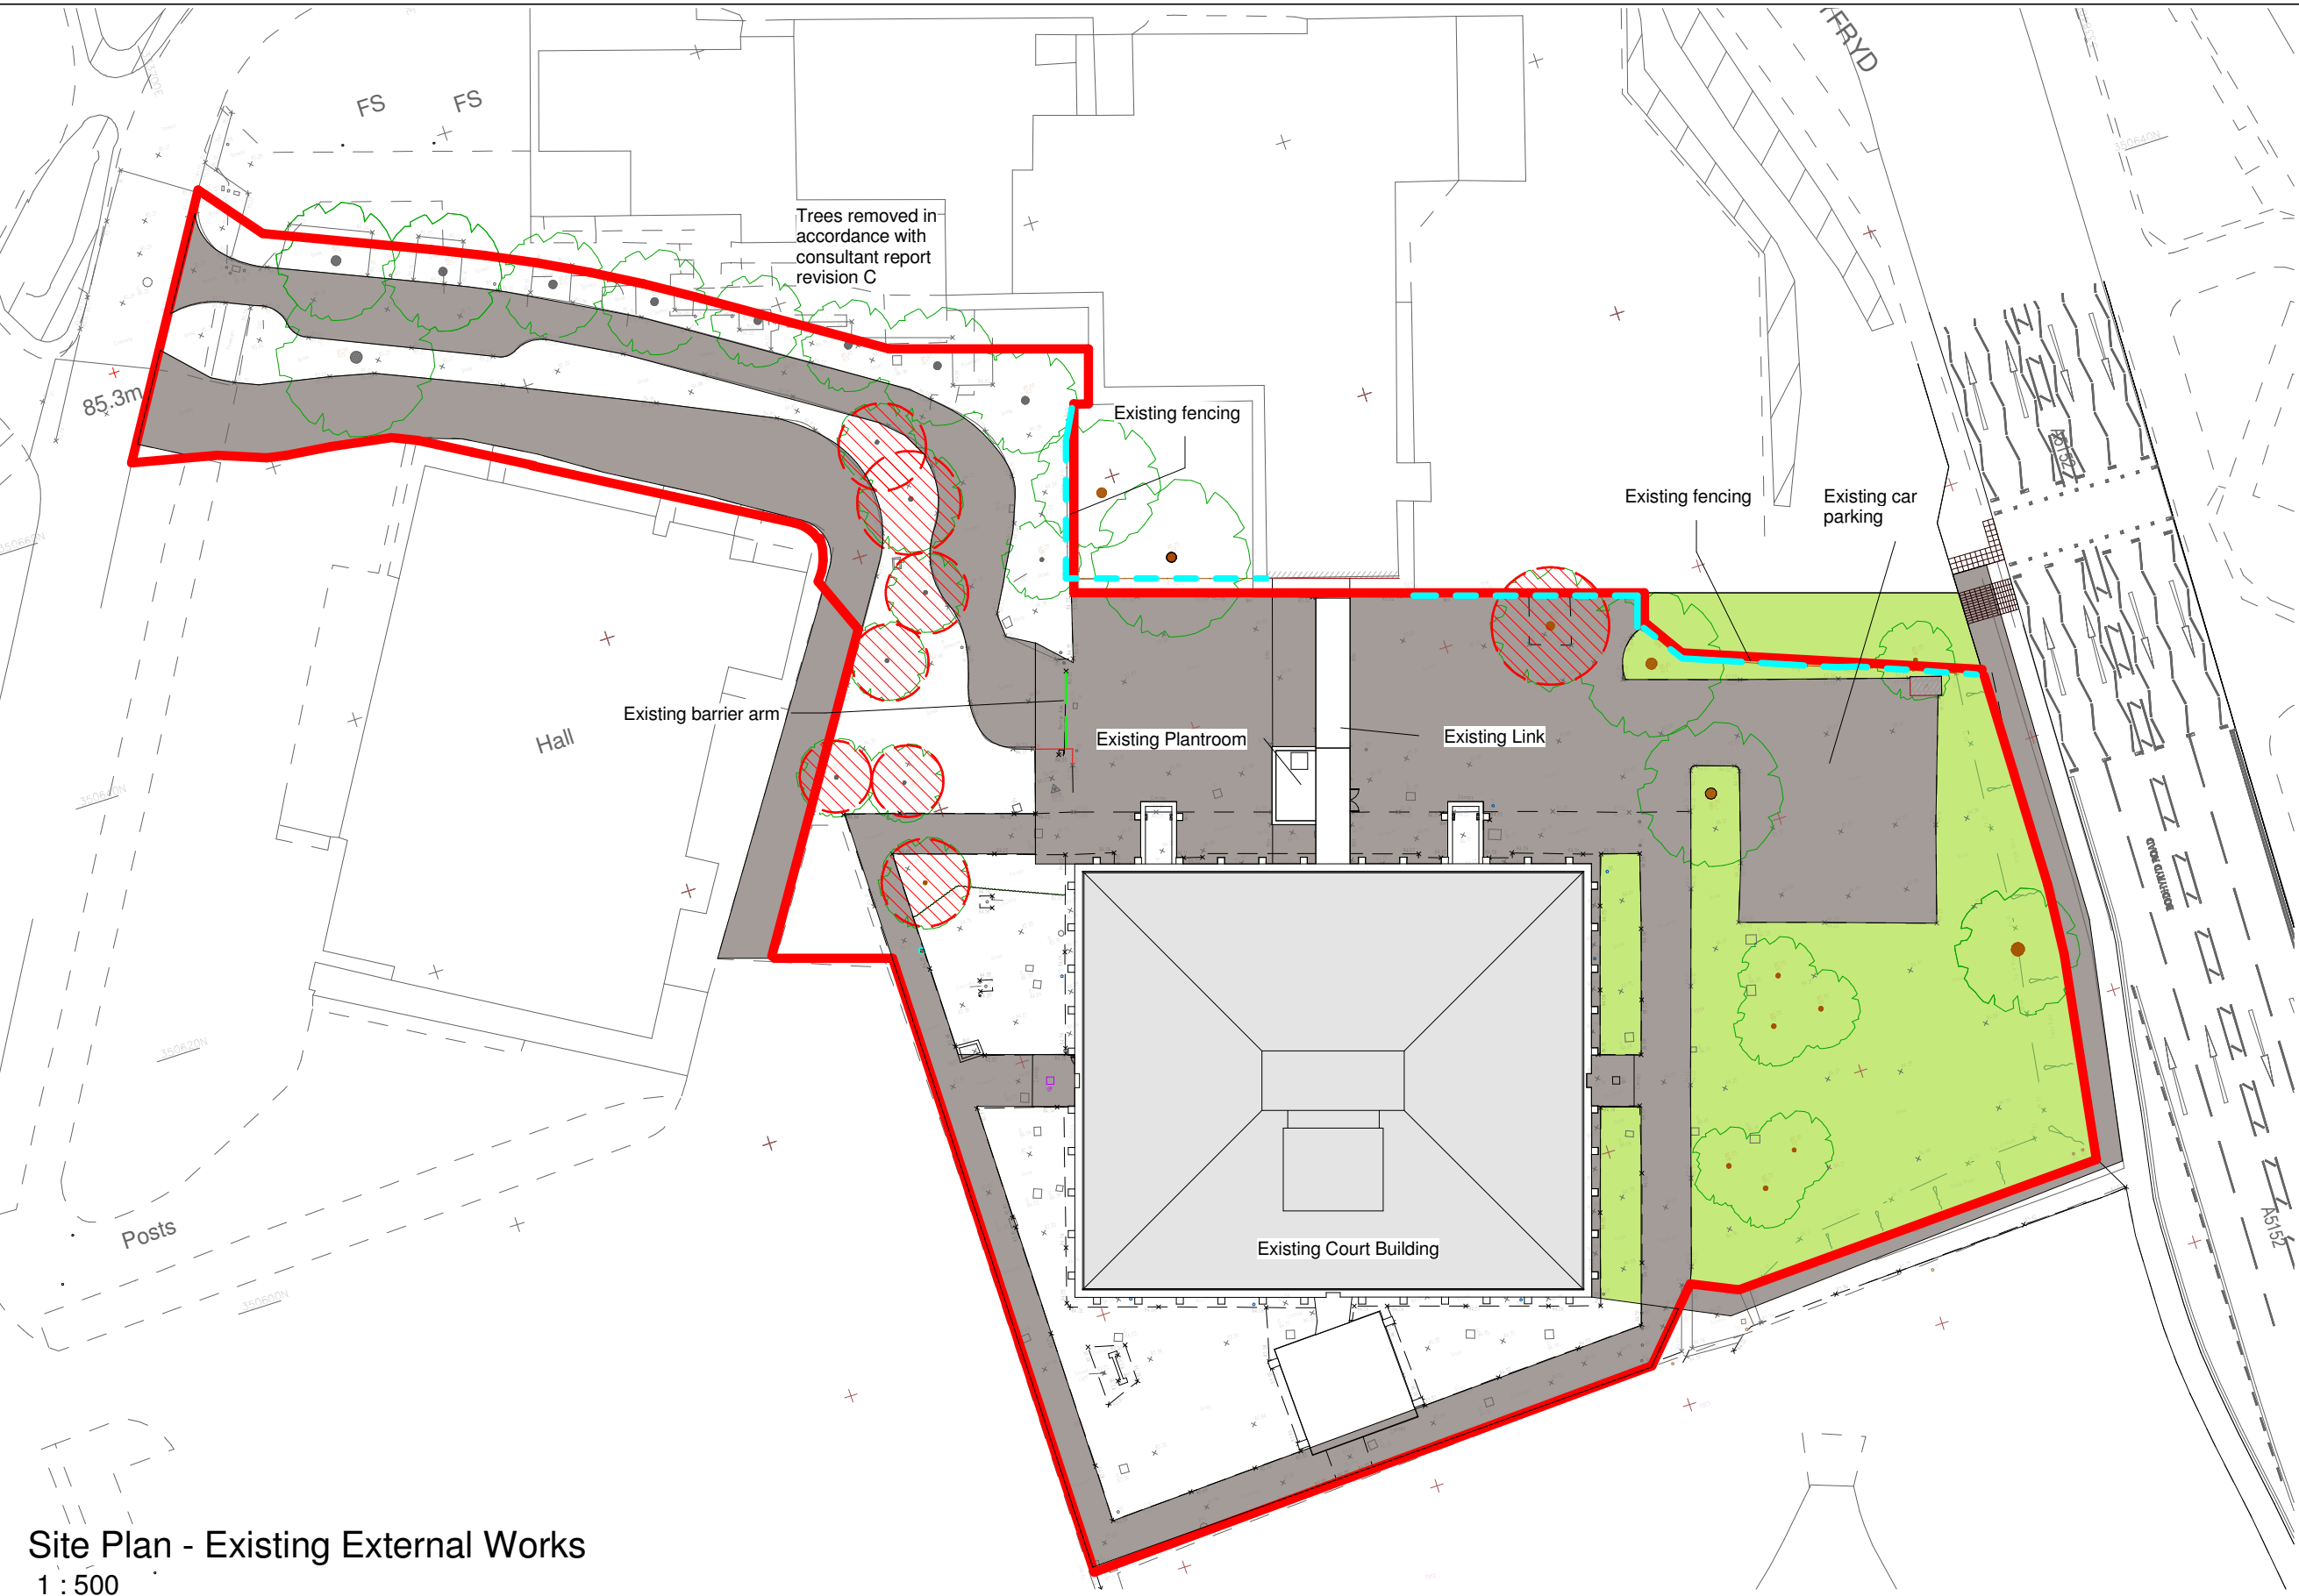


Site Plan - Existing External Works

1 : 500

KEY

- Soft Landscaping Areas
- Hard Landscaping Areas
- Trees to be removed
- Site boundary
- Existing barrier arm
- Existing fencing

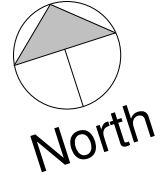

- NOTES
- This drawing is copyright.
 - Do not scale from drawing.
 - All dimensions are to be checked on site.
 - Any discrepancies, either of dimensions or other information on this drawing, are to be reported to the architect before work proceeds.
 - This drawing is to be read in conjunction with the specification documents and all other drawings and notes thereon.

- NOTES:
- Refer to Highways consultant for all highways works and new parking area, including levels, specification and details, subject to LA approvals.
 - All works to trees to be carried out strictly in accordance with arboriculturalist recommendations and LA approval.
 - Highways works shown indicatively. Refer to highways engineer for details.
 - Refer to structural engineers drawing for details of drainage works.
 - Refer to AIA plan from Arboriculturalist for additional trees requiring pruning works and also for confirmation of any "no-dig zones"

No.	Description	Issued by	Date
P0.1	Trees layout amended	CC	12/02/18
P0.2	Notes added. Fencing and gates shown.	CC	13/02/18
P0.3	Title block amended	CC	15/03/18
P0.4	Landscape layout revised	CC	09/05/18
P0.5	Trees layout revised	CC	04/07/18
P0.6	Tree layout Revised	ST	02/08/18
P0.7	Site boundry amended, trees to retain amended	EC	15/08/19
P0.8	Existing fence amended	EC	22/08/19

WREXHAM MAGISTRATE COURT
CUSTODY BLOCK

job

Extenral Works GA Outline Existing						
Title						
scale	1 : 500 @ A3	drawn	ST	check	PK	approved date 01/02/18
drawing number	3409_DGC_XX_XX_A_1020					rev P0.8

DGC

DESIGN GROUP - CHESTER

architecture - project and cost management
Sedan House, Stanley Place
Chester, CH1 2LU
tel: 01244 329 356