


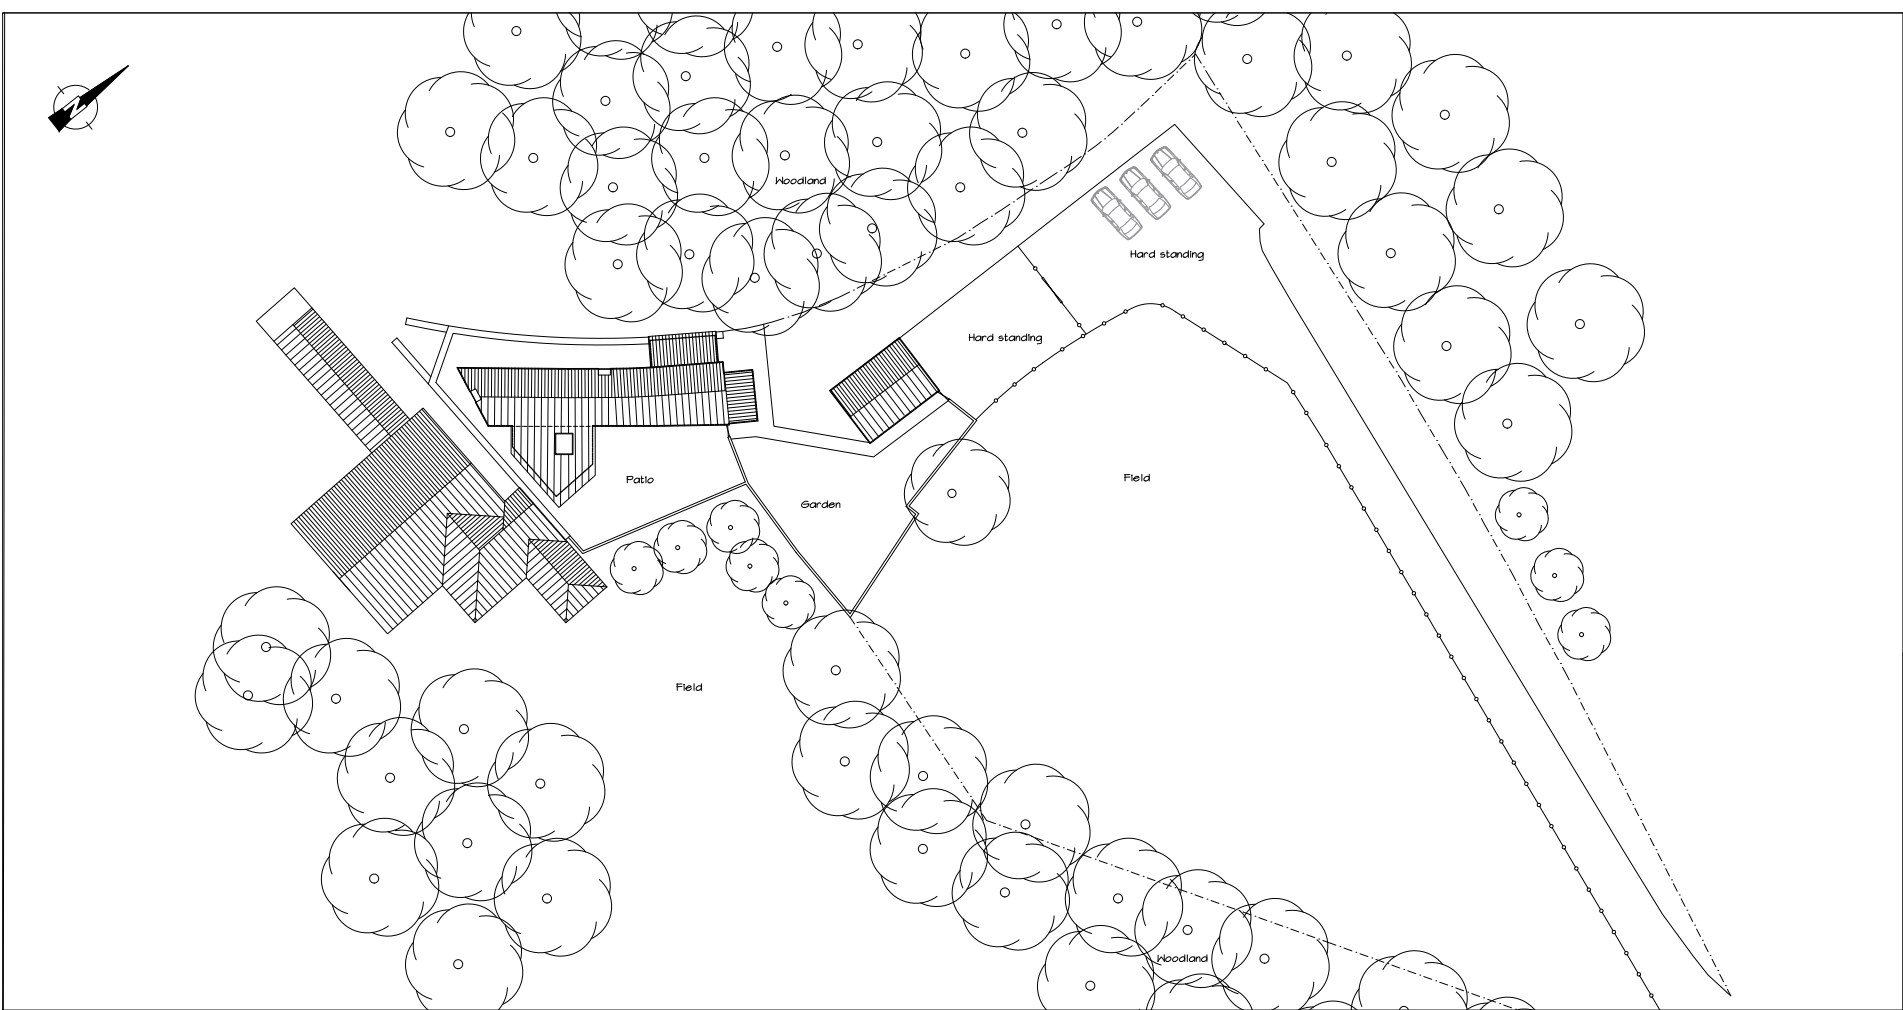

01. Site Plan 1:200 @ A1 / 1:400 @ A3

B	Roof line of extension tied into existing	05.11.19	ACM
date:			
A	Planning Submission	12.08.19	ACM
date:			
drawn by	description	date	in by
A C Munro		07.07.19	ACM

PLANNING



This drawing is to be read in conjunction with all related drawings. Do not scale from this drawing. All dimensions must be checked and verified on site before commencing any work or producing shop drawings. The originator should be notified immediately of any discrepancy. This drawing is copyright and remains the property of Three 6 T Architecture and should not be given to a third party without written permission. T: 07582 323 466 E: enquiries@three6t.co.uk

Berwig Cottage			
Mr & Mrs Williams			
project no			
190509			
drawing title			
Proposed Site Plan			
As shown	profile	drawing No	rev
EX		101	B