




FLAG FRONT SIDE (Scale 1:10)



FLAG BACK SIDE (Scale 1:10)

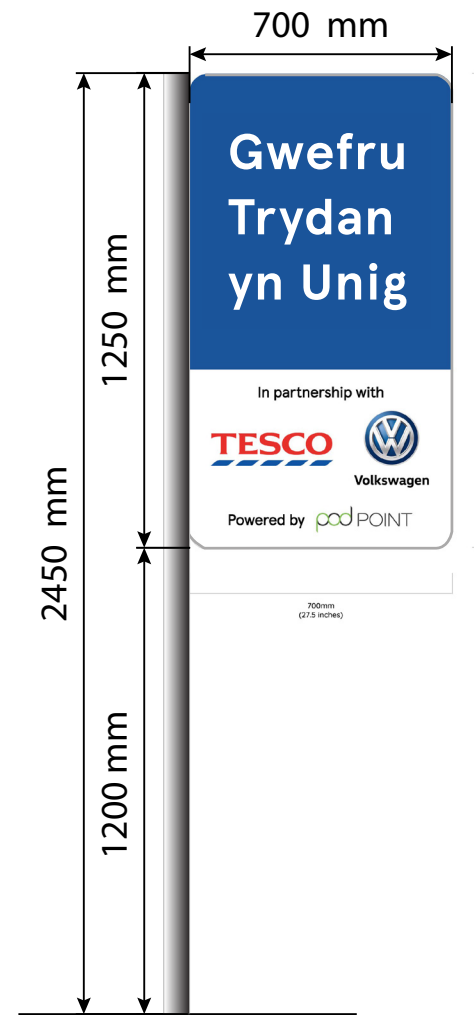

FLAG POLE-FRONT ELEVATION
(Scale 1:20)



FLAG POLE-REAR ELEVATION
(Scale 1:20)

BAR SCALE

1:20

0 20 40

SCALE
1:20@A4

DATE
17.10.2019

DETAIL TYPE

TYPICAL DETAIL

CHECKED BY

ANDY HORWOOD

DRAWN BY

SHIKHA

DETAIL NAME

FLAG DETAILS- WELSH - SIGNAGE-1

TESCO
FEASIBILITY ARCHITECTURE

TESCO STORES LIMITED EXPRESS GROUP
OMEGA BUILDING, KESTREL WAY, HERTFORDSHIRE,
WELWYN GARDEN CITY, HERTFORDSHIRE, AL7 1GA
TELEPHONE : 01707 395150

THE COPYRIGHT AND ALL OTHER RIGHTS IN AND RELATING TO THIS PUBLICATION
BELONG TO AND ARE THE SOLE PROPERTY OF TESCO STORES LIMITED.
ALL RIGHTS ARE RESERVED. NO PART OF THIS PUBLICATION MAY BE REPRODUCED OR TRANSMITTED IN ANY FORM OR BY ANY
ELECTRONIC OR MECHANICAL MEANS INCLUDING PHOTOCOPYING AND RECORDING
OR BY ANY INFORMATION SYSTEM WITHOUT THE PRIOR WRITTEN LICENSE FROM THE OWNER.
© 2019 TESCO STORES LIMITED