


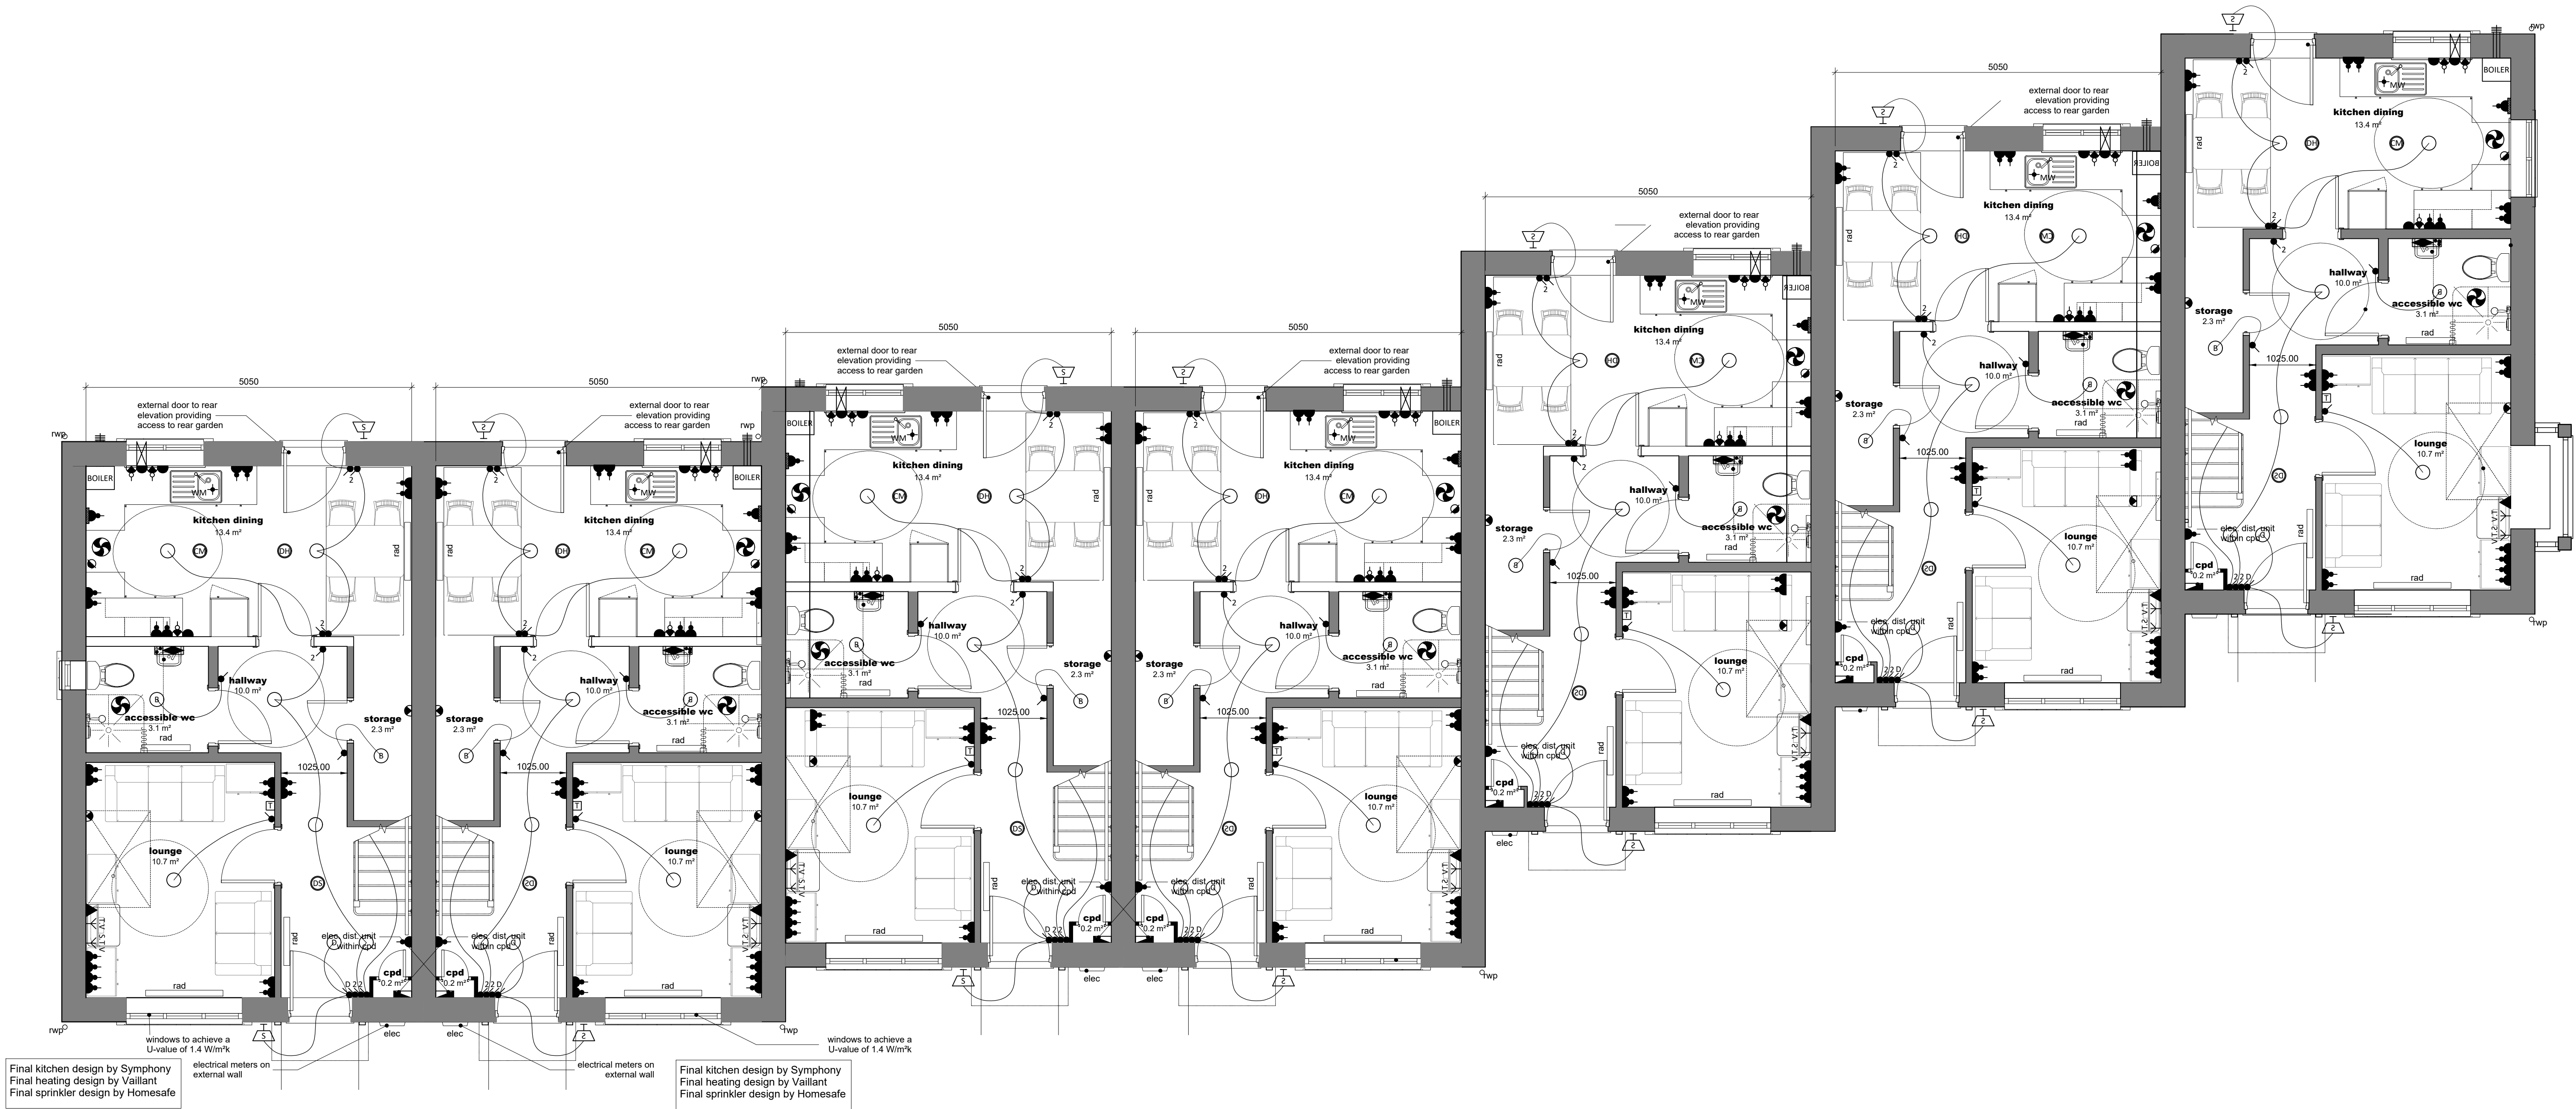

Ground Floor Plan



Ferndale Villa, 25 Manley Road,
Wrexham, LL13 8HD
Tel (01978) 353445
www.hdsarchitectural.co.uk

Project; Residential Development to Land Adjoining "Premier Inn", Jacques Way, Wrexham	
Title; Plot 1-7 Ground Floor Plan	Scale (A1); 1:50
Dwg No; JWA/PD/01	Date; February 2019
Revision;	