

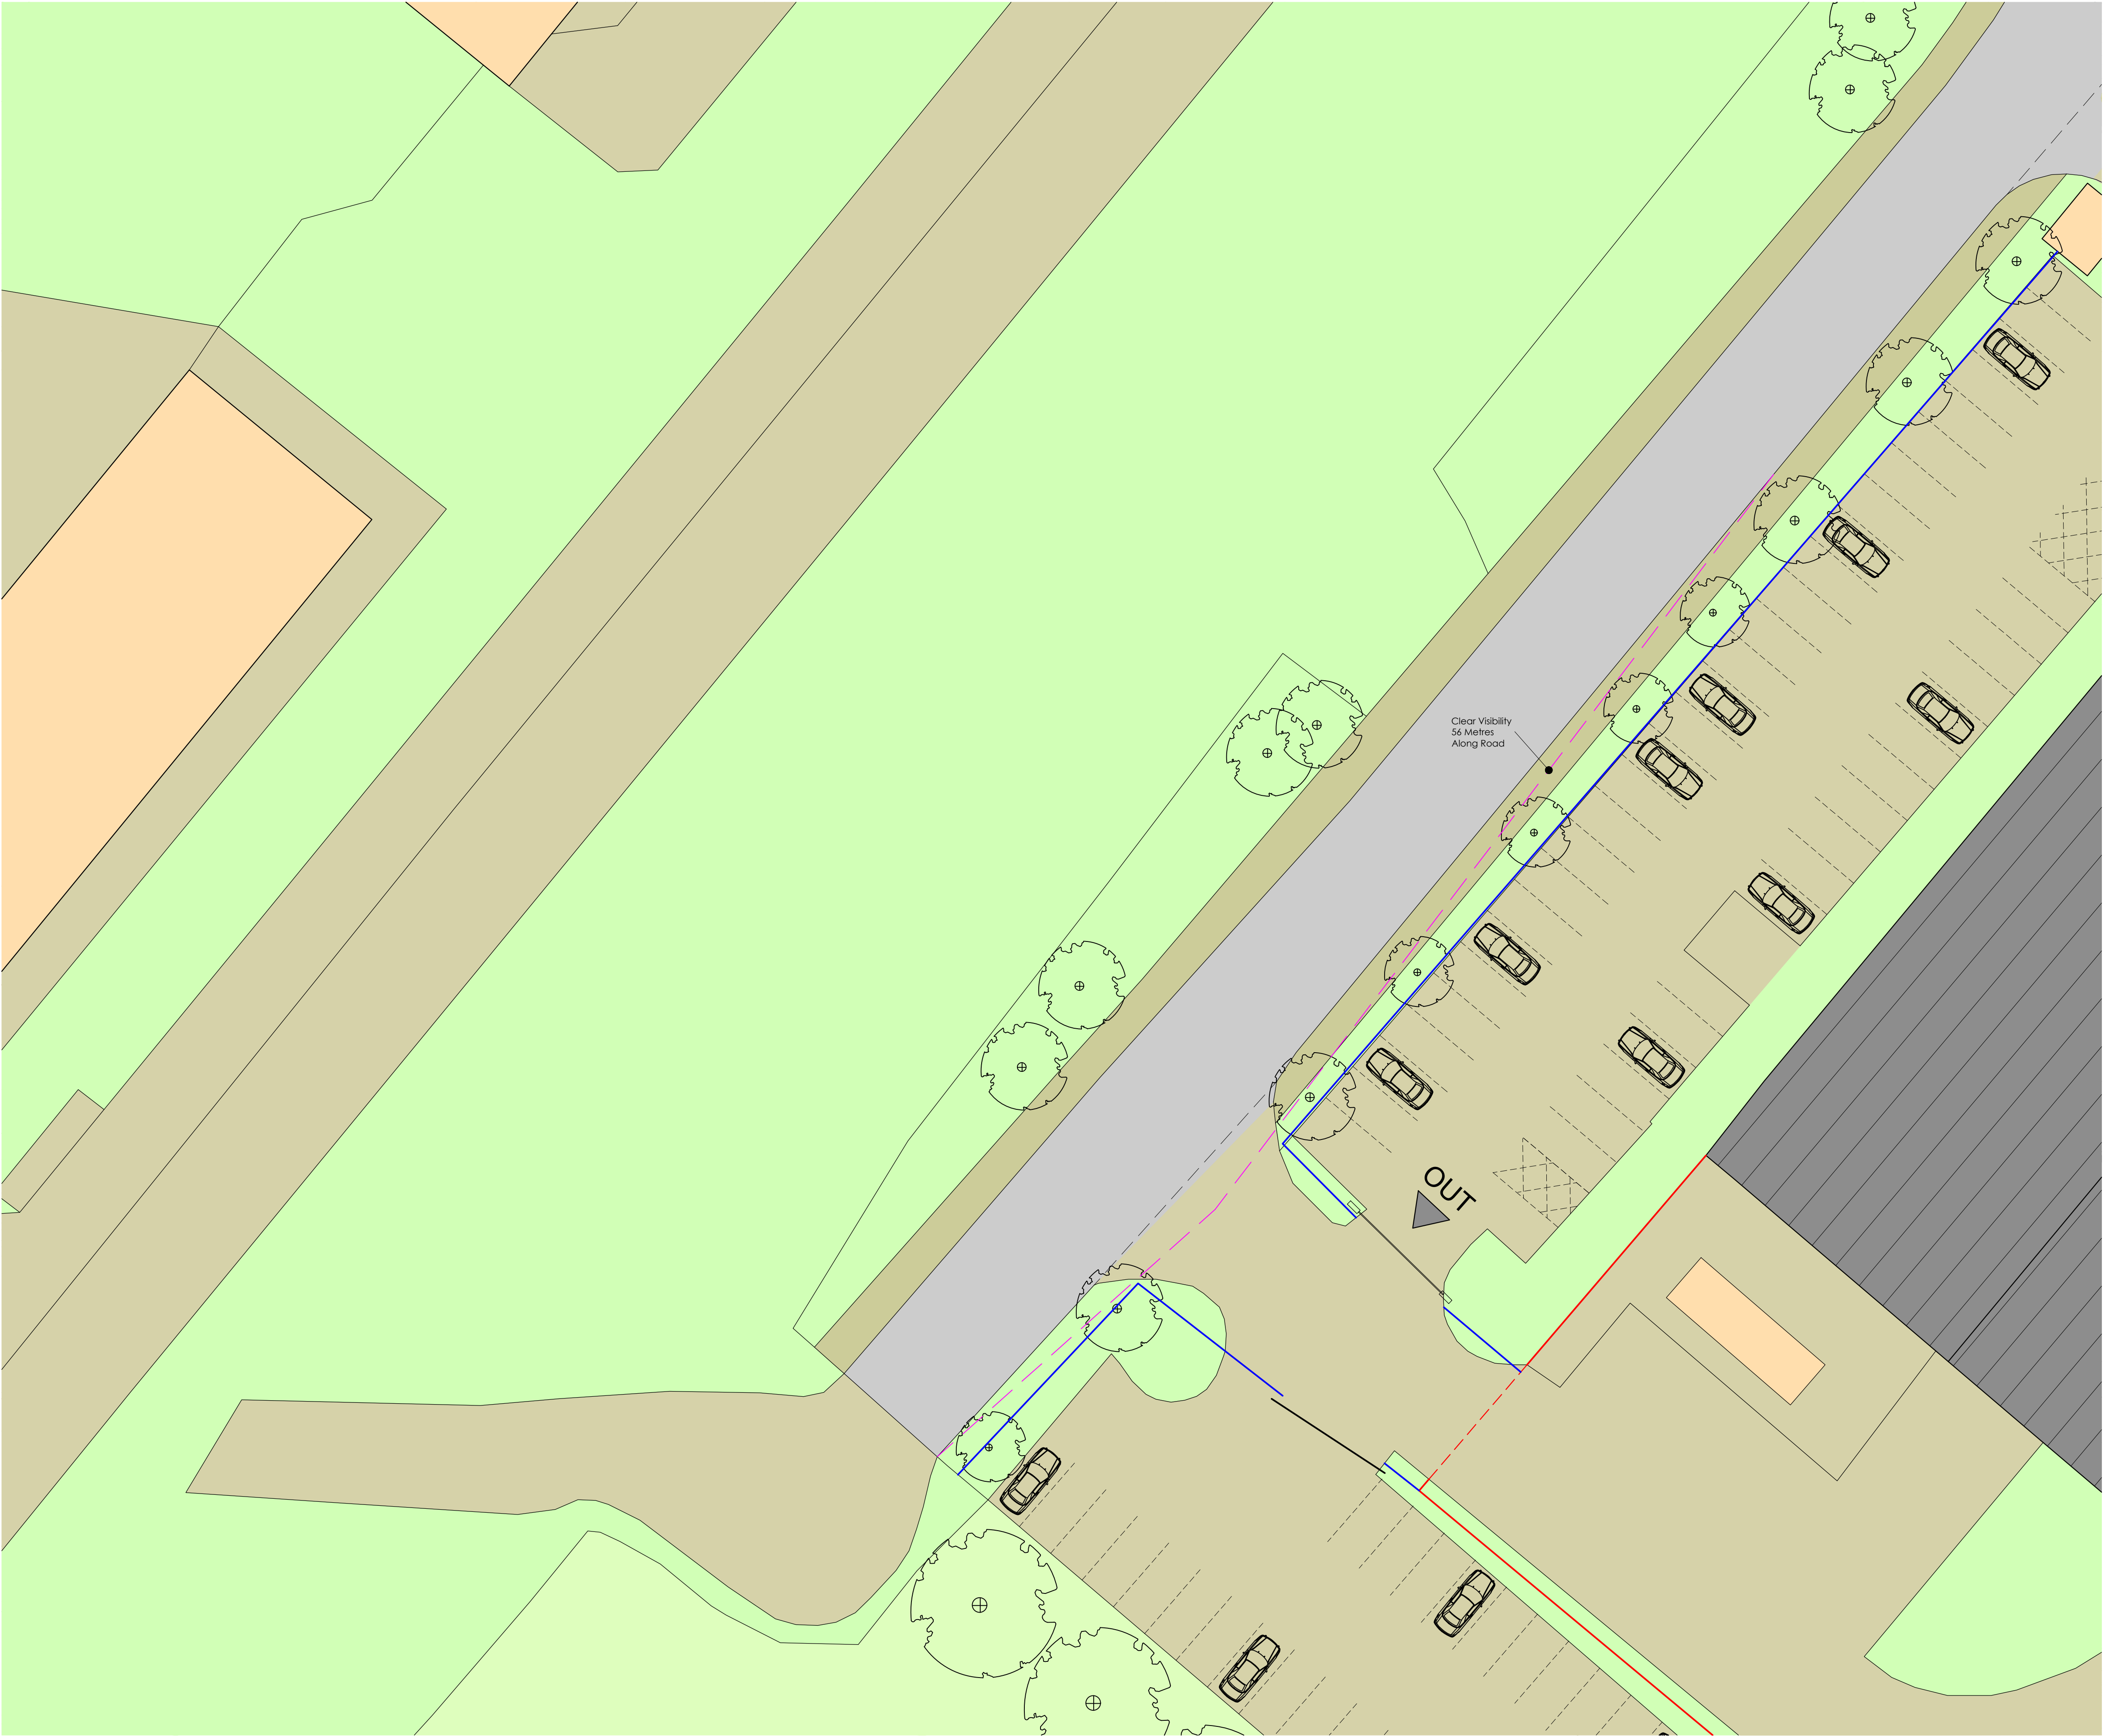


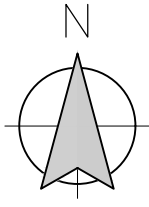

PROPOSED SITE PLAN
Scale 1:200

 

Client Refresco Ltd		
Job Title Proposed Boundary Treatment Alterations To Refresco Ltd Spectrum Business Park Wrexham LL13 9QA		
Drawing Title Proposed Part Site Plan Visibility Splay 06		
Scale 1:200 @ A1	Date Nov 2019	Drawn Paul Gudgeon


SUNDERLAND PEACOCK & ASSOCIATES LTD.
HAZELMERE, PIMLICO ROAD, CLITHEROE
LANCASHIRE, BB7 2JG
T 01200 423178 F 01200 427328
E info@sunderlandpeacock.com
www.sunderlandpeacock.com

