






Front Elevation

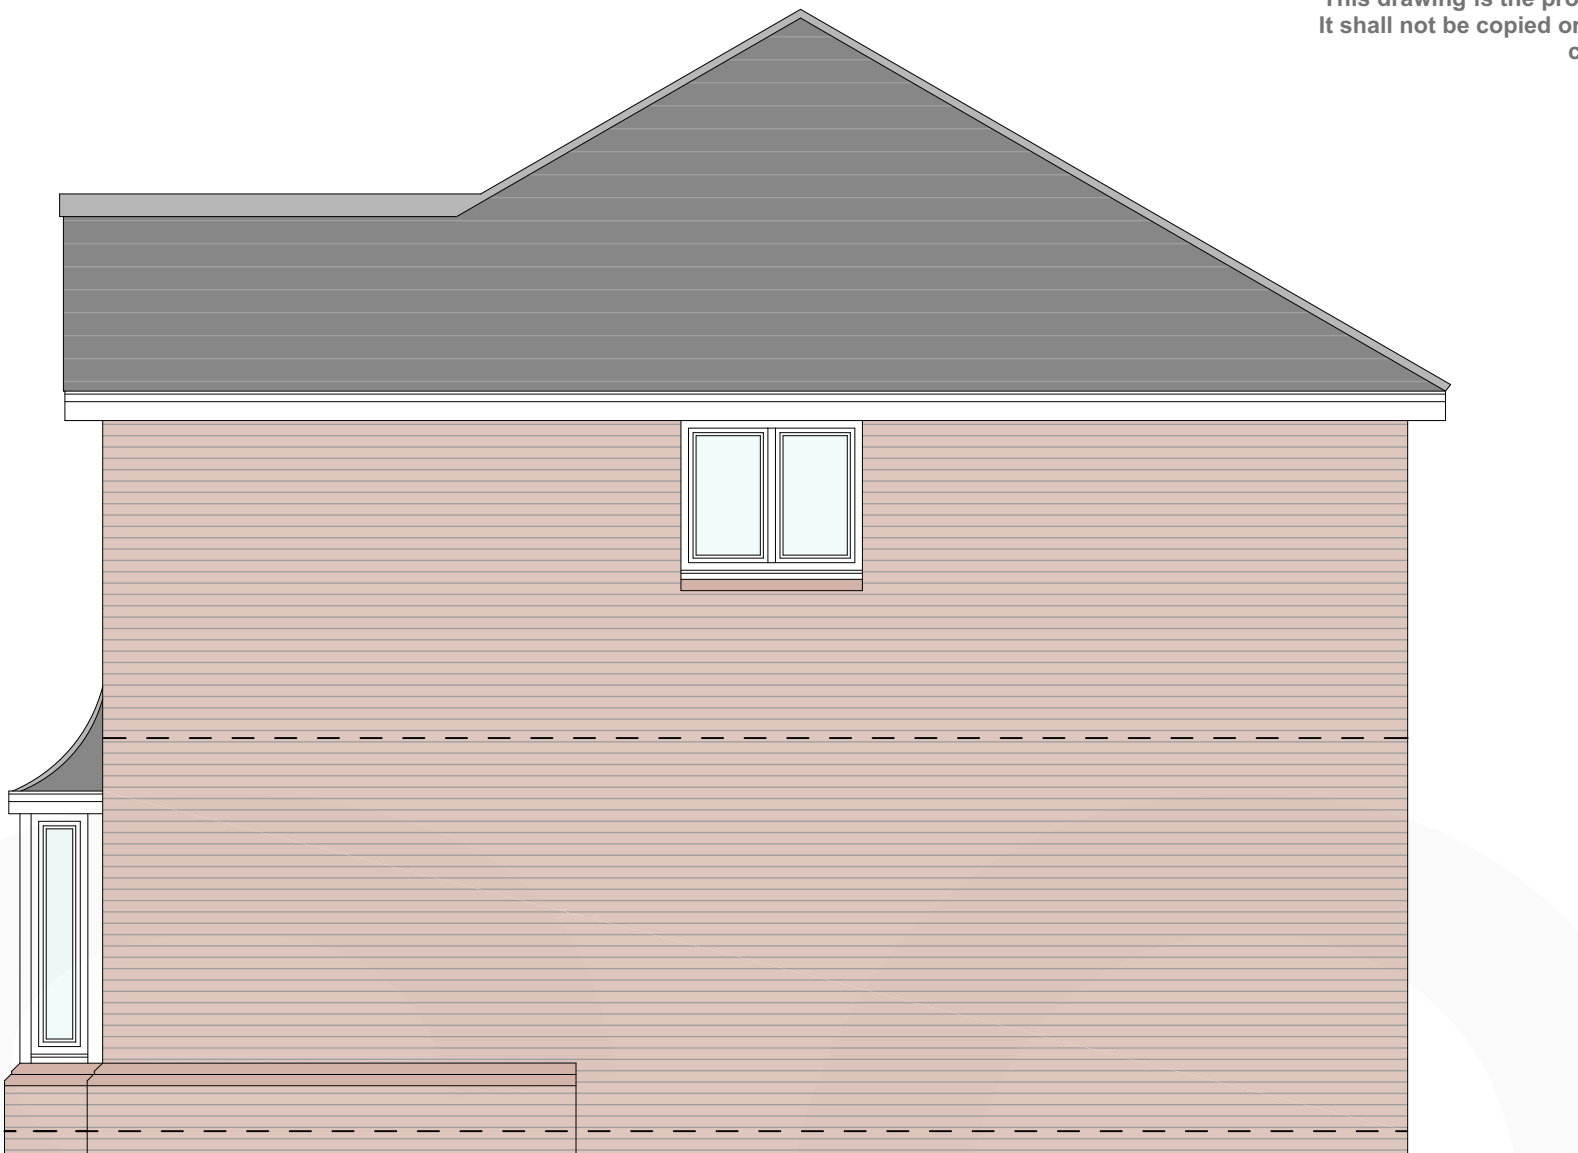

Side Elevation

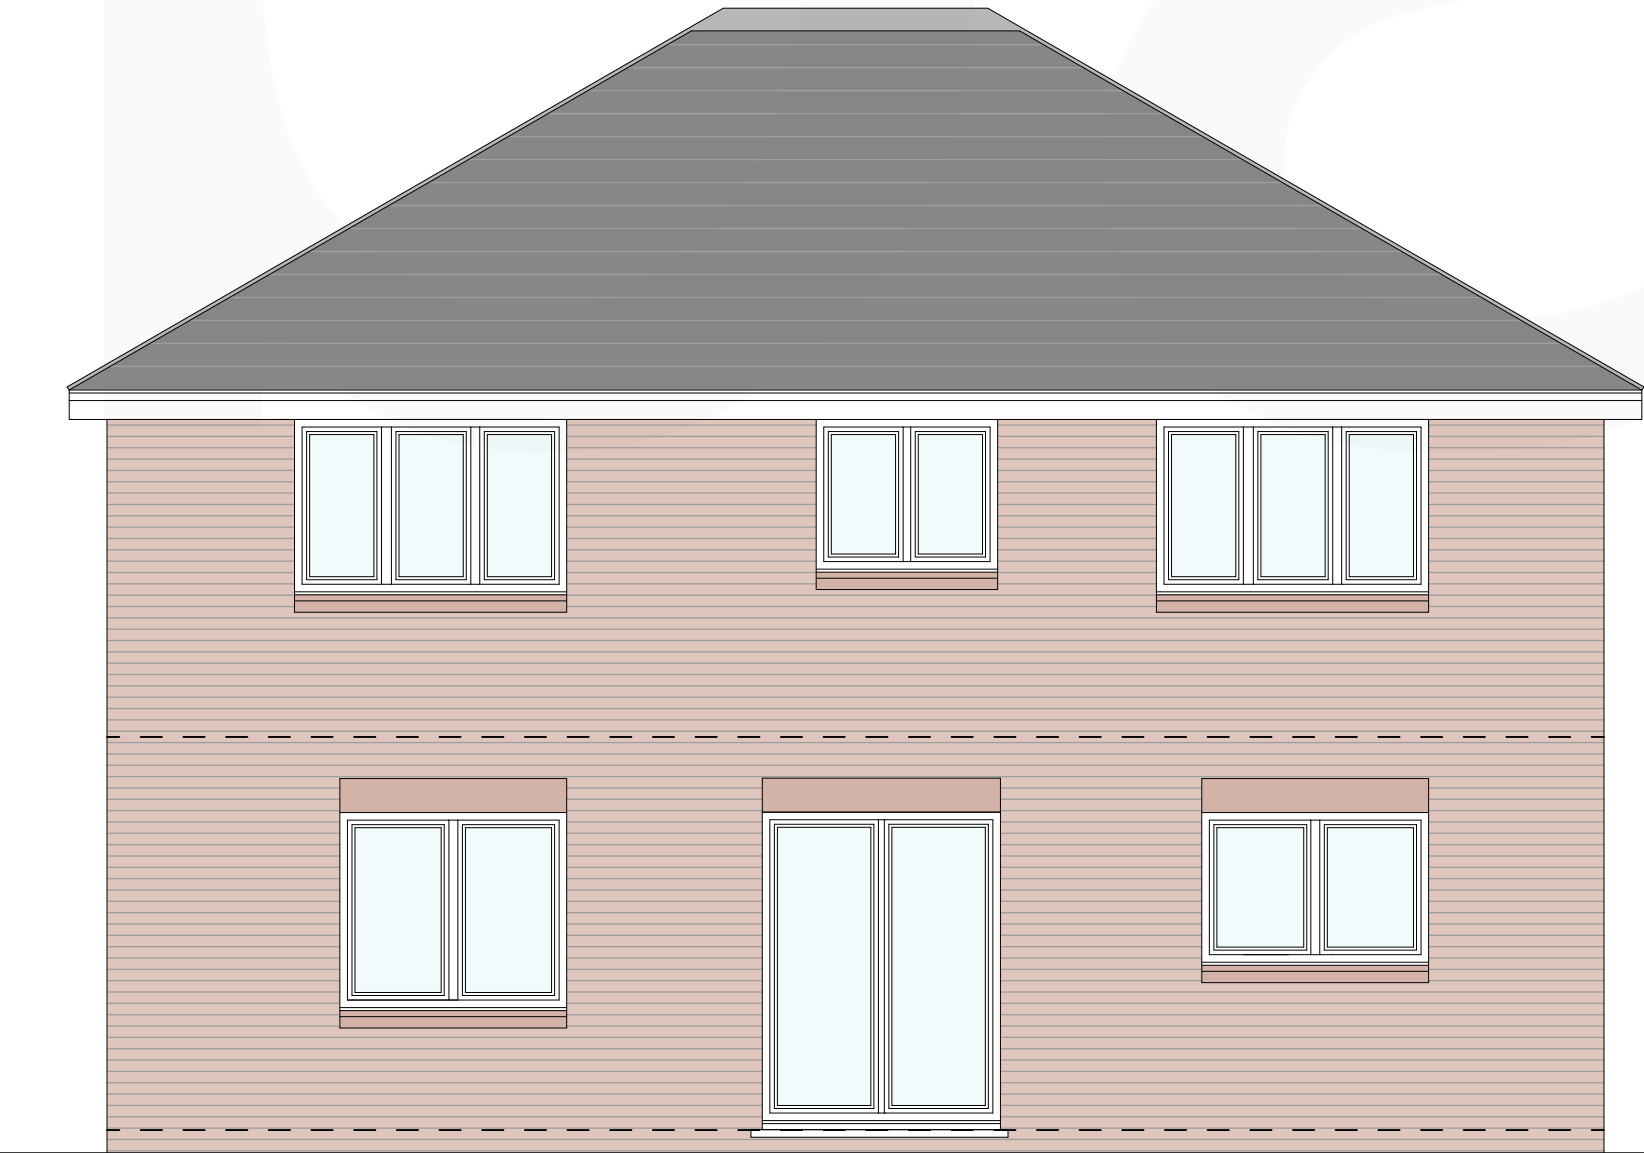

Rear Elevation

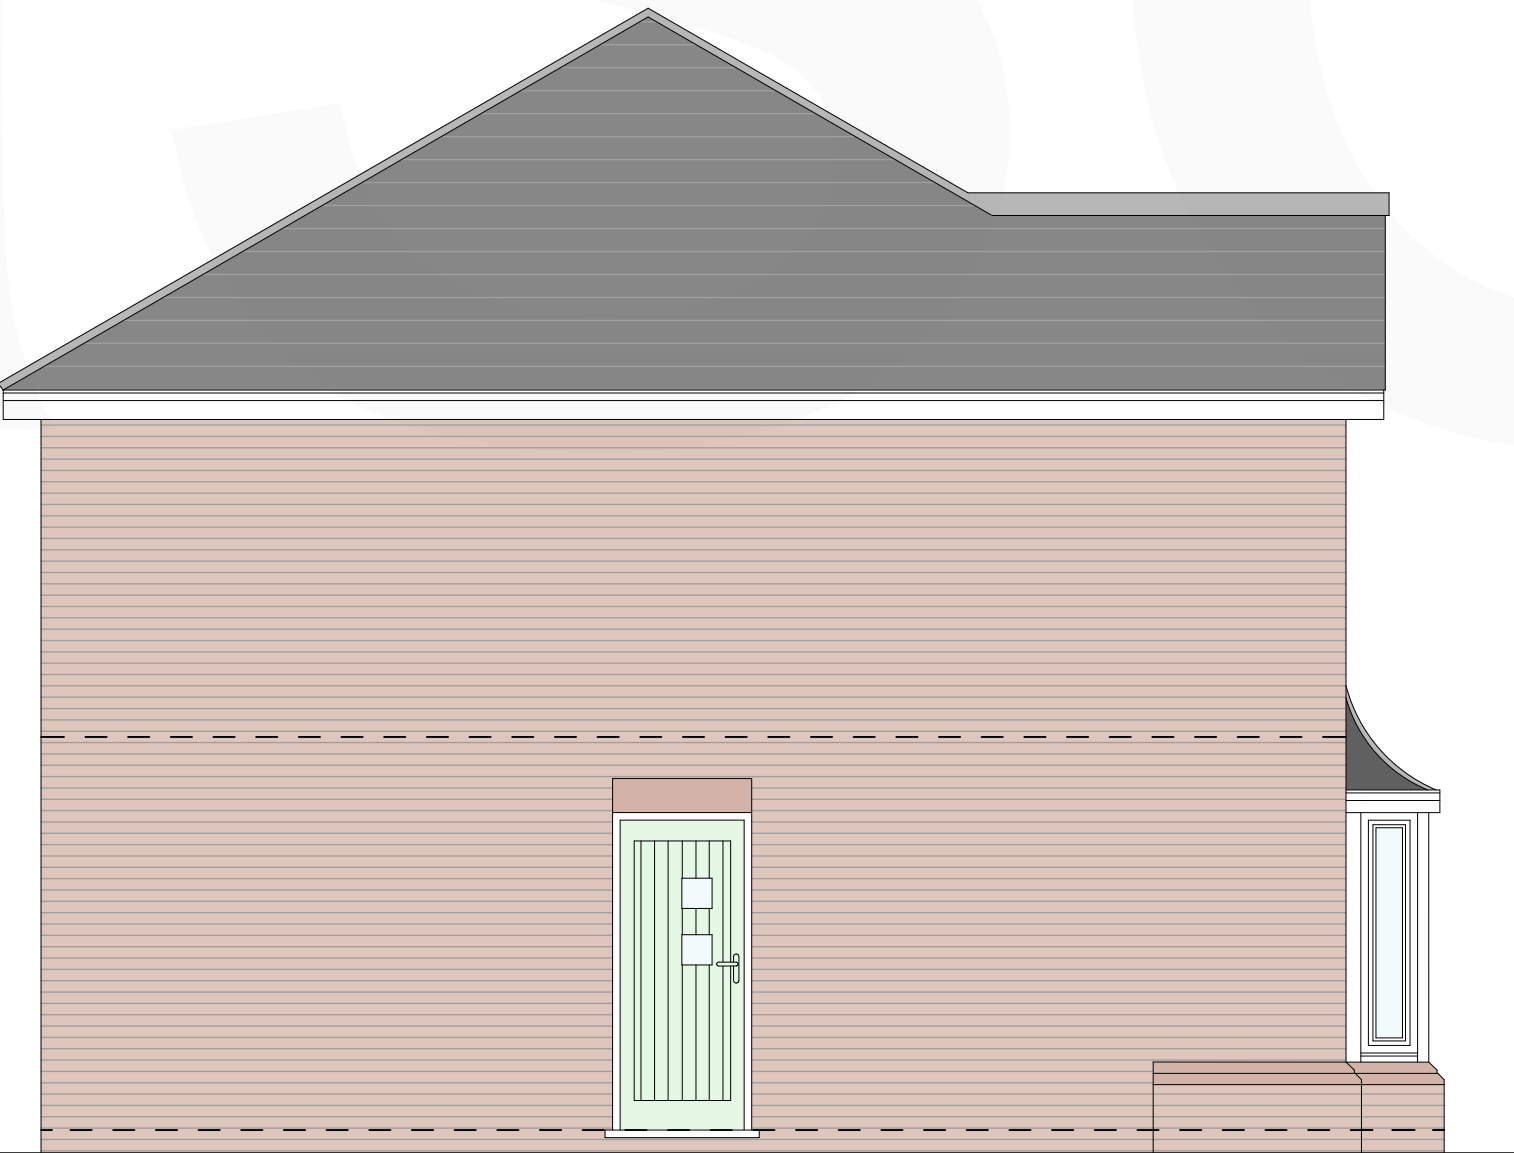

Side Elevation

POWIS HOUSE TYPE

4 bedroom detached dwelling
GIA = 148sqm / 1595sqft

Plot 32 detached double garage
Plot 33 detached double garage
Plot 39 detached double garage

Rev No.	Date.	Rev.	By.	Chk.	

PLANNING

Scale.	1:50@A2	Date.	Jan 2018	Drawn by.	JS	Chk.	AO
--------	---------	-------	----------	-----------	----	------	----

base.
ARCHITECTS

Project Title.
Vicarage Lane, Gresford

Client.
Gower Homes Ltd.

Drawing Title.
Powis Proposed Elevations

Project No.	BA1858	Drawing No.	PL-025	Revision.	-
-------------	--------	-------------	--------	-----------	---

base Architecture and Design is a registered Limited Company

