


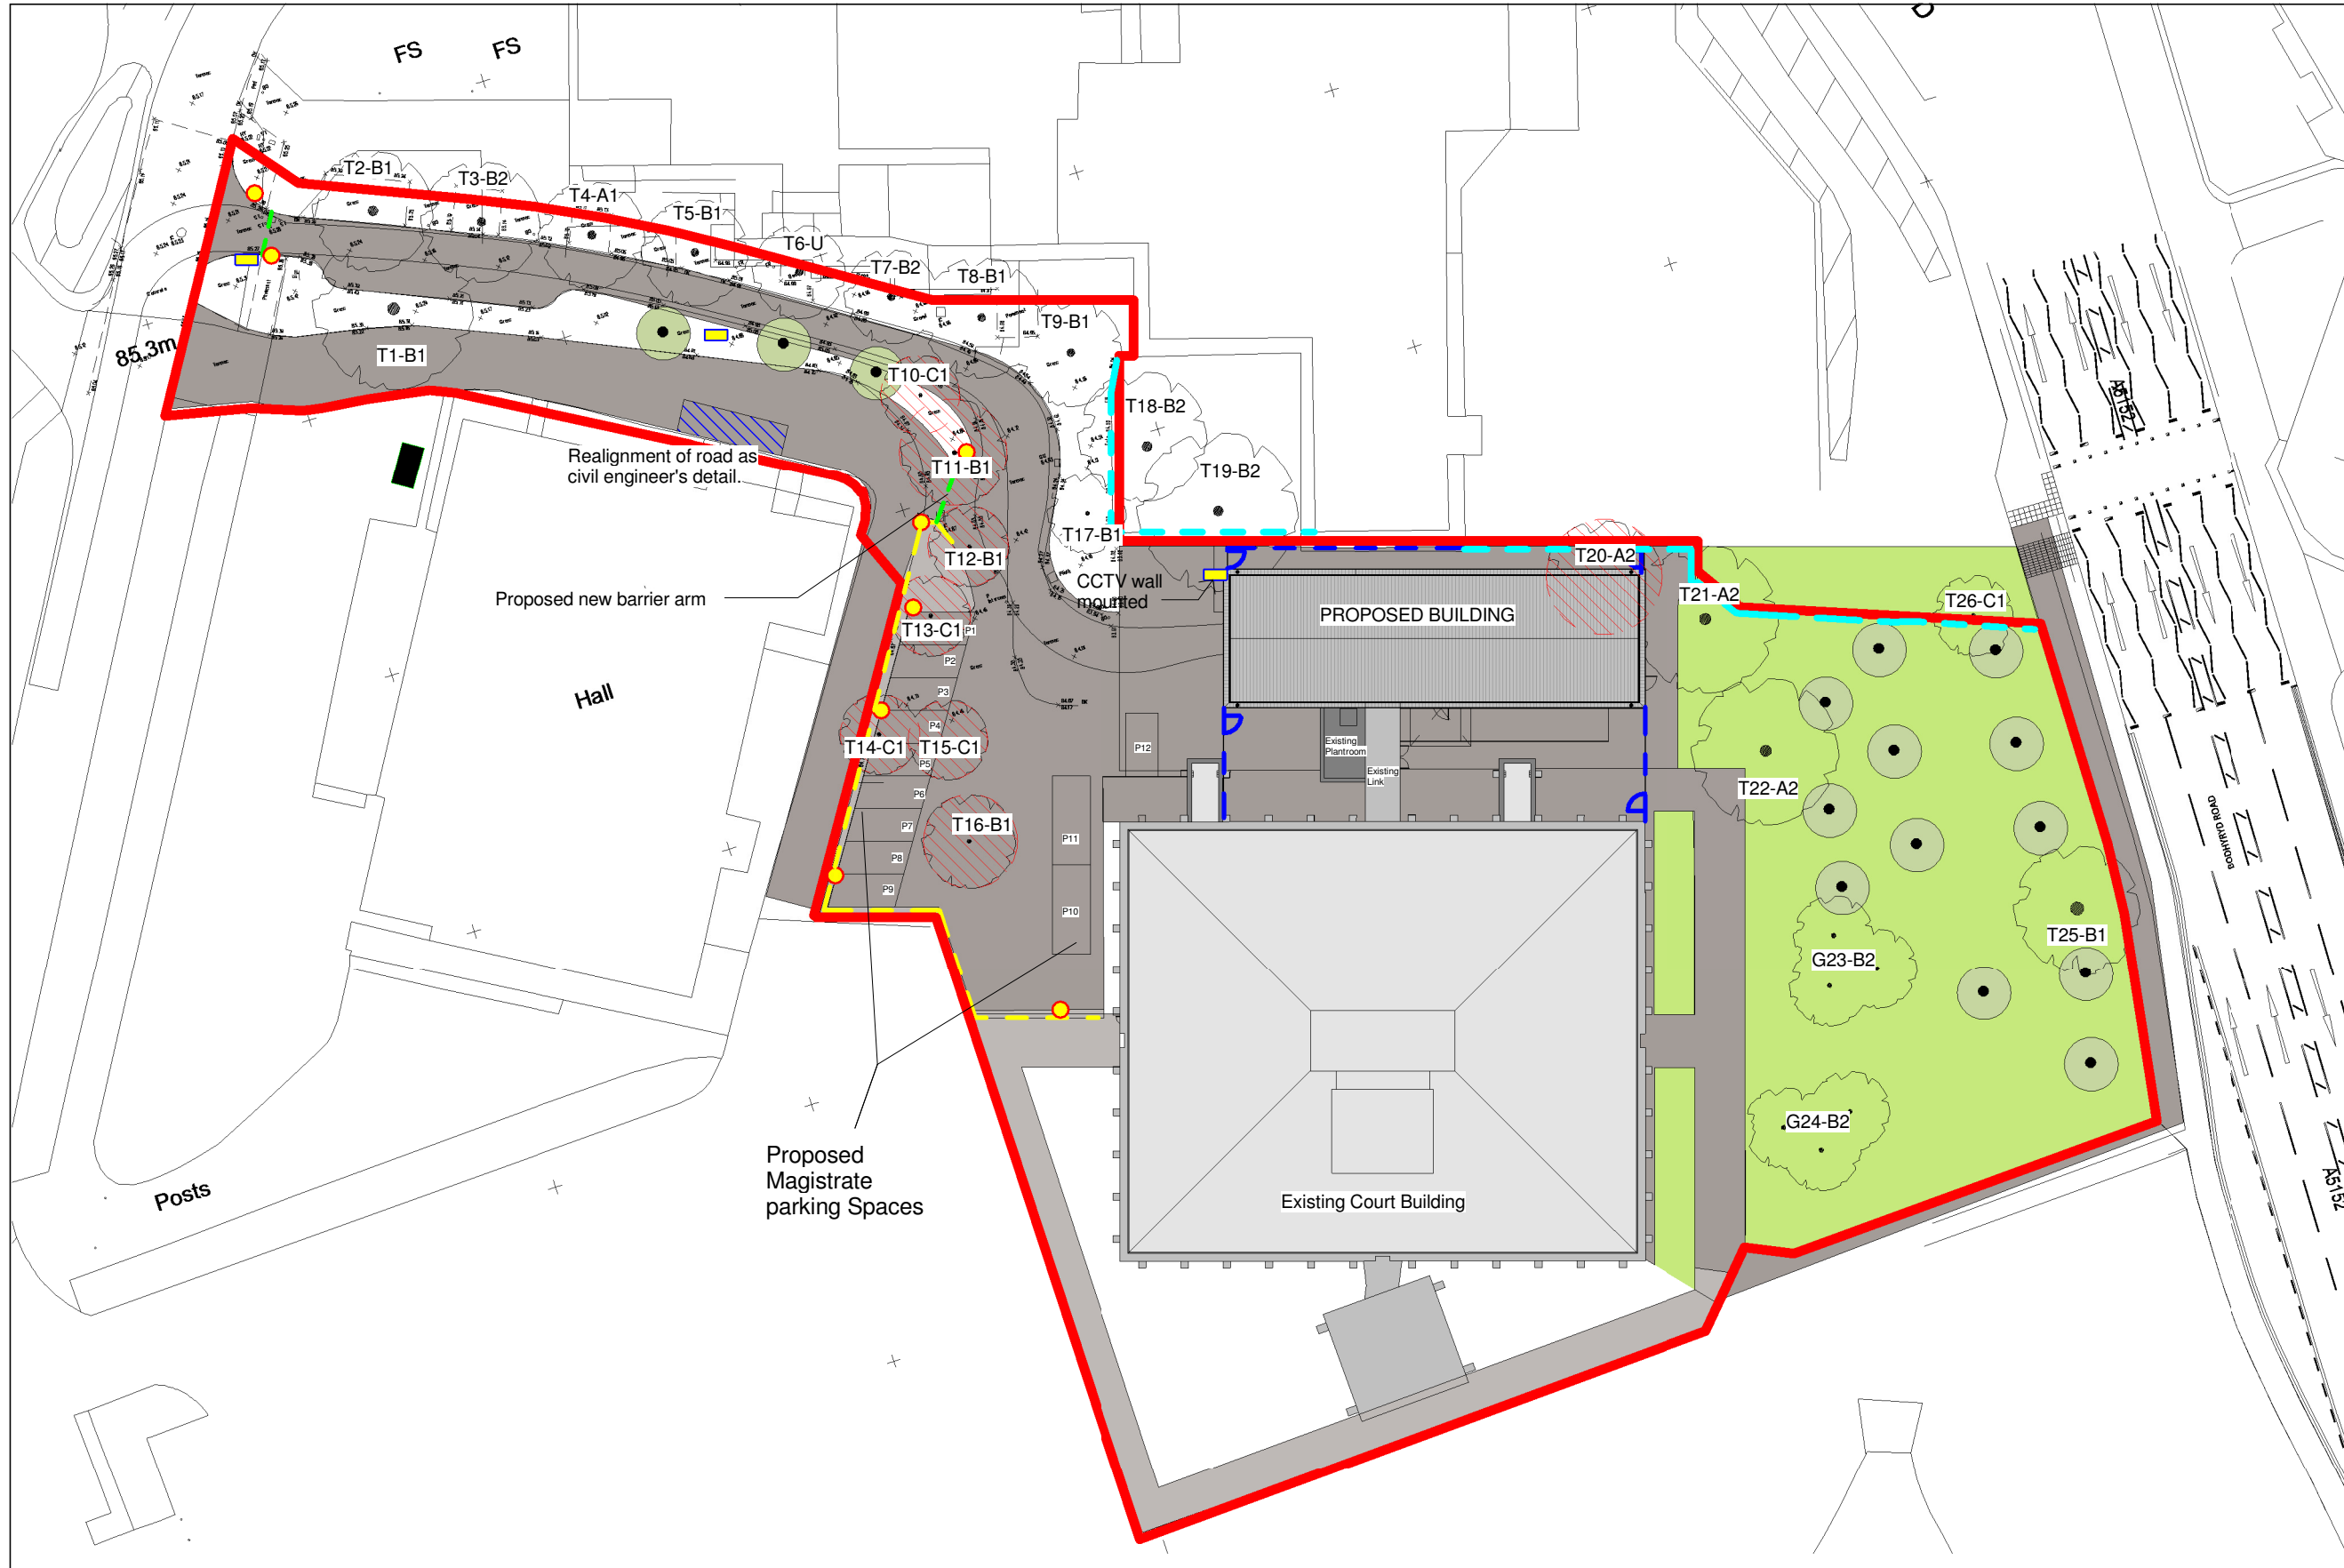

Site Plan - Proposed External Works With Road Widening
1 : 500

- KEY:

 - Soft Landscaping Areas
 - Hard Landscaping Areas
 - Trees to be removed
 - New trees
 - Service zone for Memorial Park Hall deliveries
 - CCTV
 - Lighting column
 - Proposed bin shed
 - Site boundary
 - New barrier arm
 - Proposed 1.2m high security fence
 - Proposed 3m high security fence with single gate
 - Existing fence

- NOTES
- This drawing is copyright.
 - Do not scale from drawing.
 - All dimensions are to be checked on site.
 - Any discrepancies, either of dimensions or other information on this drawing, are to be reported to the architect before work proceeds.
 - This drawing is to be read in conjunction with the specification documents and all other drawings and notes thereon.

Preliminary
for comment

No.	Description	Issued by	Date
P0.1	Drawing Revised	ST	16/08/18
P0.2	Tree Numbers Added	ST	16/08/18
P0.3	Hard and soft landscaping amended, new trees	EC	15/08/19
P0.4	CCTV and lighting, trees position, fencing amended	EC	23/08/19

WREXHAM MAGISTRATE COURT CUSTODY BLOCK			
job			
Outline External Works Including Area of Road Widening			
Title			
scale 1 : 500 @ A3	drawn ST	check PK	approved date 08/16/18
drawing number 3409_DGC_XX_XX_A_1040	rev P0.4		



DESIGN GROUP - CHESTER

architecture - project and cost management
Sedan House, Stanley Place
Chester, CH1 2LU
tel: 01244 329 356