


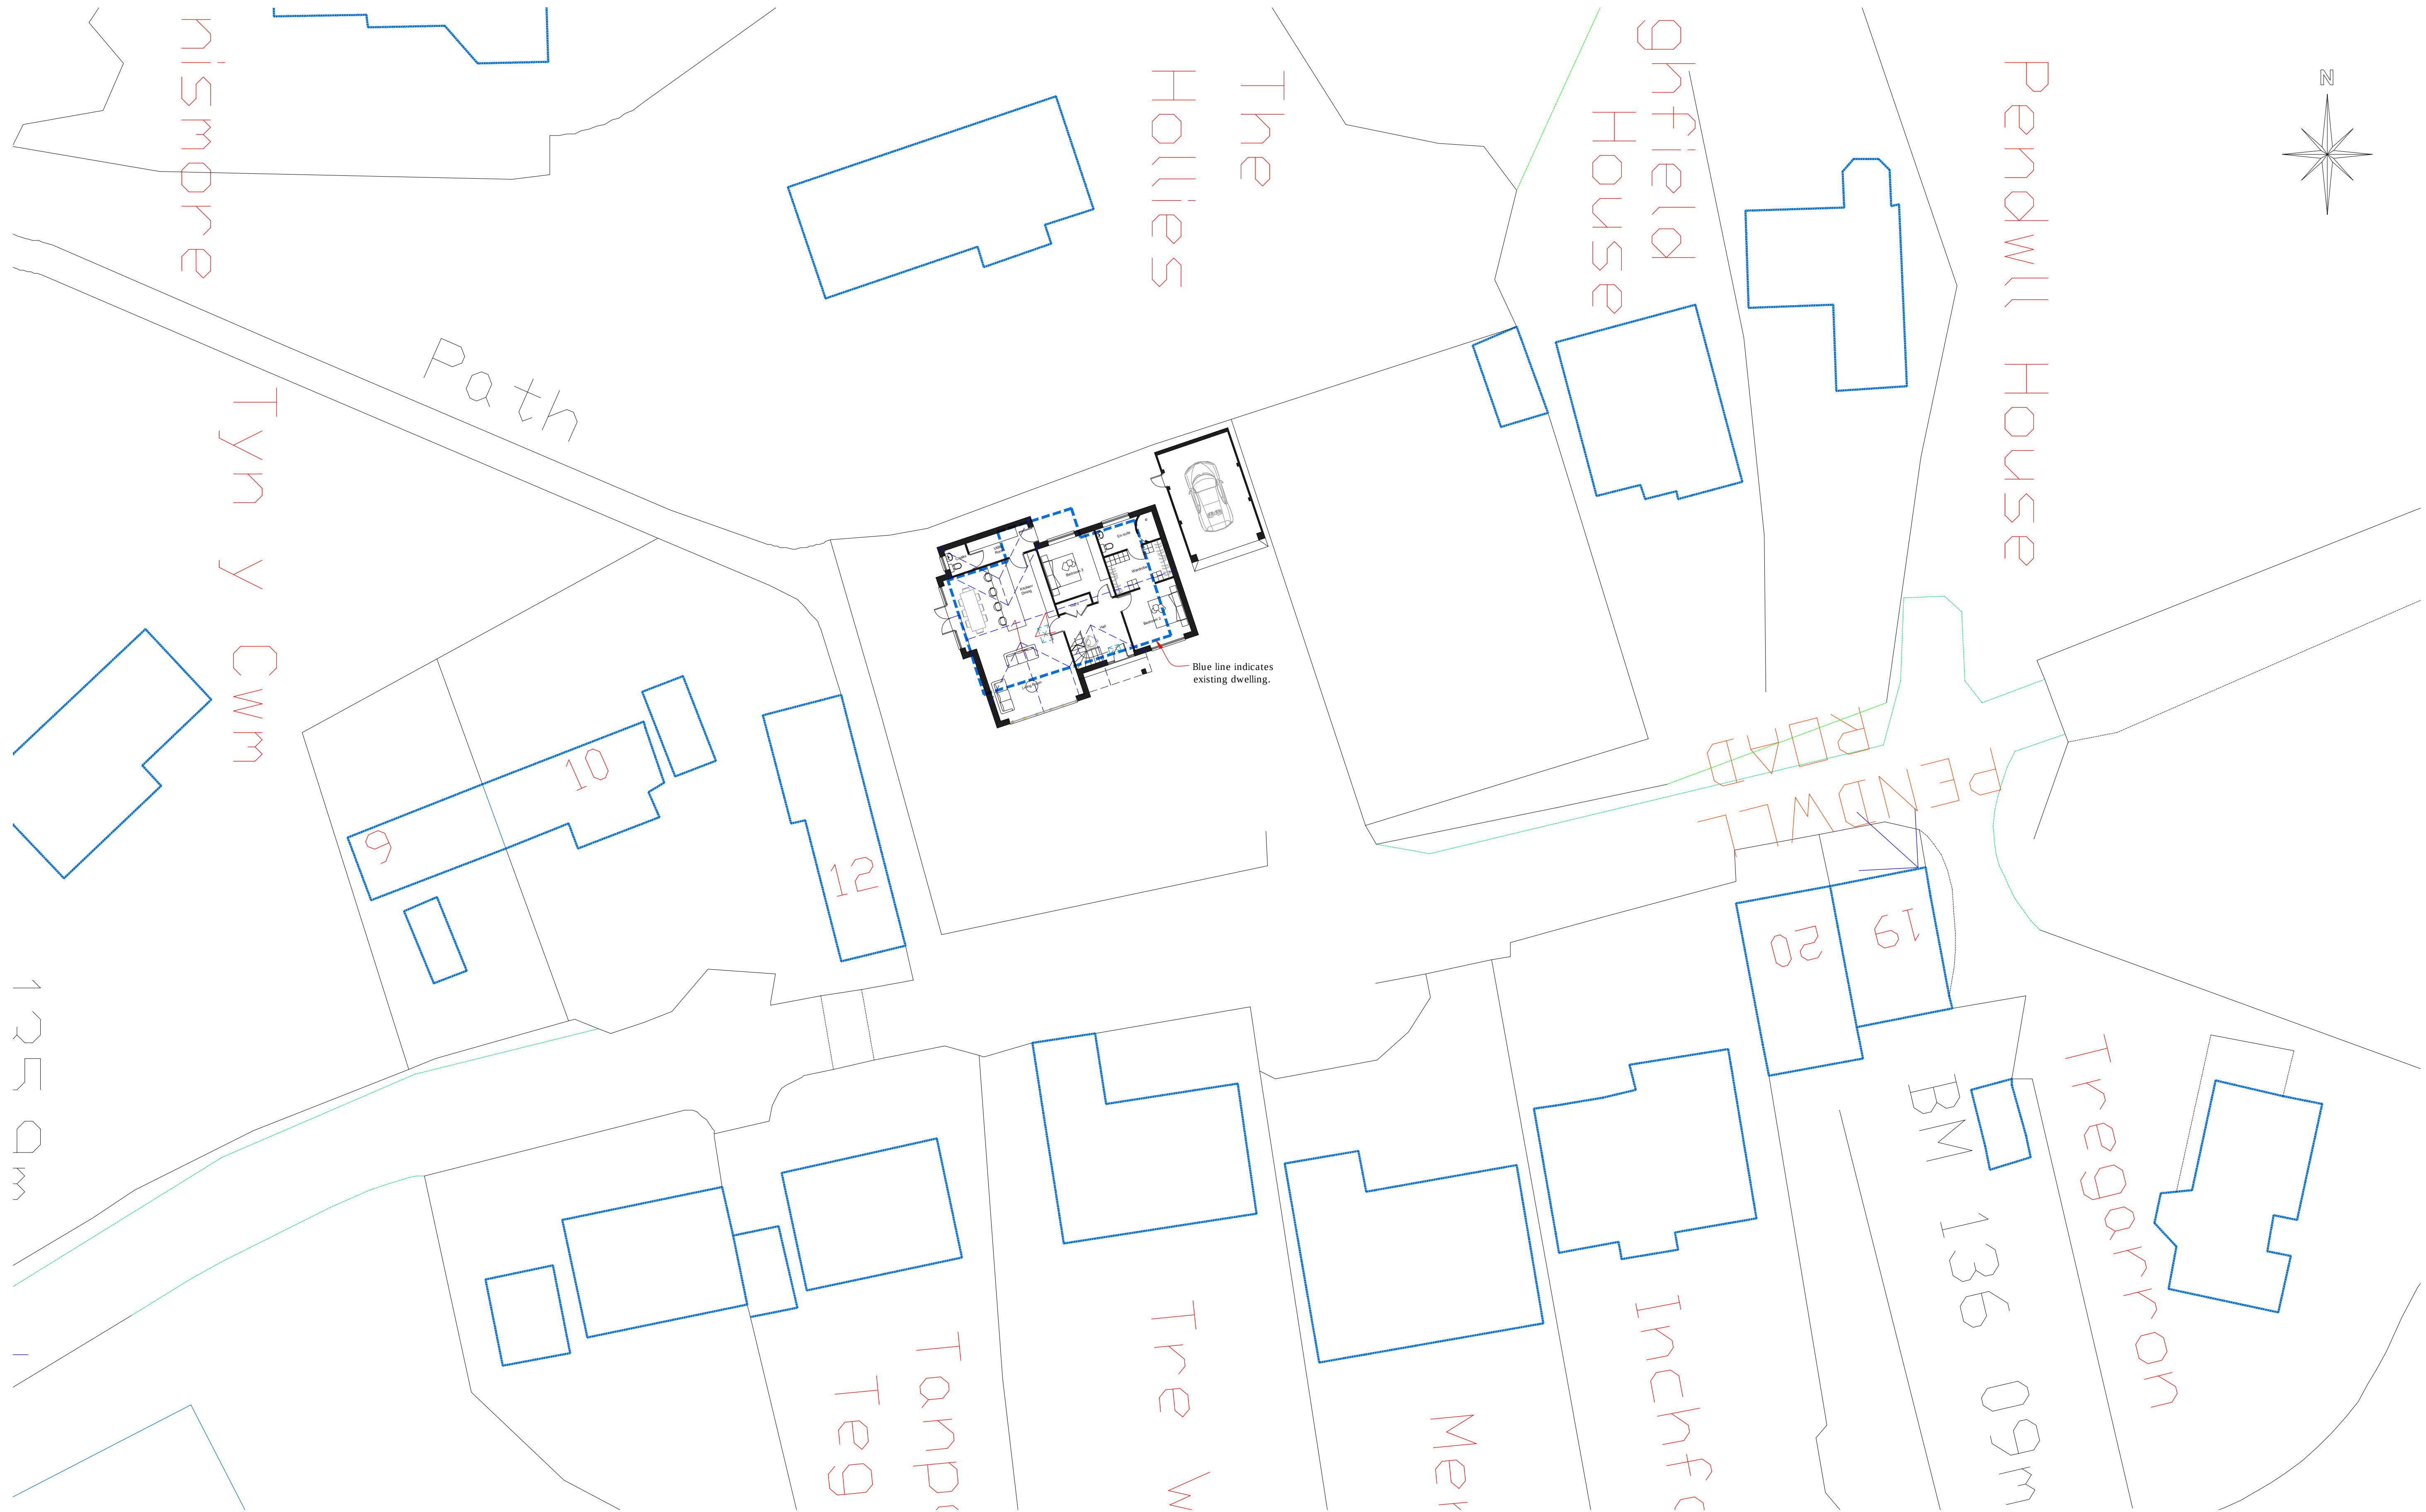

Proposed Site Plan

Scale 1:200

 CULLIS-ARCHITECTURAL-DESIGN 25 Sunningdale Close Wrexham North Wales LL13 9QU T 01978 264376 M 07791 480768 E ajones540@btinternet.com		Client Mr. & Mrs. Shepherd.			
	Drawing Title Proposed Site Plan 1:200.				
	Job Title Proposed New Replacement Dwelling at Pendwll Road, Moss, Wrexham.				
	Date Dec 2019	Scale 1:200 at A1	Rev. -	Draw No. PD173 / 07	