


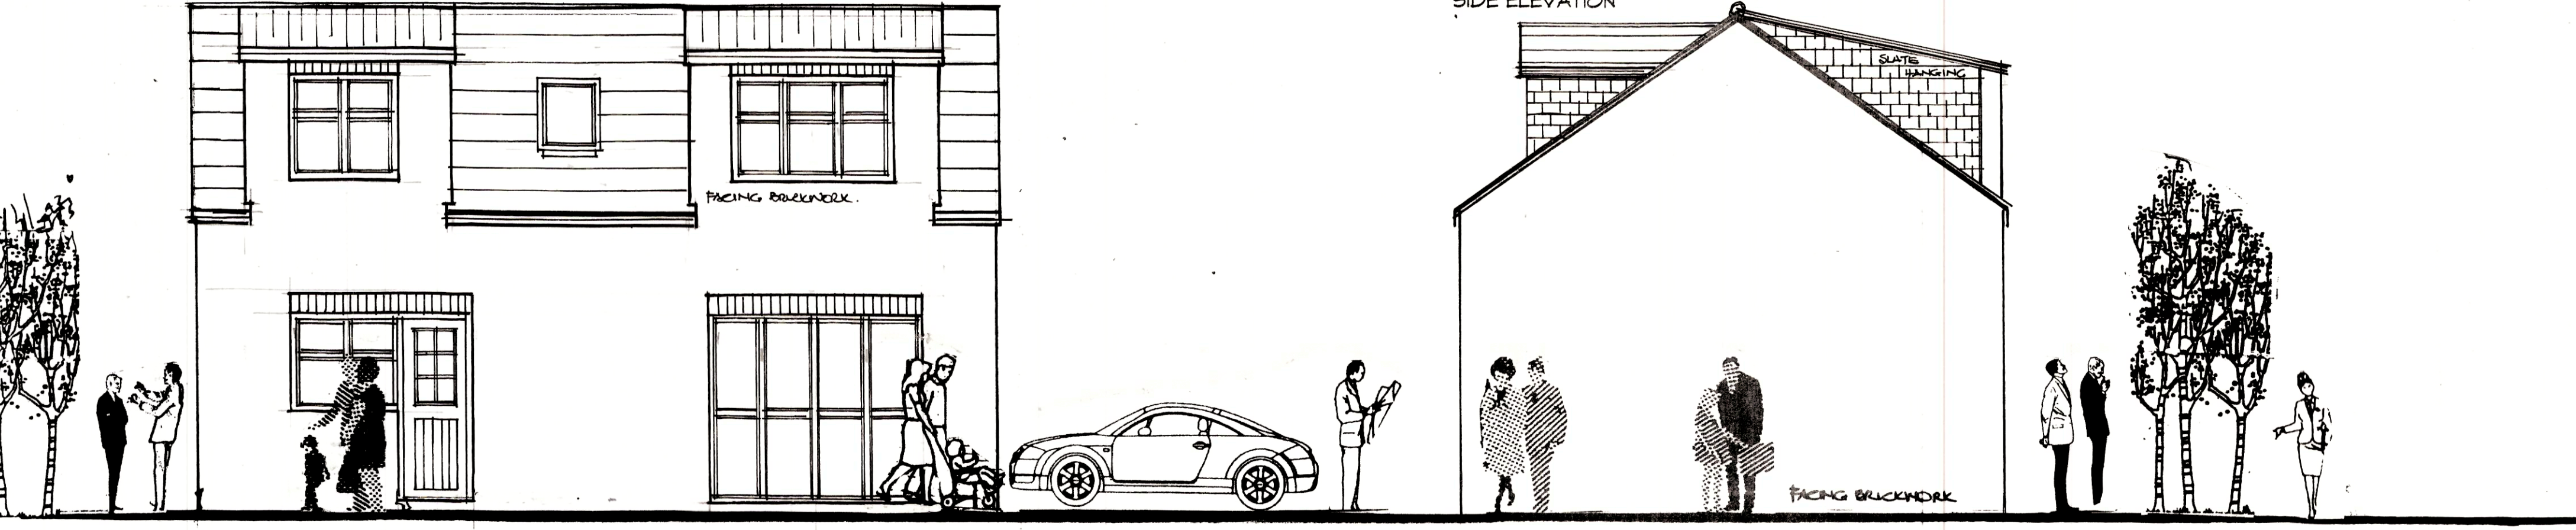

FRONT ELEVATION


SIDE ELEVATION

SECTION A-A




REAR ELEVATION

SIDE ELEVATION

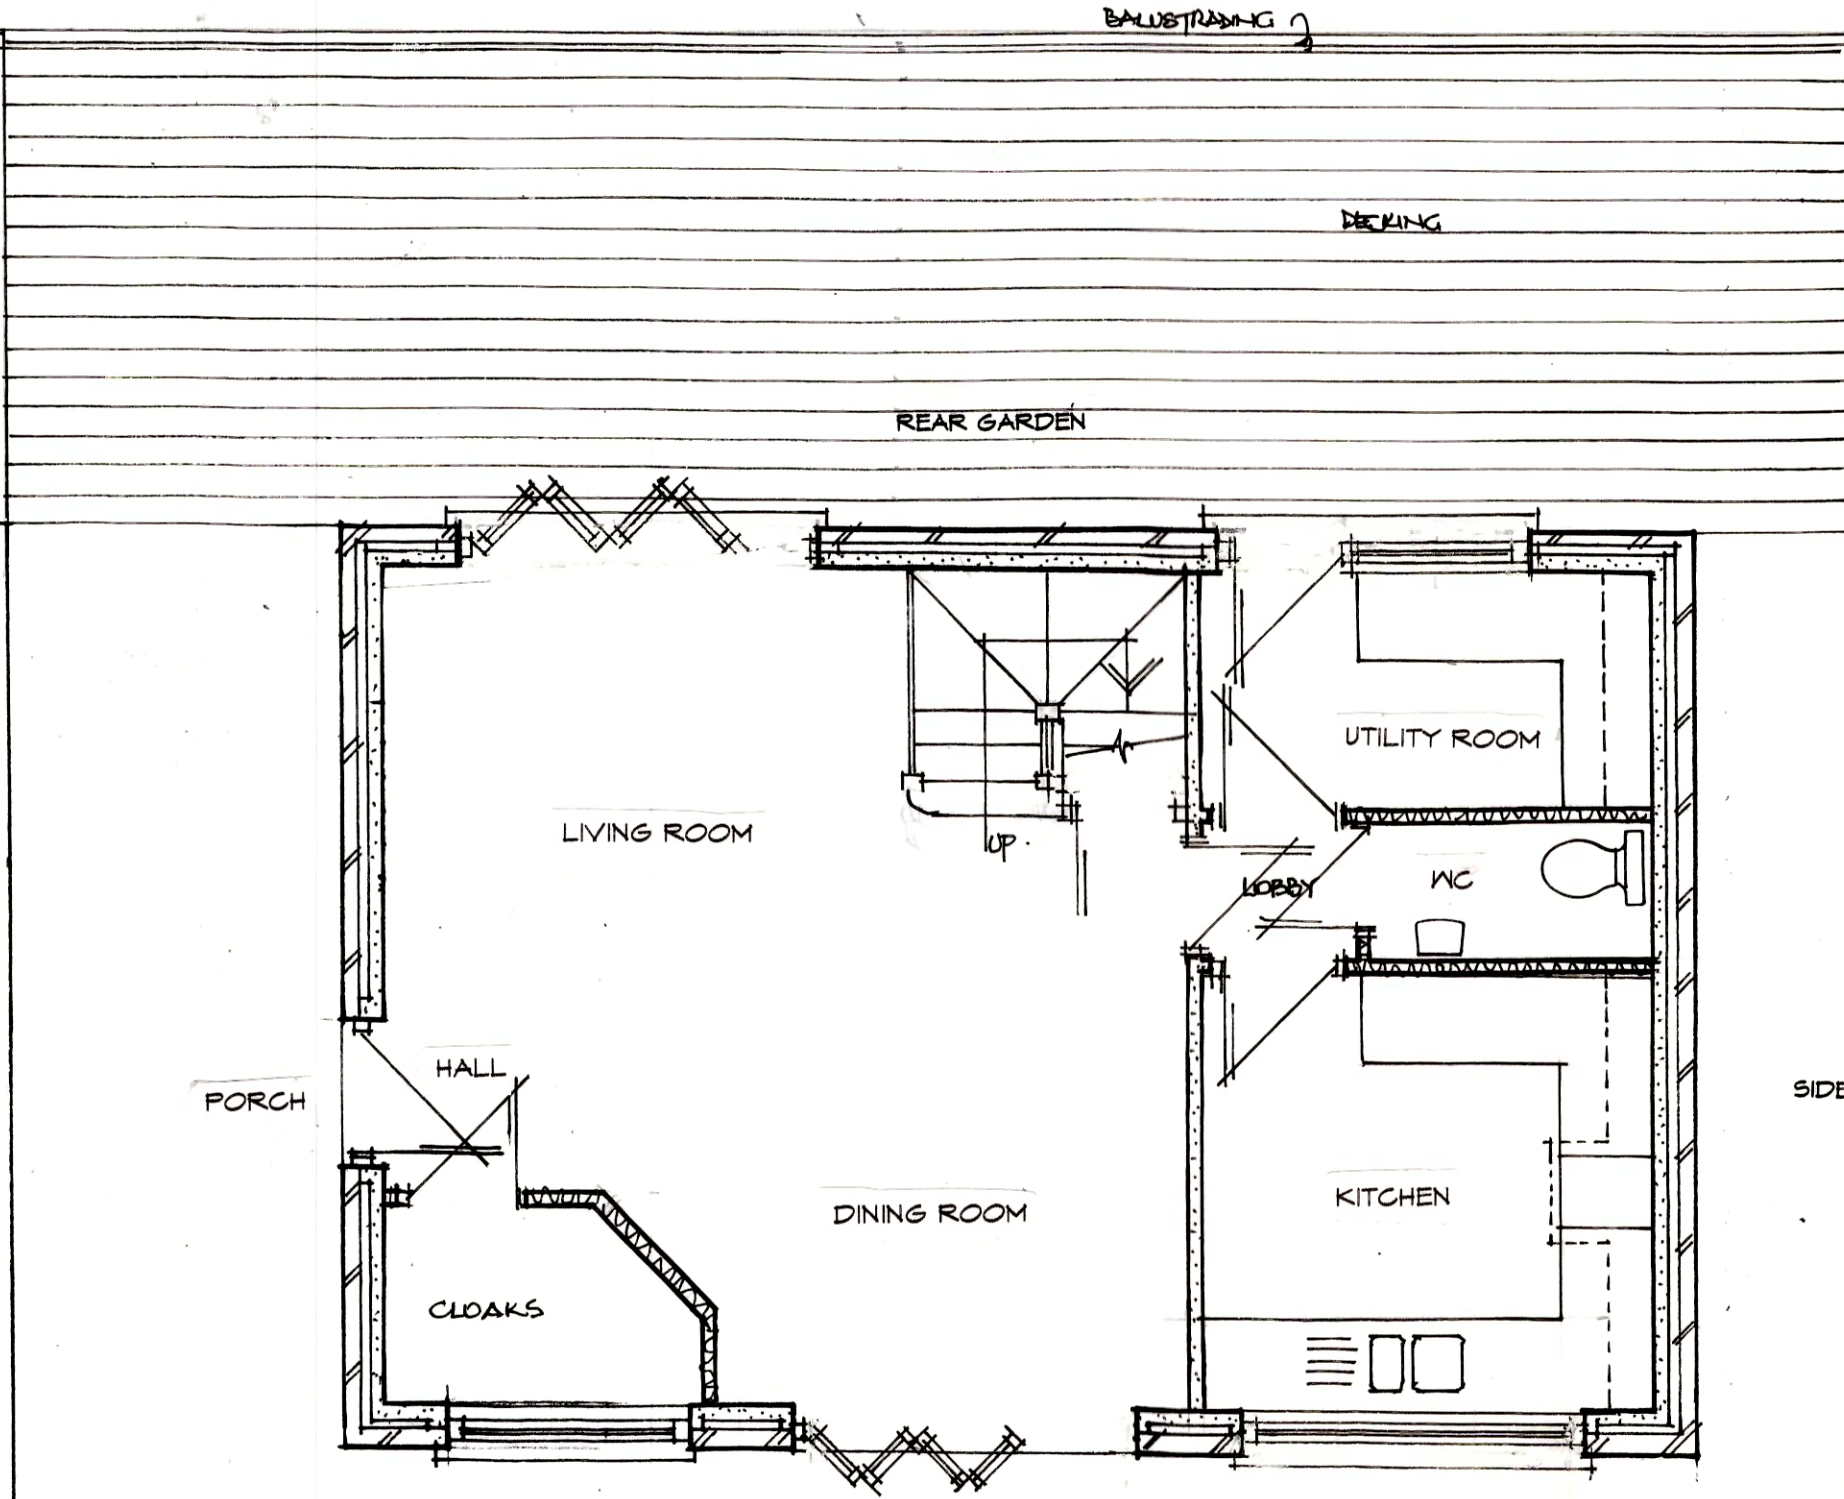

GROUND FLOOR PLAN

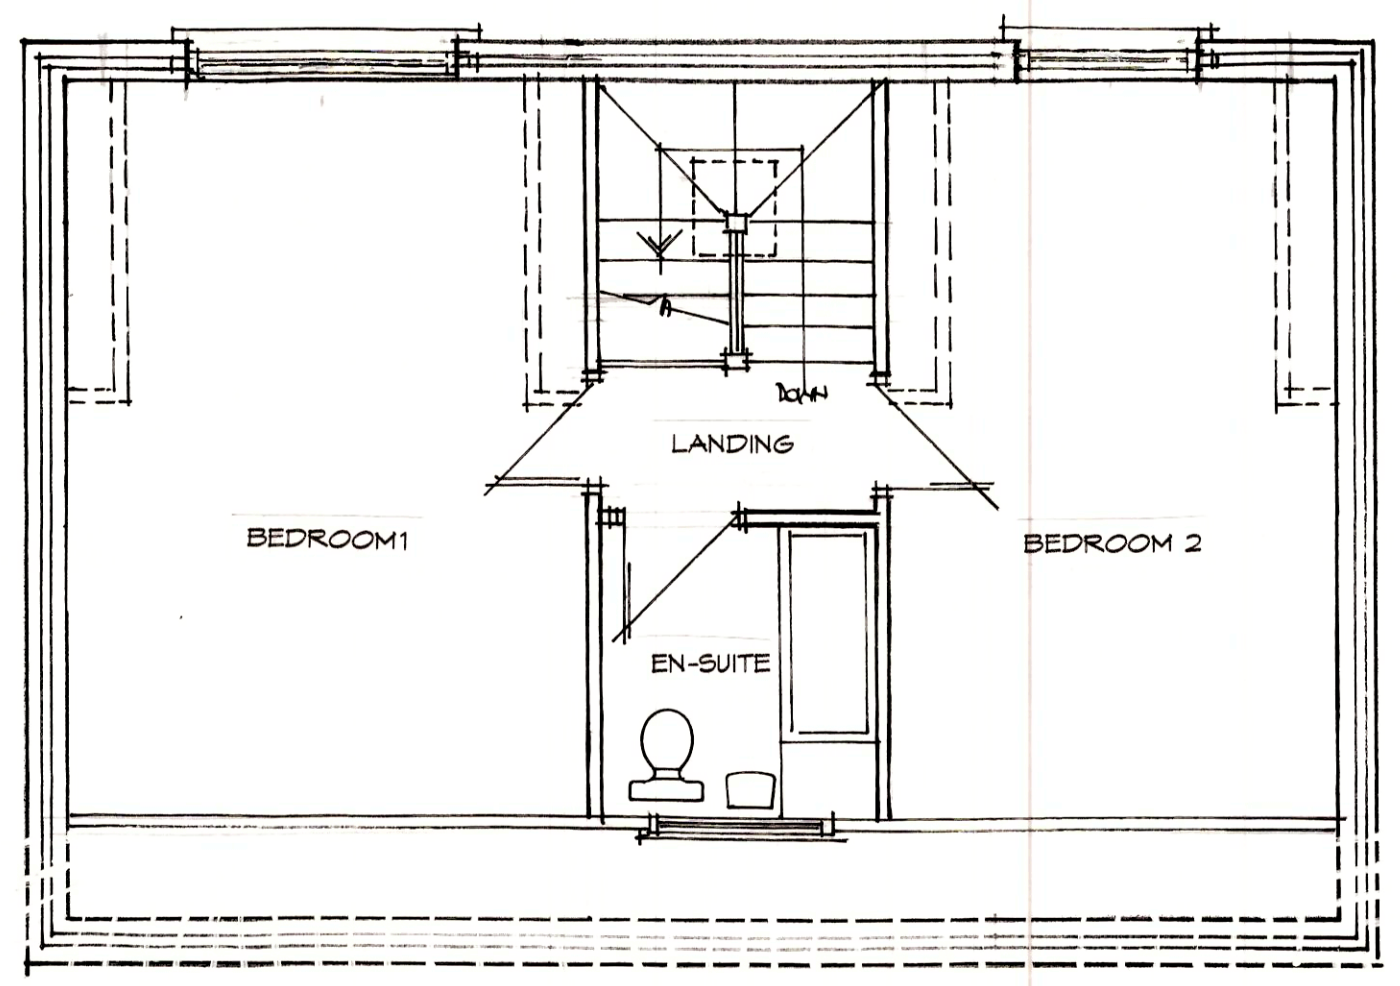

FIRST FLOOR PLAN

Job	PROPOSED CONVERSION OF DETACHED GARAGE AT MOUNT ALYN GATEHOUSE, CROESHOWELL HILL, BURTON, ROSSETT, WREXHAM LL12 0AA
Client	MR ROBERT BALLANCE MOUNT ALYN GATEHOUSE, CROESHOWELL HILL, BURTON, ROSSETT, WREXHAM LL12 0AA
Subject	PROPOSED PLANS / ELEVATIONS / SECTION

MAJOR Design Partnership
 28 Dee Hills Park, Chester, Cheshire CH3 5AR
 Tel: 01244 312383 mobile: 07721 508584
 e-mail: major.design@live.co.uk

MAJOR
 Chartered Architect Project Managers Planning Supervisor
 Planning Consultant Design Consultant Product Designers

Scale 1:50	Date JULY 2014	Drawn
Drawing No. 1012/2		Amendment

This drawing and the copyrights therein are the property of Major Design Partnership and may only be reproduced or communicated to third parties under contract